
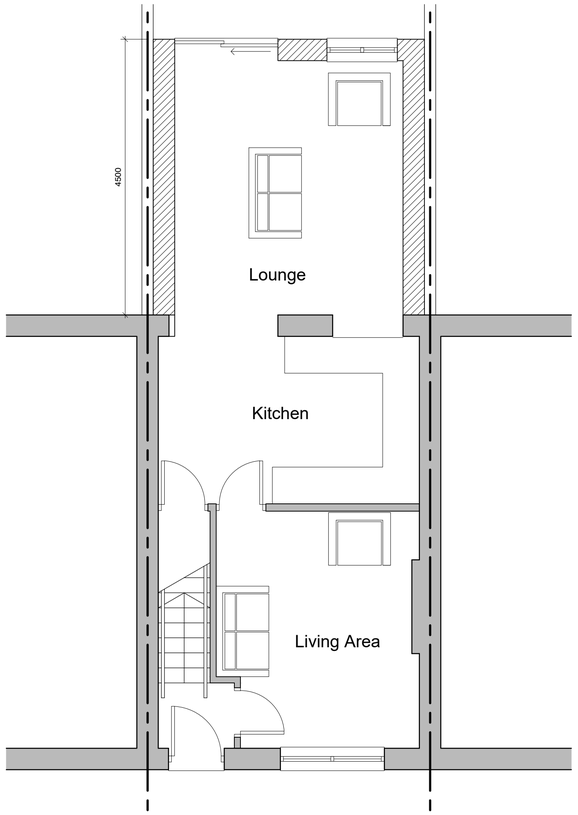



proposed ground floor plan

scale 1:50

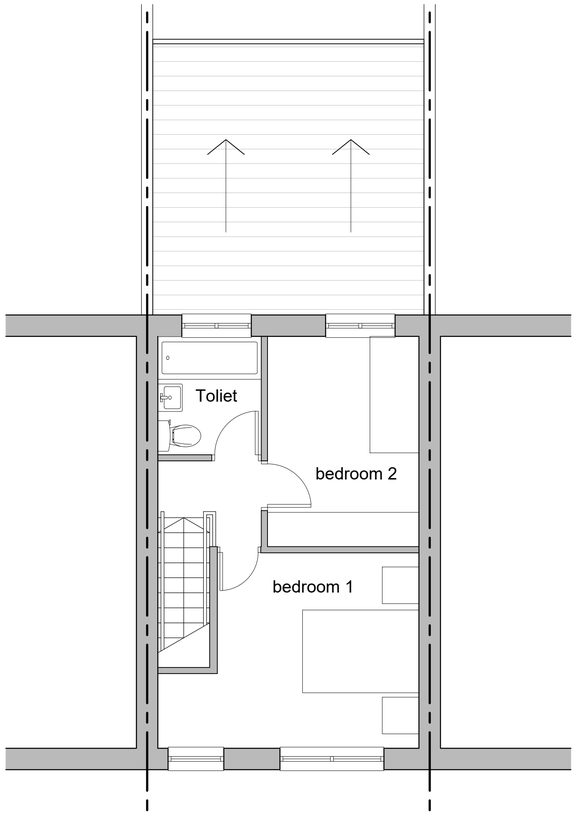

proposed first floor plan

scale 1:50

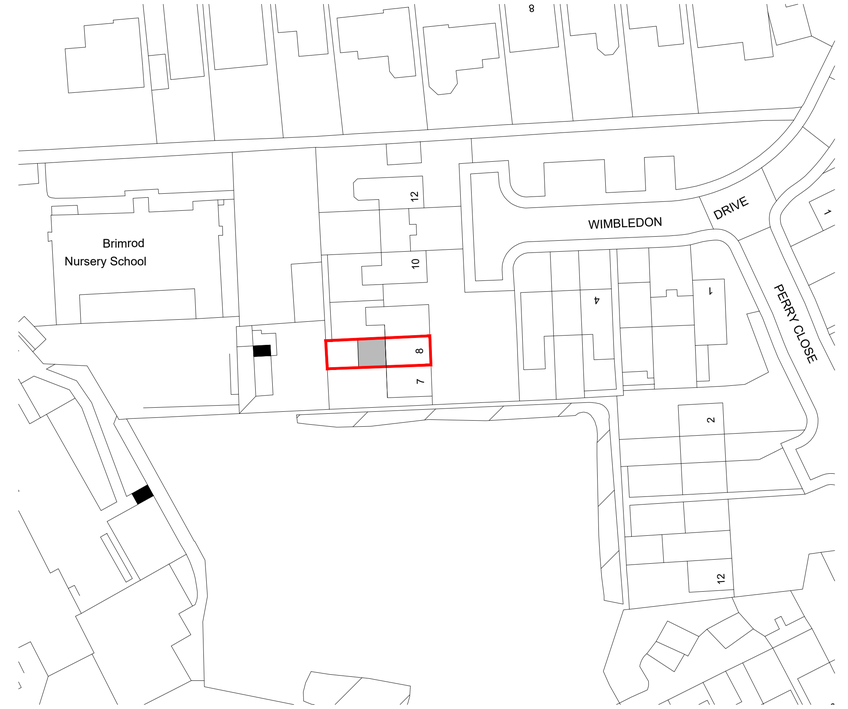

site plan

scale 1:500

N

1 Red multi brickwork to match existing

2 White UPVC double glazed window/door assembly to match existing

3 Interlocking roof tiles to match existing


4 White UPVC fascia board to match existing

5 White UPVC rainwater & soil goods




proposed front elevation

scale 1:50

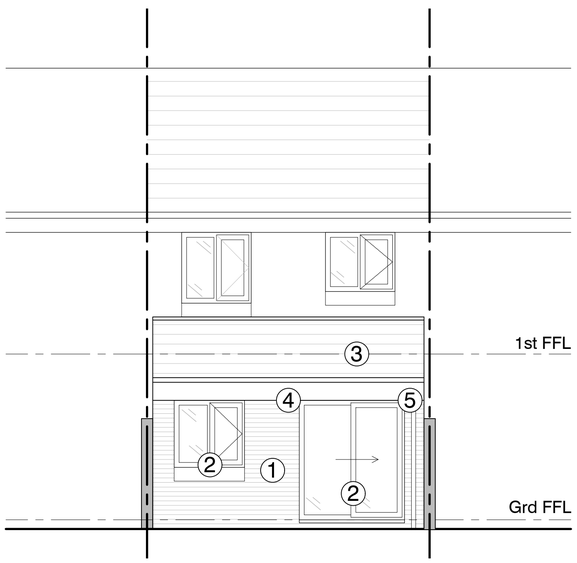

proposed rear elevation

scale 1:50

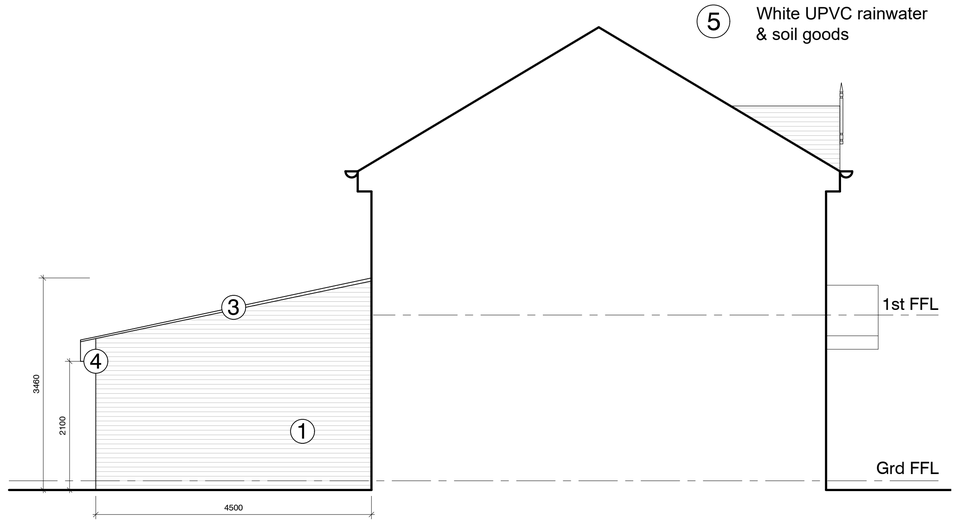

proposed gable elevation

scale 1:50

scale 1:50 0 2.5m

© Copyright Footprint Design Ltd

IMPORTANT NOTES: Do Not Scale from this Drawing. Use Figured Dimensions Only.

DRAWING STATUS: PLANNING

REVISION	DATE	DESCRIPTION

FOOTPRINT DESIGN
E info@footprintdesign.net
W www.footprintdesign.net

CLIENT: WASIF ARSHAD	SCALE: 1:50@A1	DATE: 22.12.20
PROJECT: 8 WIMBLEDON DRIVE, ROCHDALE, OL11 4NH		
DRAWING TITLE: PROPOSED GENERAL ARRANGEMENT		
DRAWING NO: A016_L(00)002		