
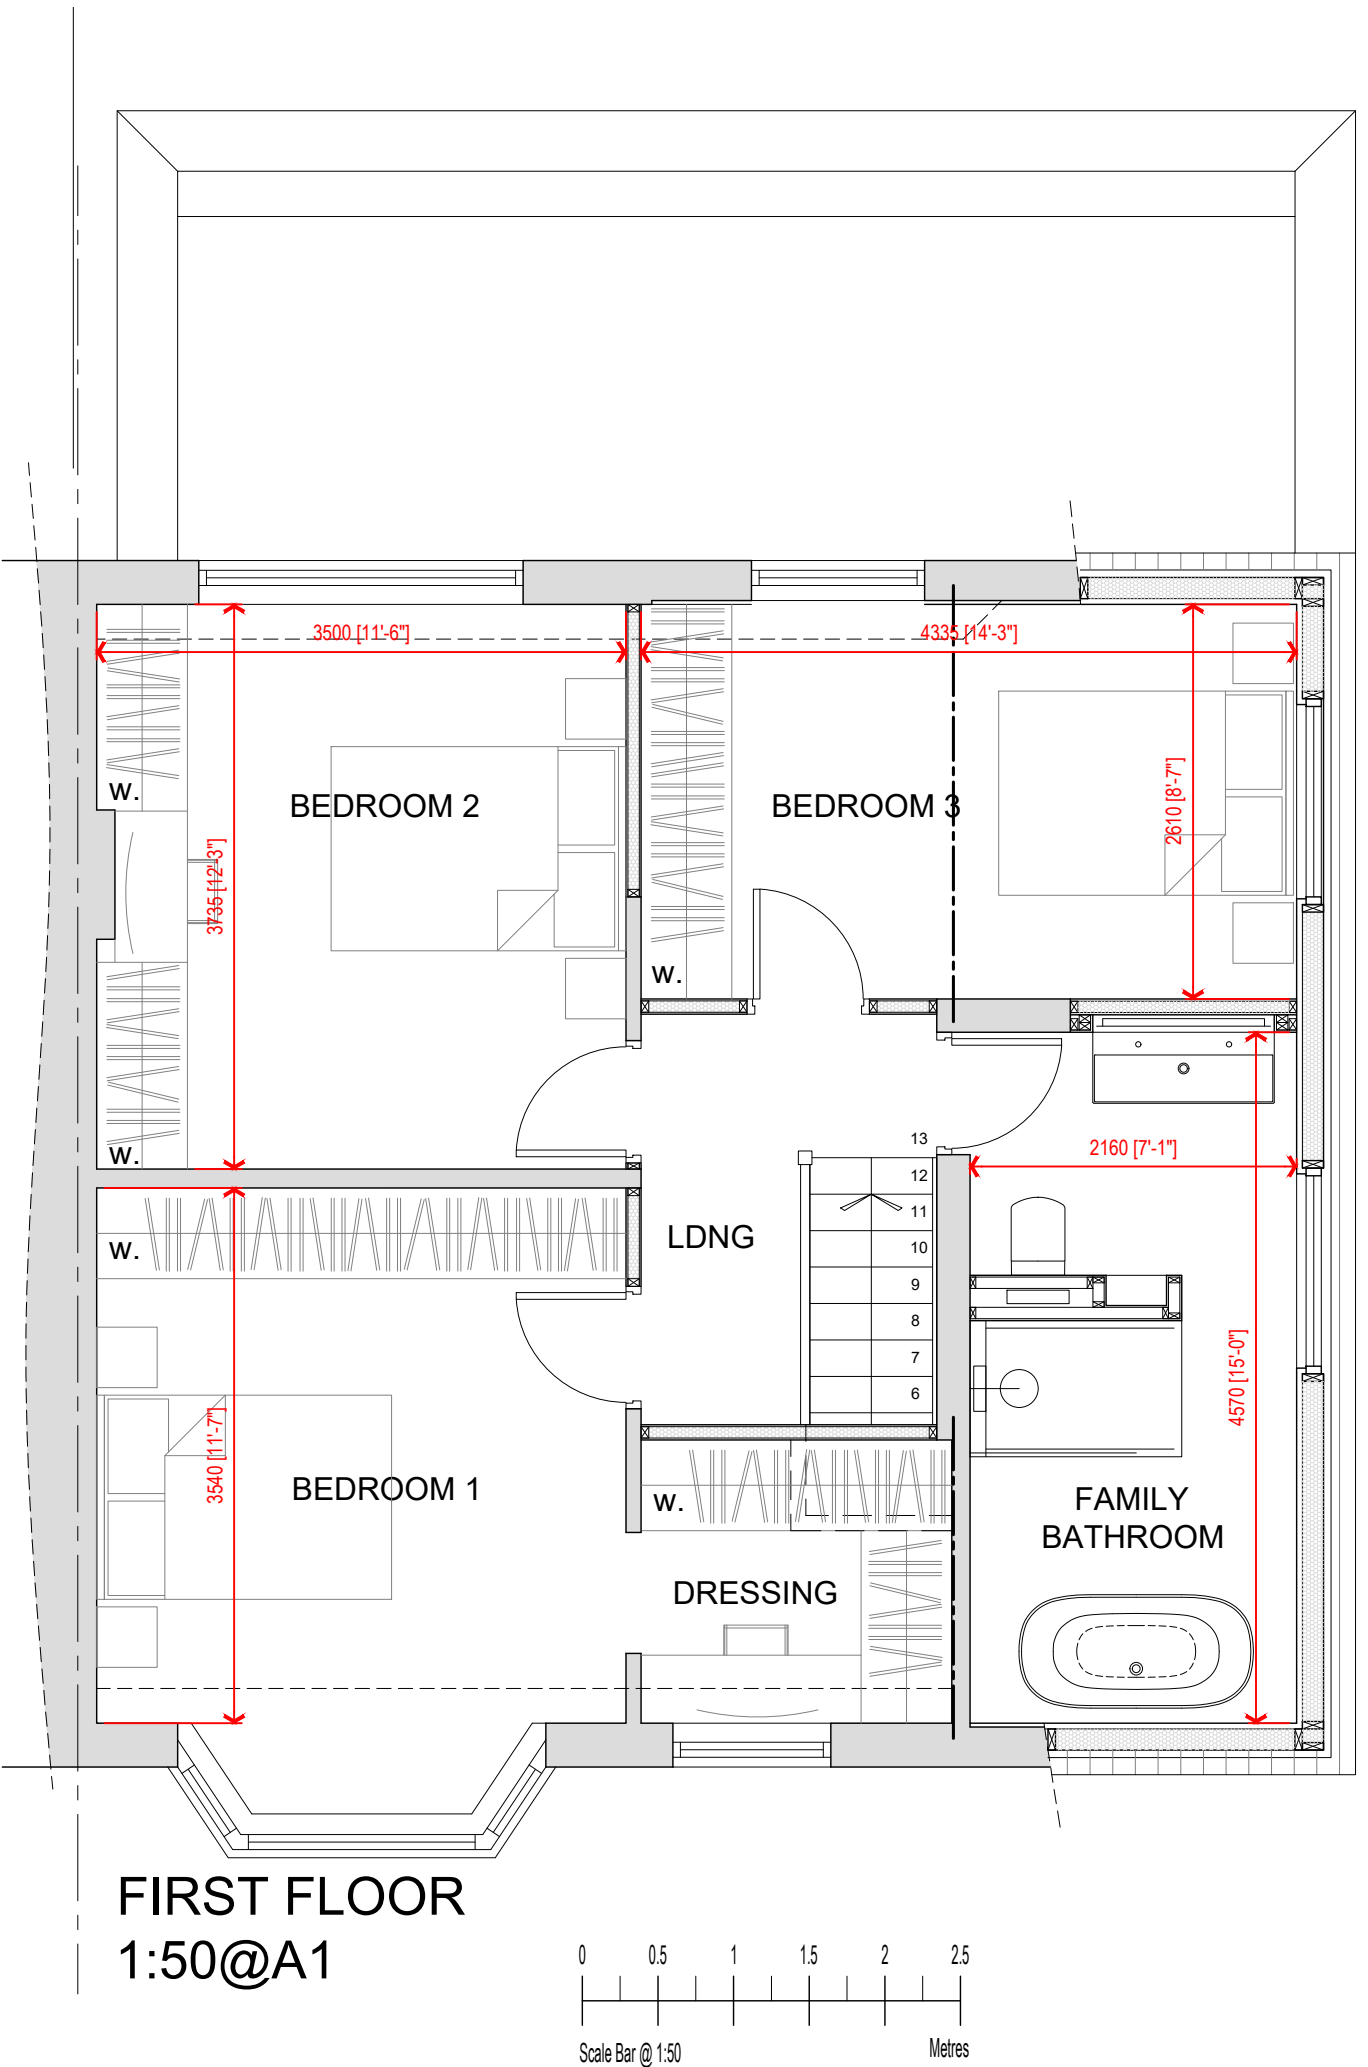
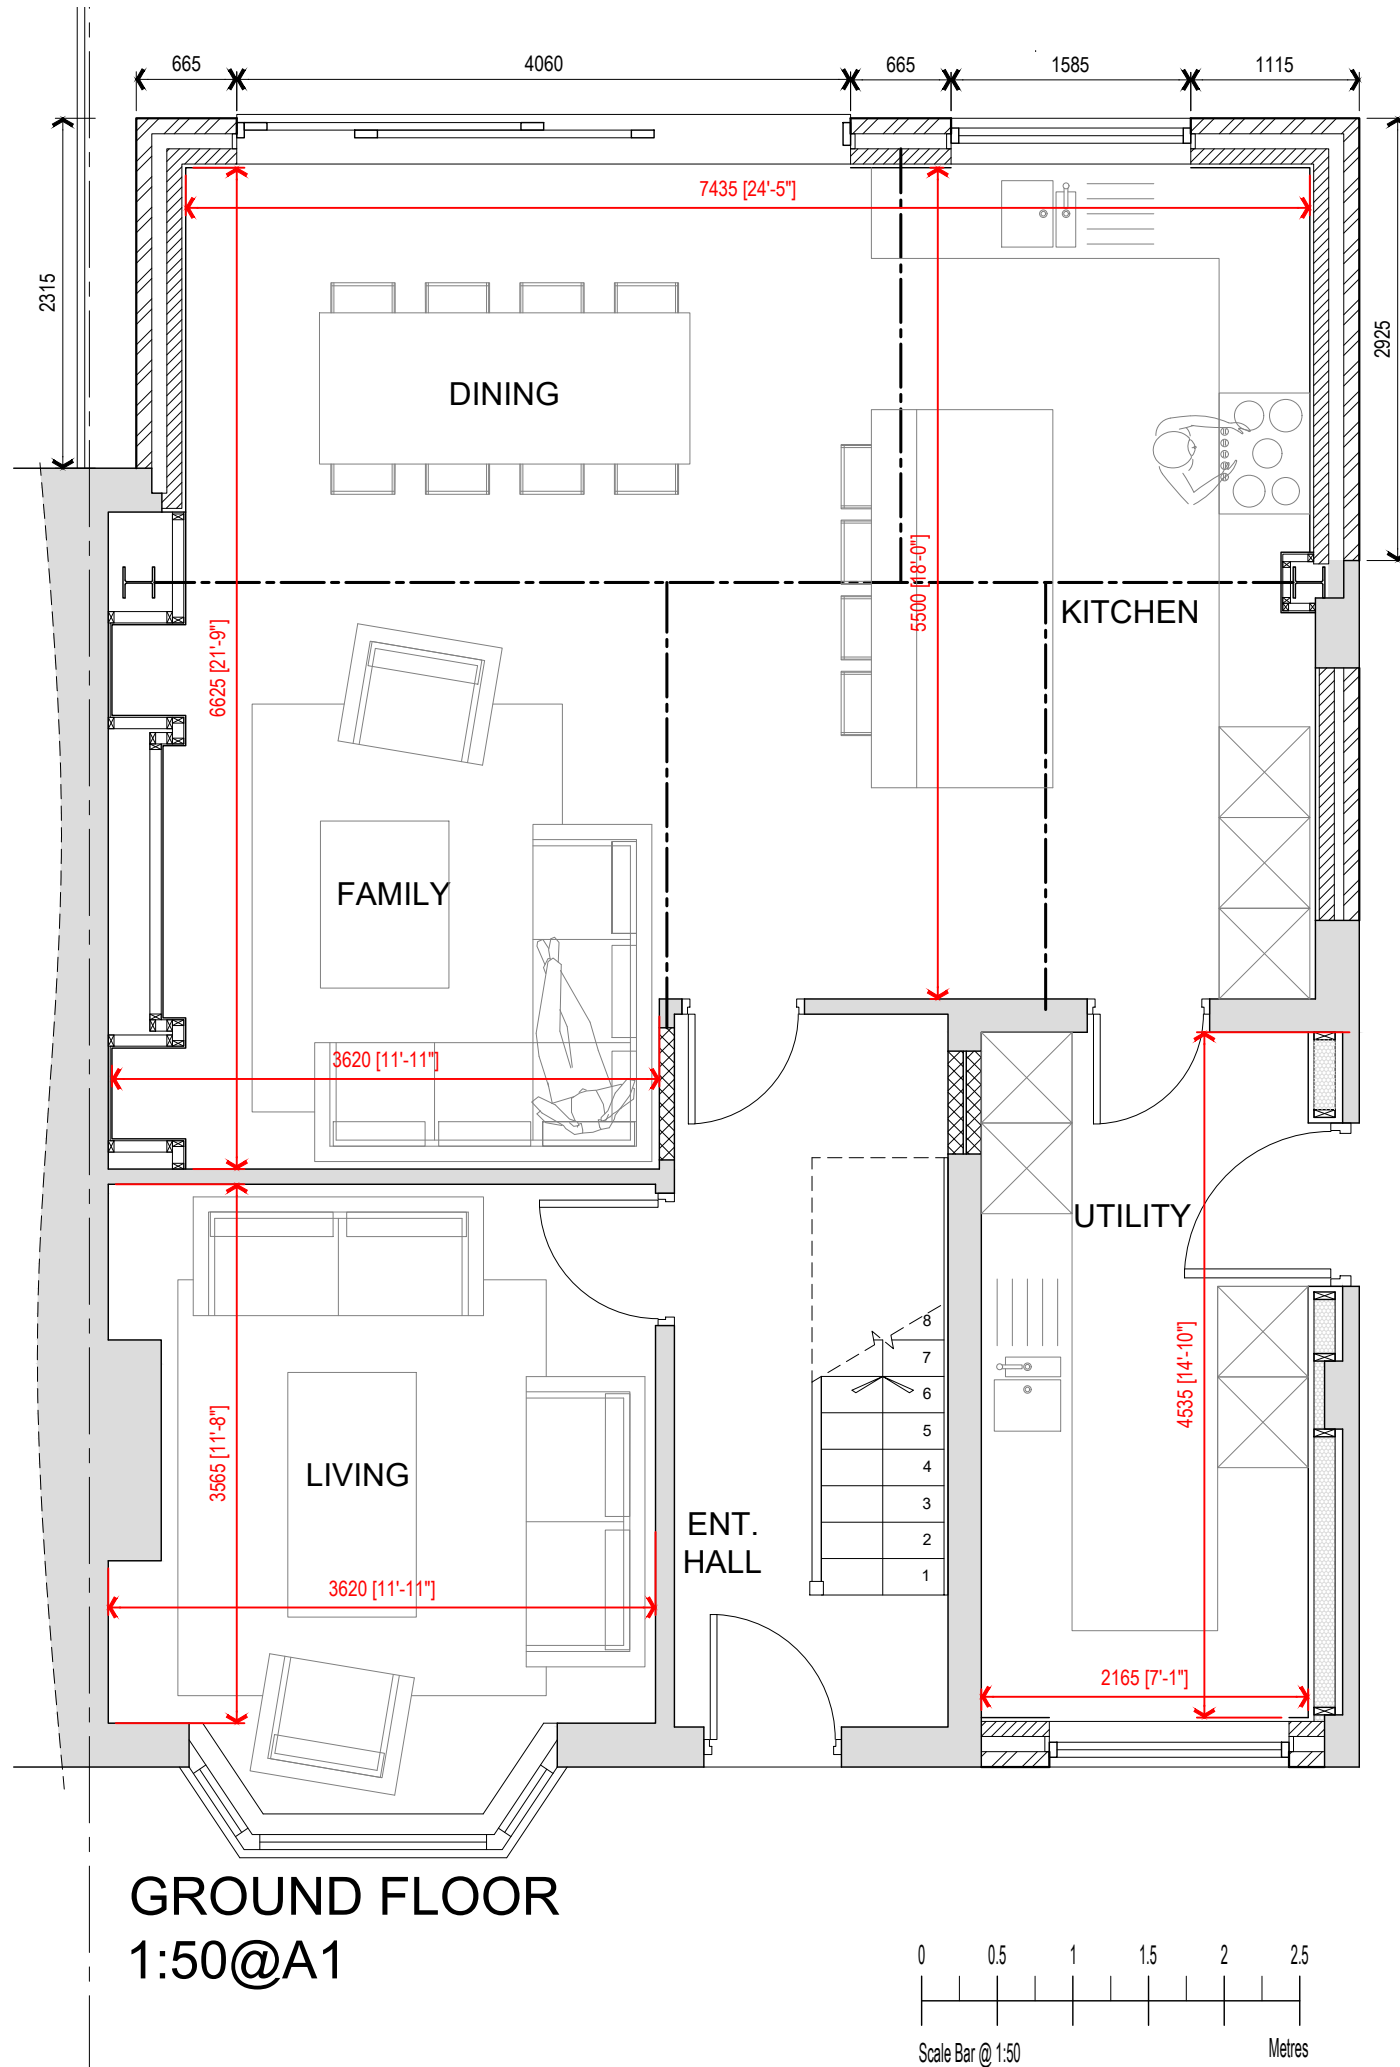


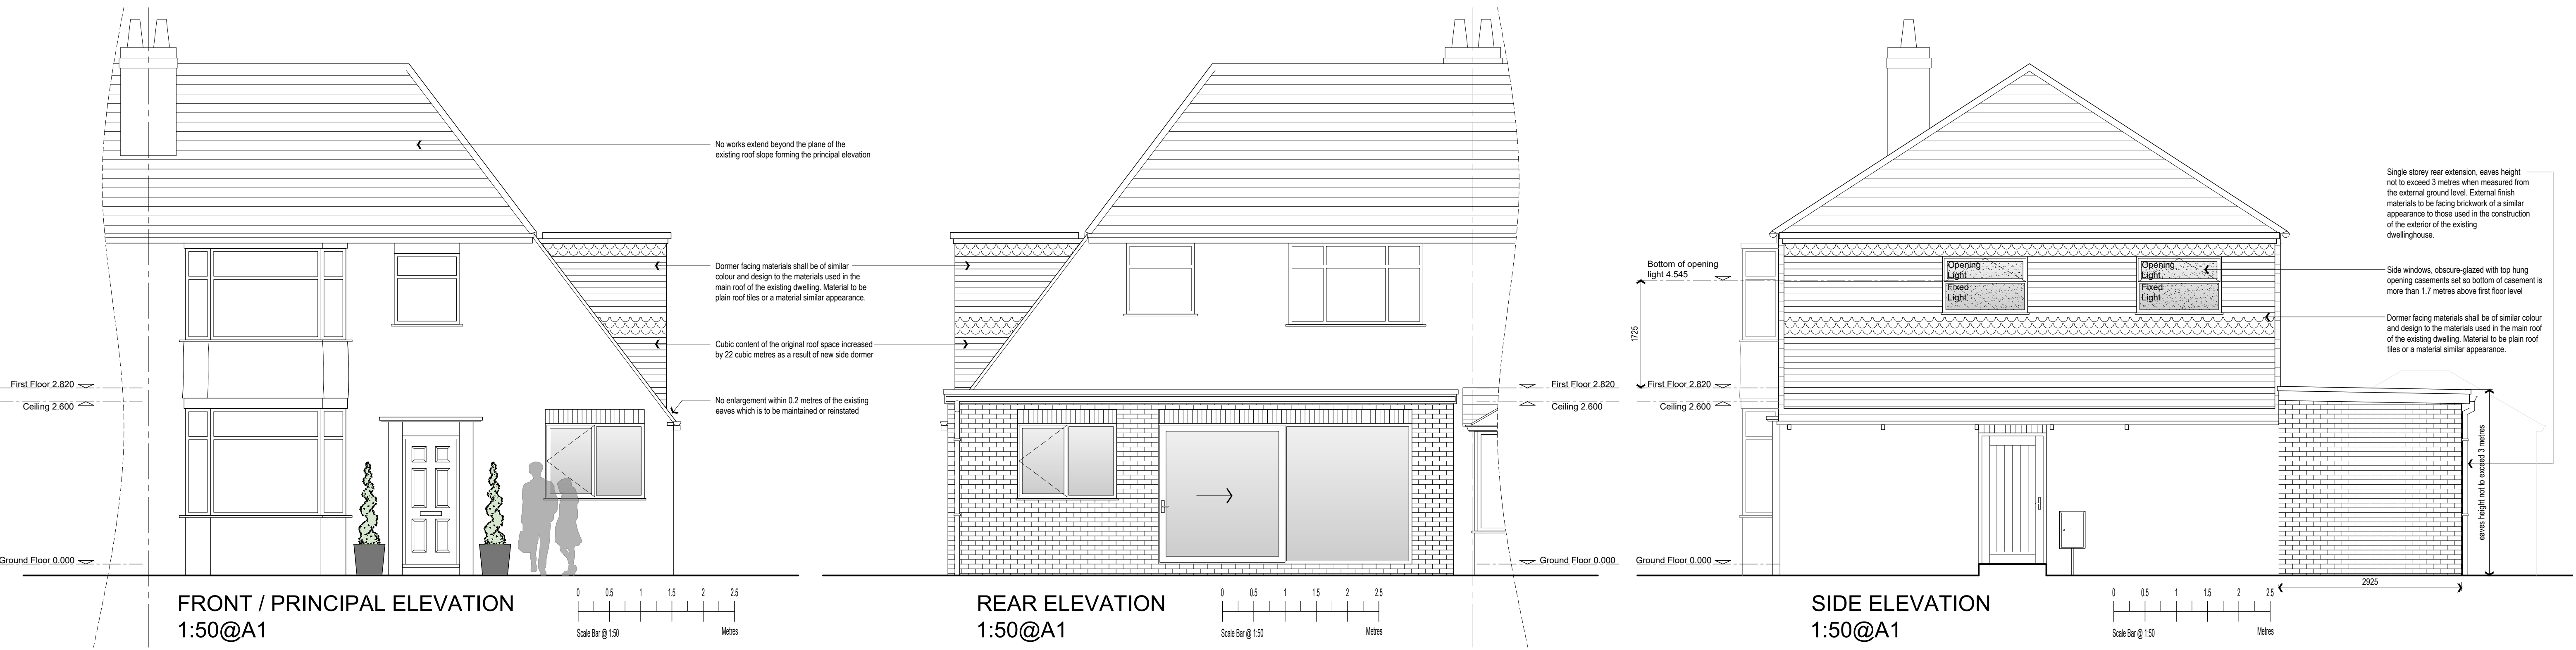

Rev	Description	Date	By
Status: LAWFUL DEVELOPMENT			
Client: MR L MOUNRO			
Contract: PROPOSED DOMESTIC EXTENSION 14 GLAMIS AVENUE HEYWOOD			
Drawing: PROPOSED PLANS AND ELEVATIONS			
Drawing No: XXX_1001_002	Revision: -	Scales: 1:50@A1	
Drawn: -	Checked: -	Date: FEB '25	