


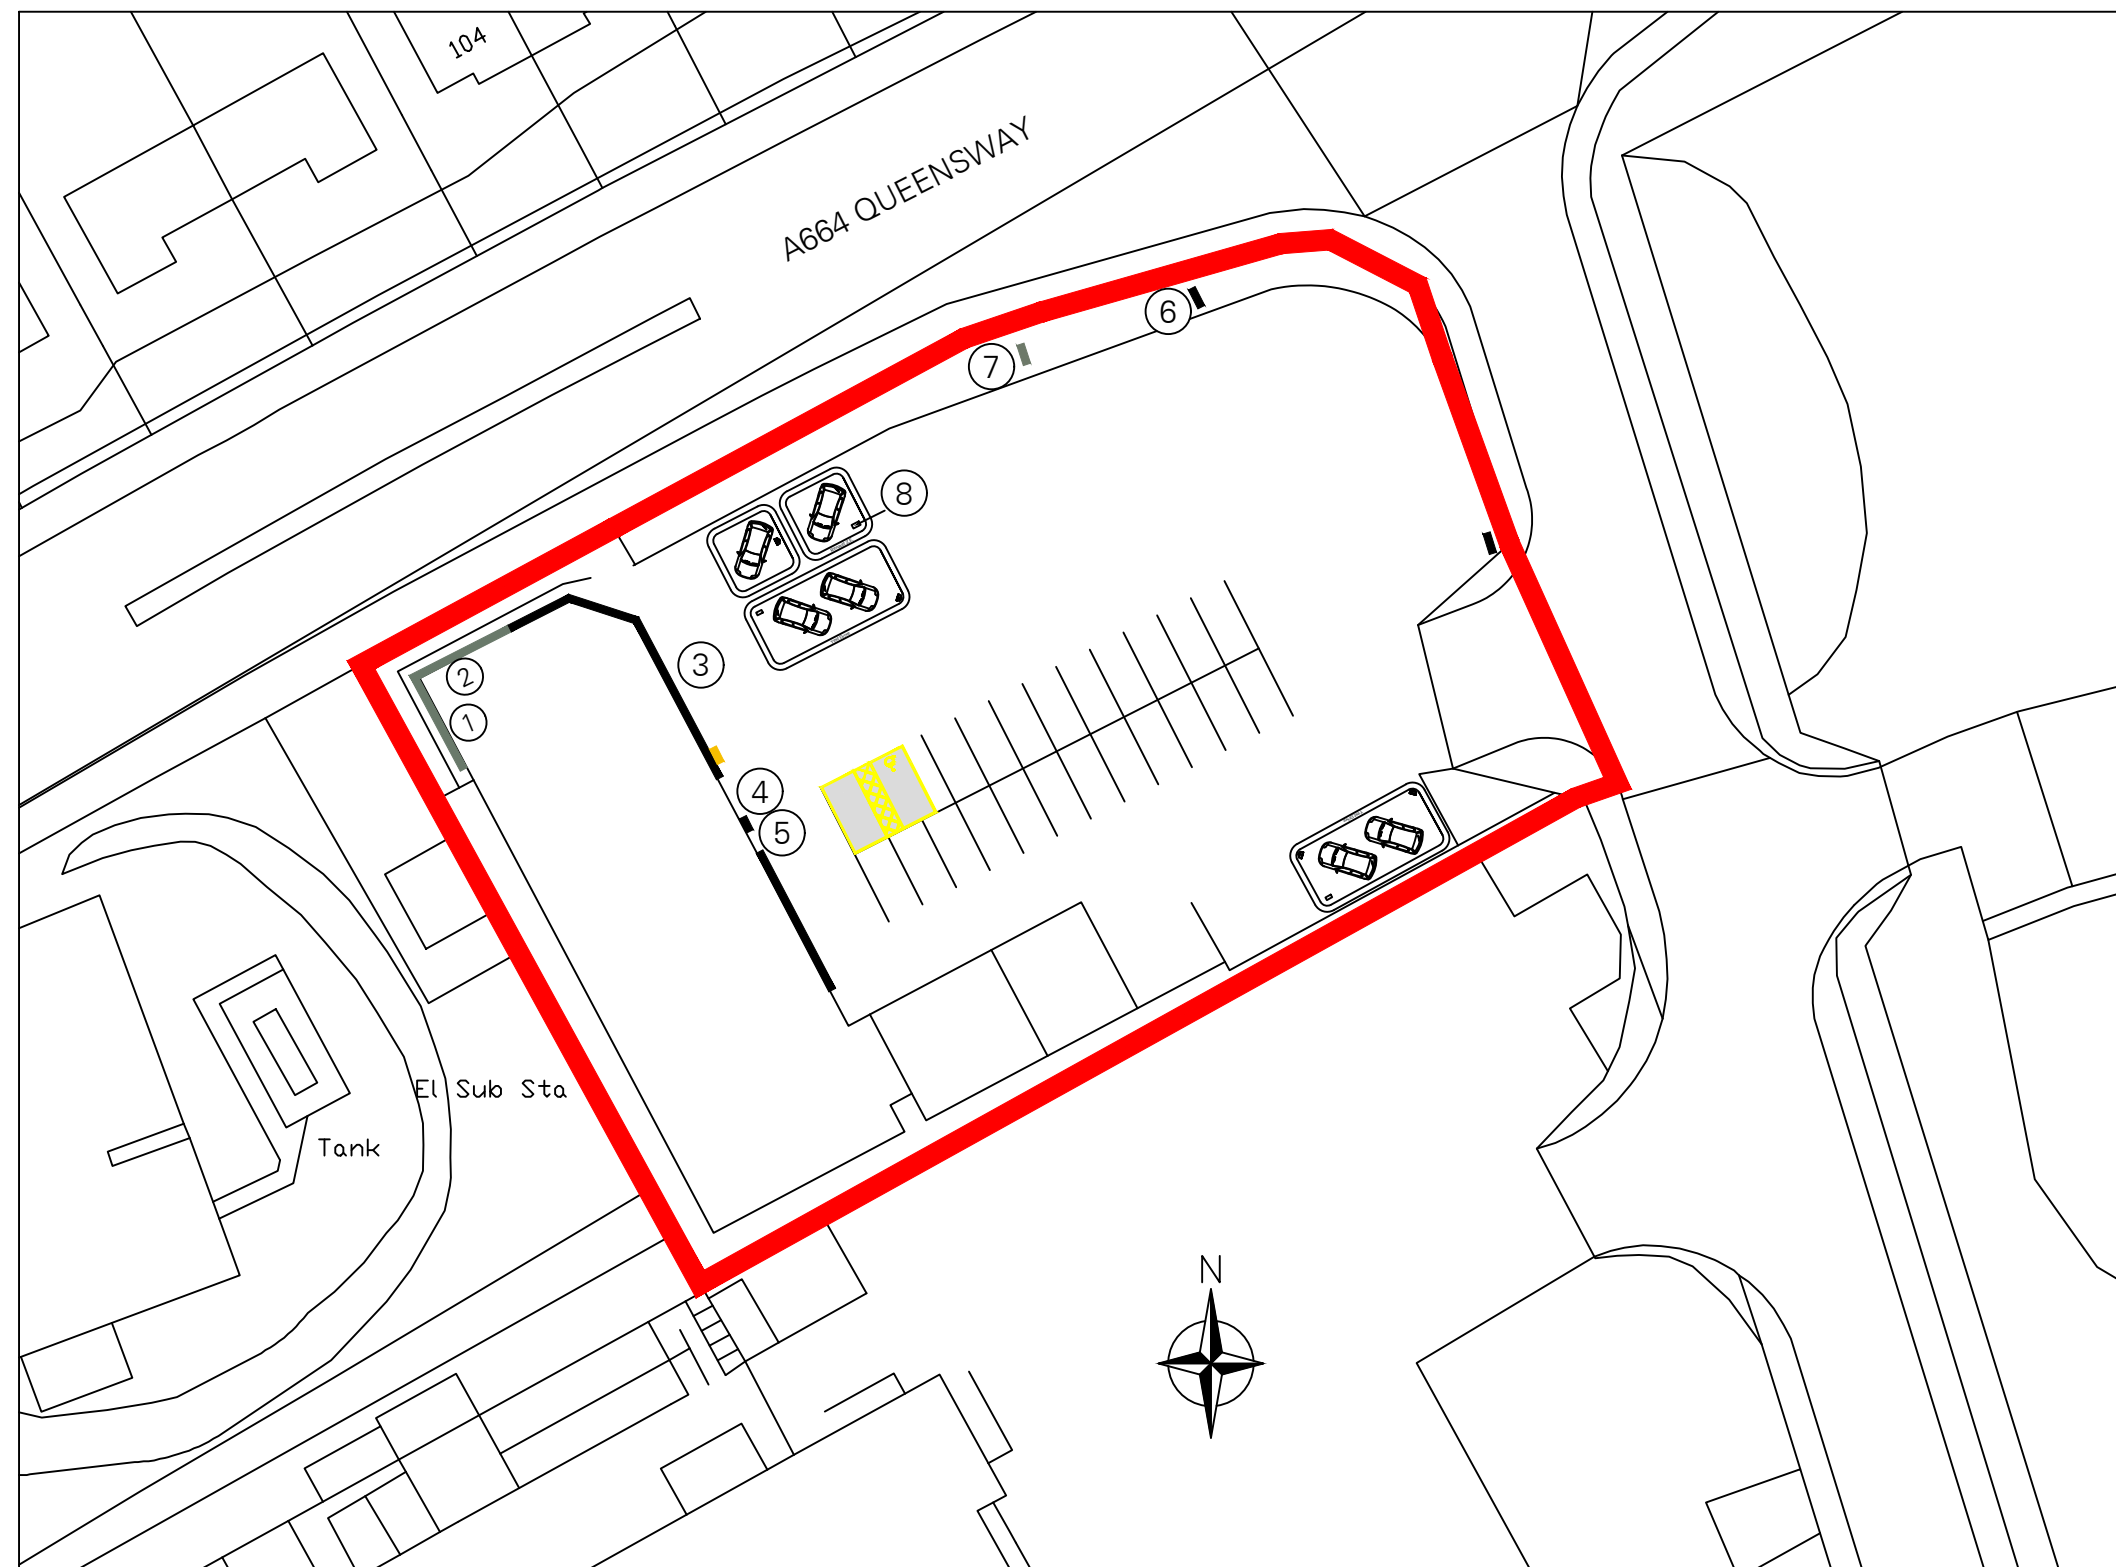

Legend

1. New Dacia Fascia sign
2. New Dacia corner Fascia Sign
3. Existing Woven Mesh Fascia Panel with New Renault Emblem & Existing Illuminated Renault Letters
4. New 900x900 Renault Service sign
5. New 900x900 Dacia Service sign
6. Retrofit backlit graphics to 6.5m Renault Totem frame
7. Retrofit new image to 6.5M Dacia Totem frame.
8. Existing Mast to have new E-Tech face panel

QSF001 ISSUE 2



tara signs

1971 ————— ONWARDS

Tara Signs Ltd St Peters Place Western Road
Lancing West Sussex BN15 8SB
T: 0044 (0)1903 750710 tarasigns.com

© 2020 - Tara Signs Ltd

Scale	1:500@A3
Tolerance ±	
Drg No	RenPFL0937 BLOCK PLAN
Date	25/07/2023
Drawn By	PDT
Checked By	

Revisions	Date

		DEALER
Date		
Signature		
Signed By		

Project
PENTAGON RENAULT QUEENSWAY ROCHDALE LANCASHIRE OL11 1TQ

Title
BLOCK PLAN