




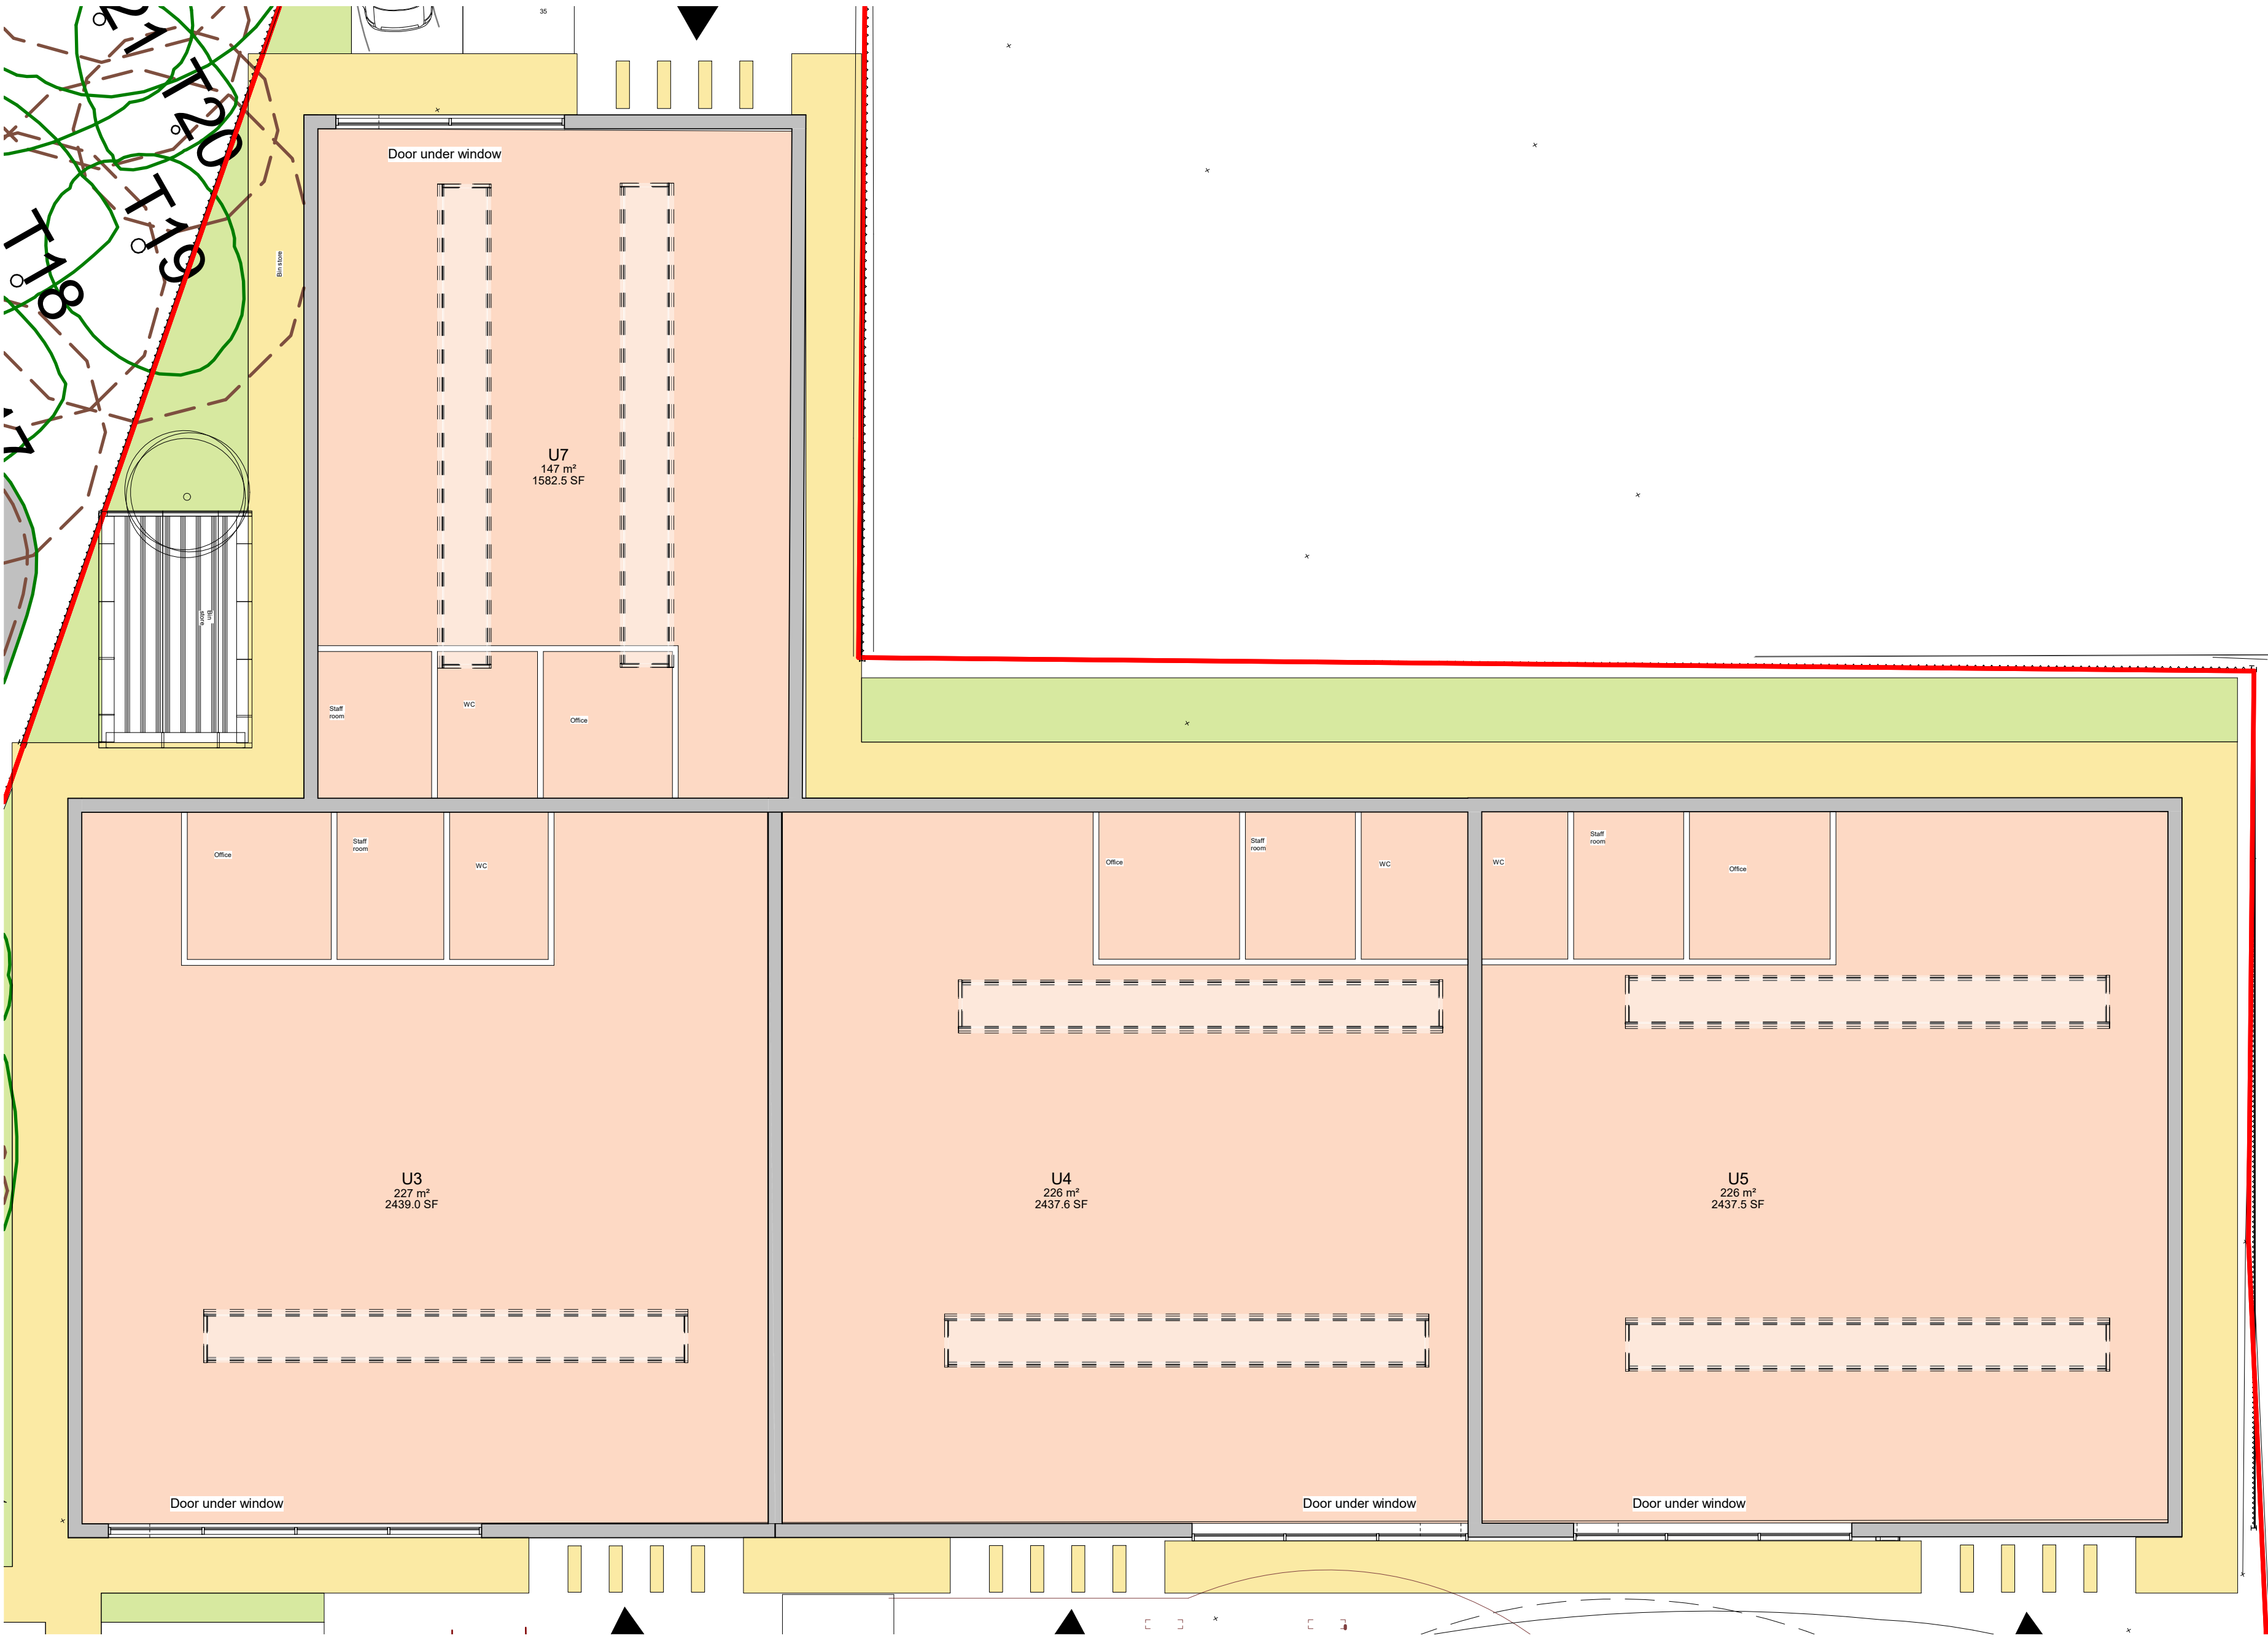


Unit 3, 4, 5, 7 Plan
1 : 100

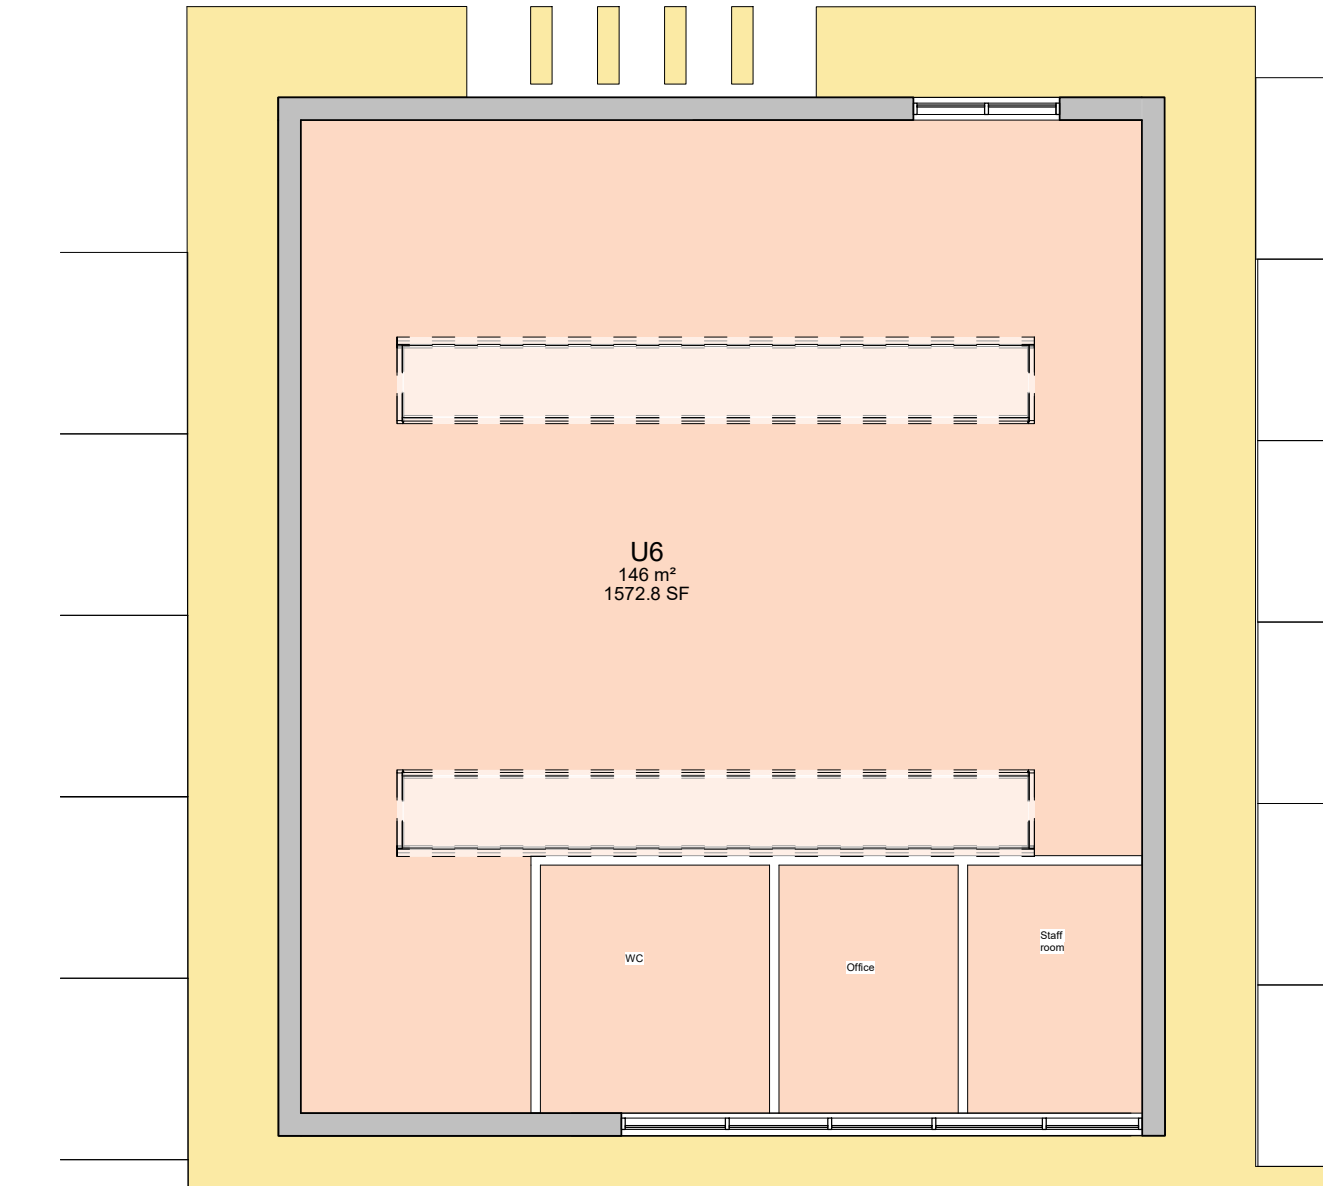

Unit 6 Plan
1 : 100

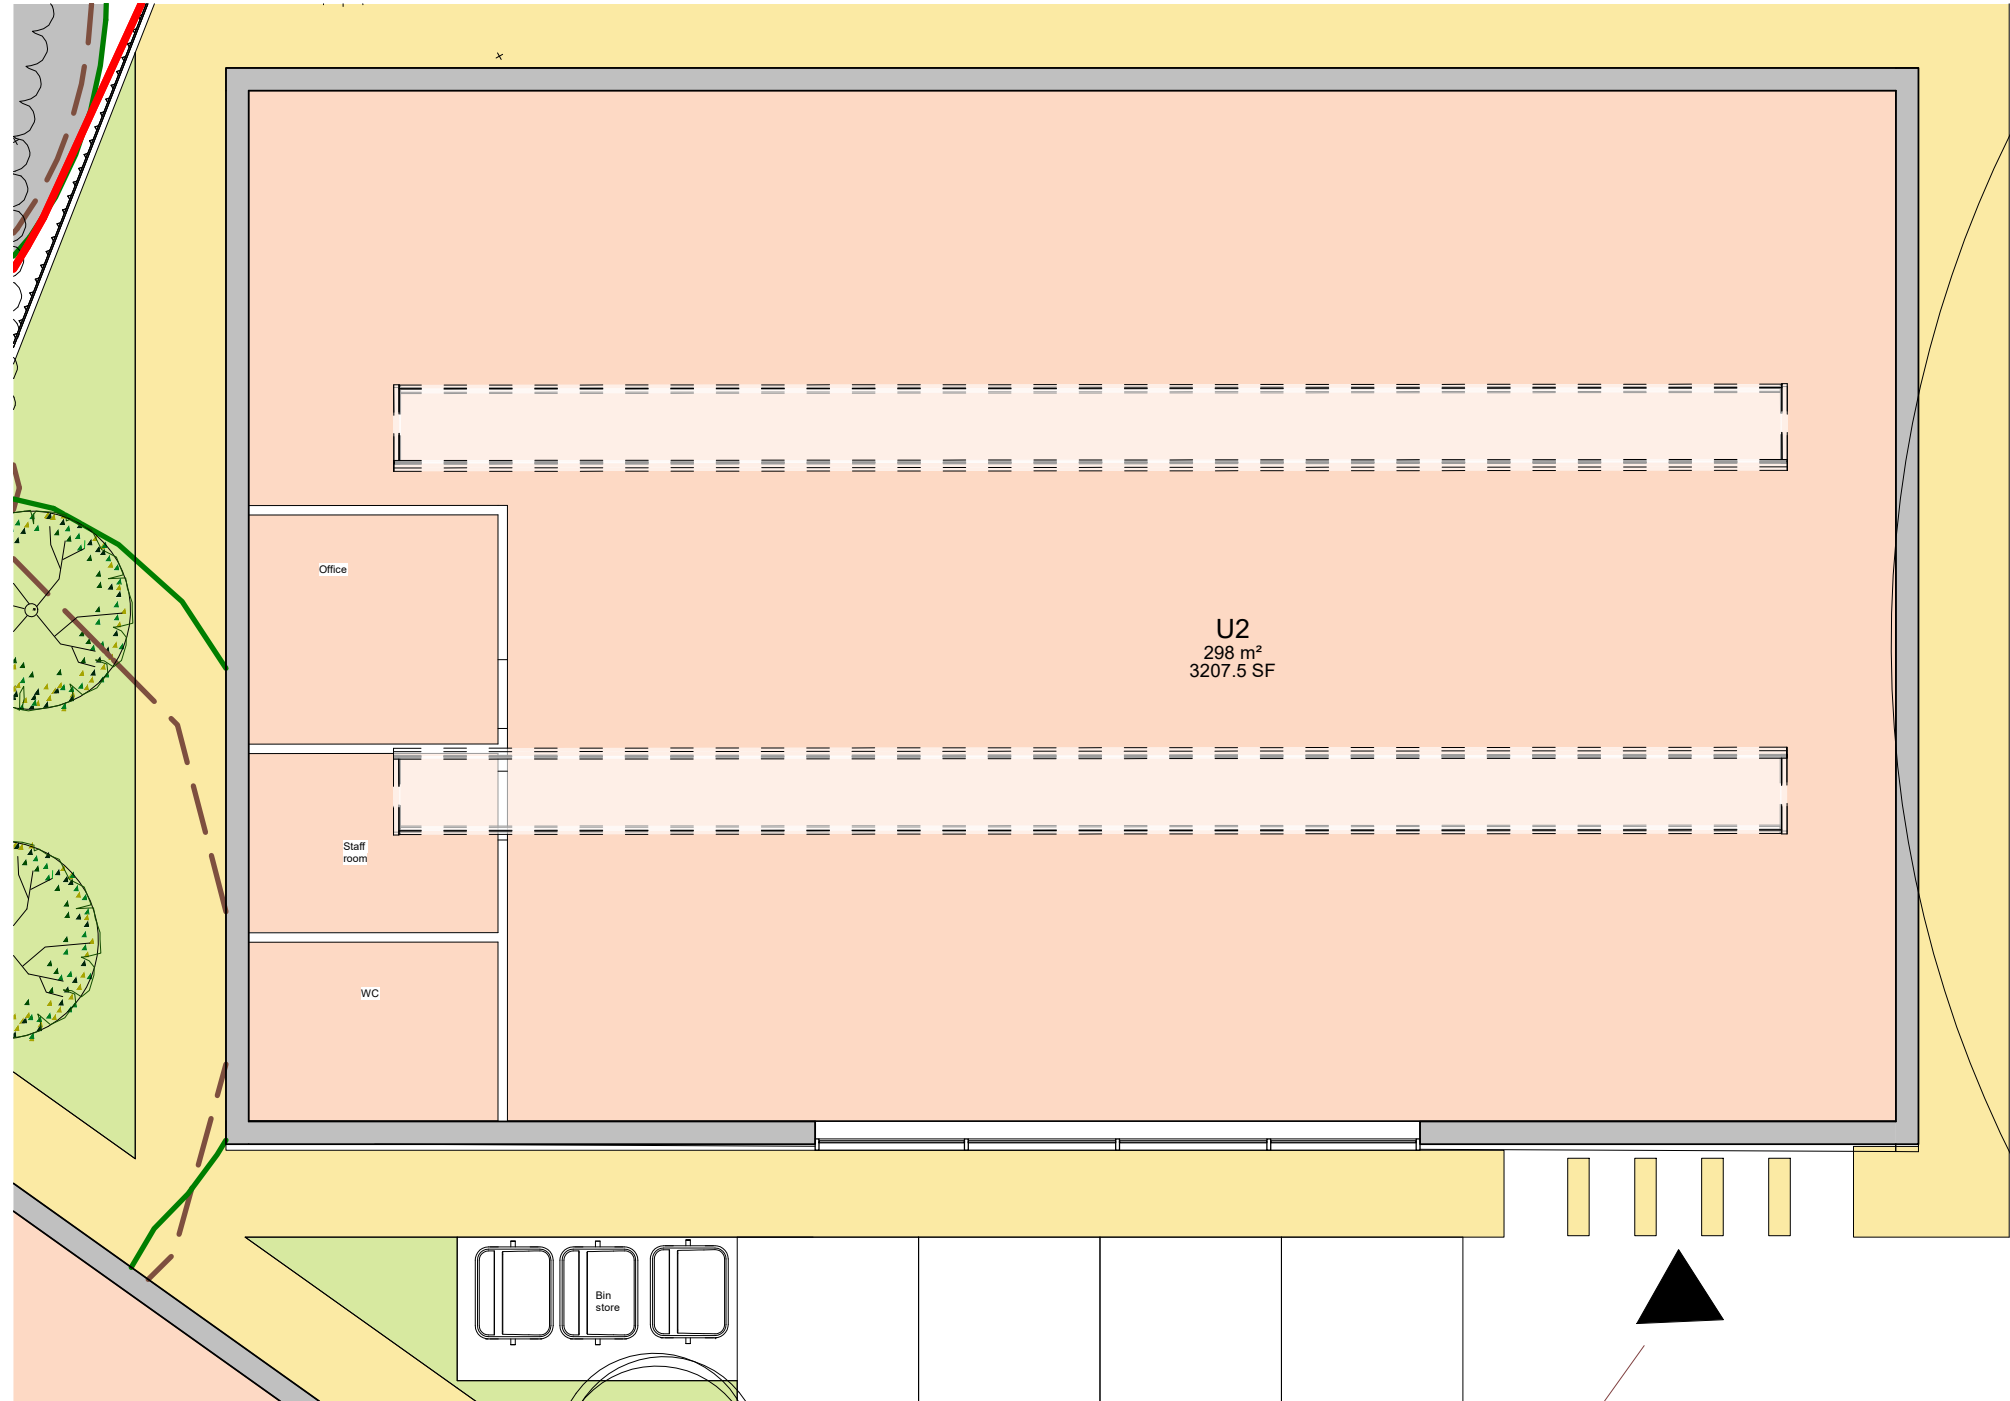

Unit 2 Plan
1 : 100

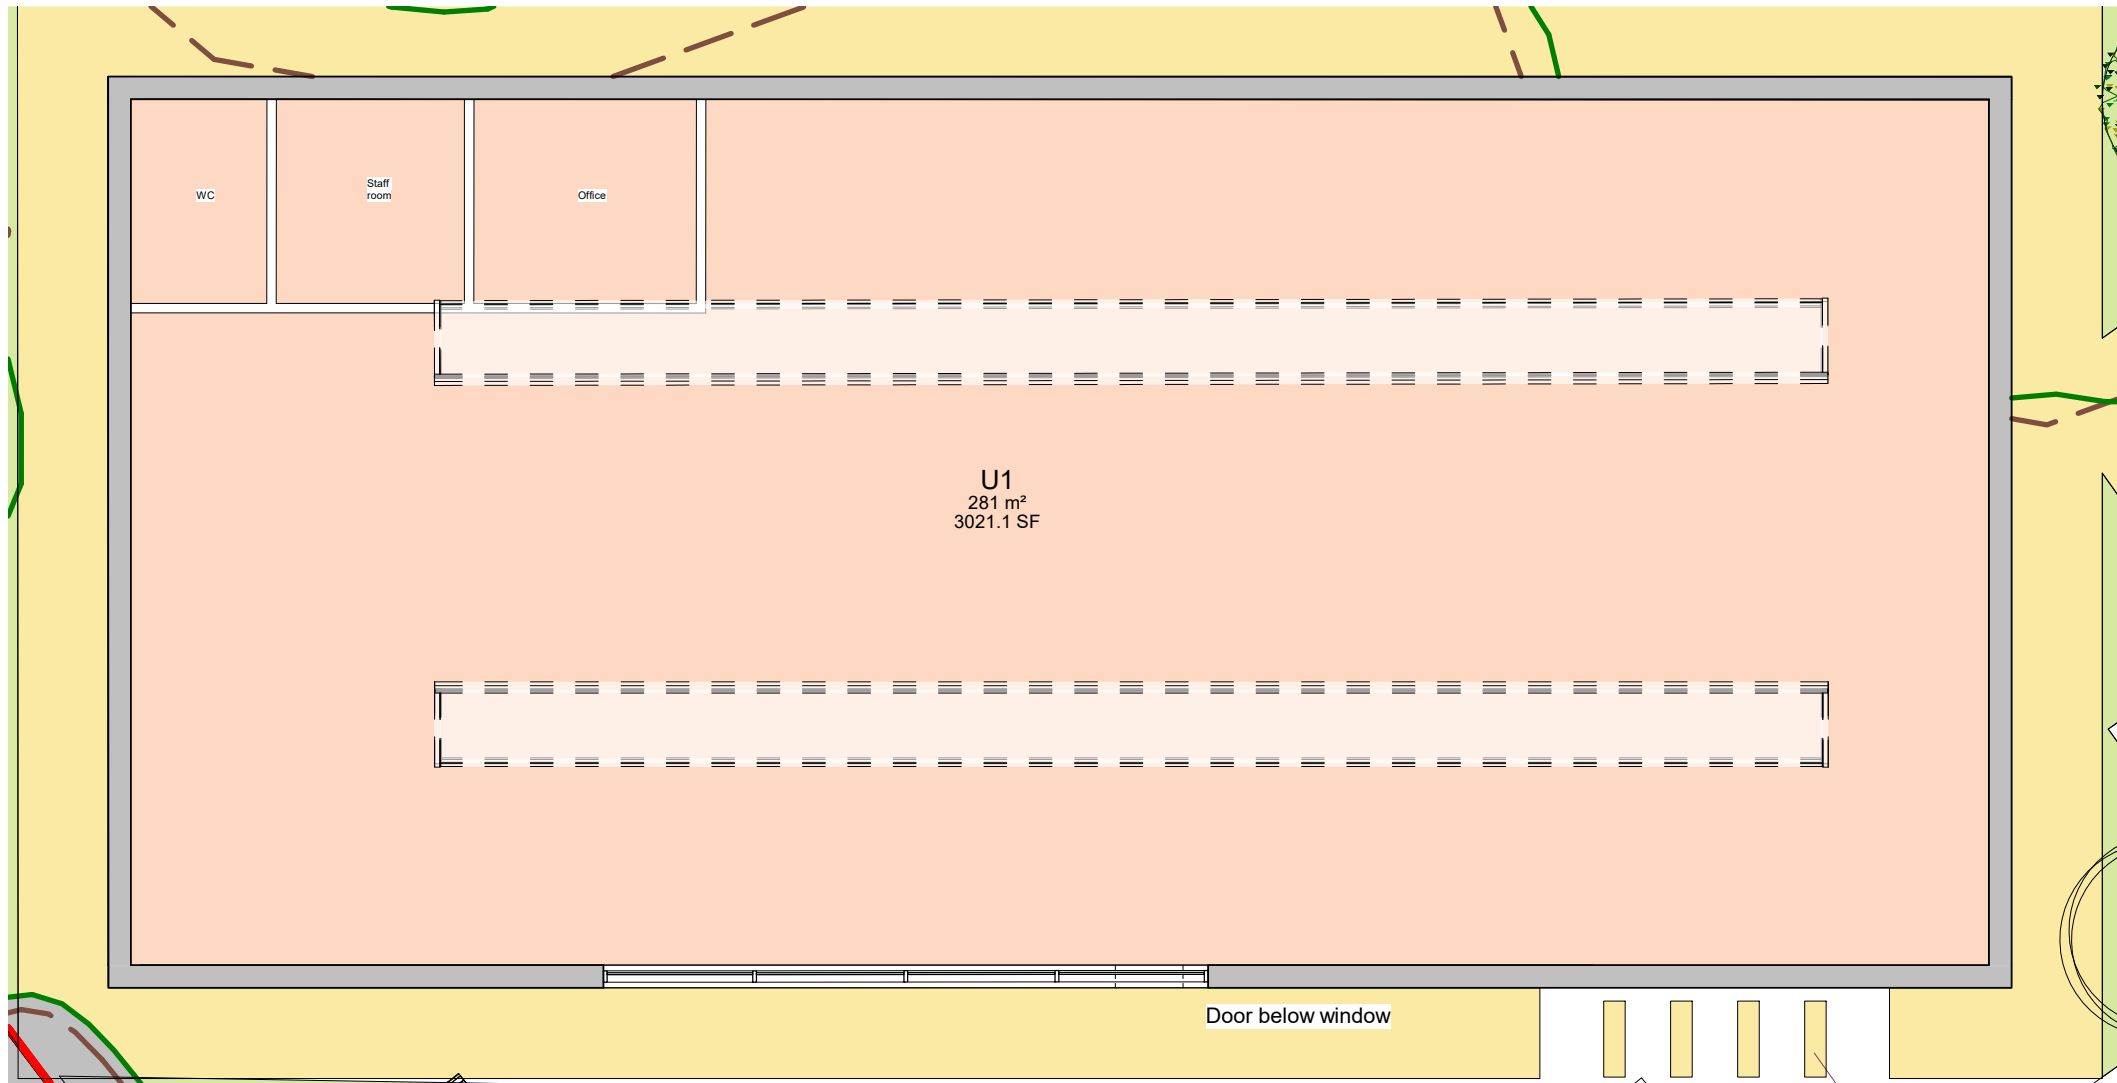

Unit 1 Plan
1 : 100

This drawing & Design is the Copyright of 1618 Architects and may not be reproduced in any way without prior written consent. Any discrepancies on this drawing or between drawings are to be reported to this office. Unless specifically specified these drawings are not to be used for construction purposes or placing of any orders. Do not scale from this drawing.

PROJECT	CLIENT		
	S Suleman		
	Project number	Scale (@ A1)	
SHEET	580	1 : 100	
	DRAWING No	Date	REV
	P-15	25/07/2023	A

- ☐ FEASIBILITY
- ☒ PLANNING APPROVAL
- ☐ BUILDING REGULATIONS
- ☐ TENDER
- ☐ CONSTRUCTION

NORTHERN OFFICE
80A Ashley Road, Altrincham, Cheshire, WA14 2DW
Tel: 0161 928 6622 Mov: 07977 277 269
www.1618architects.com

