



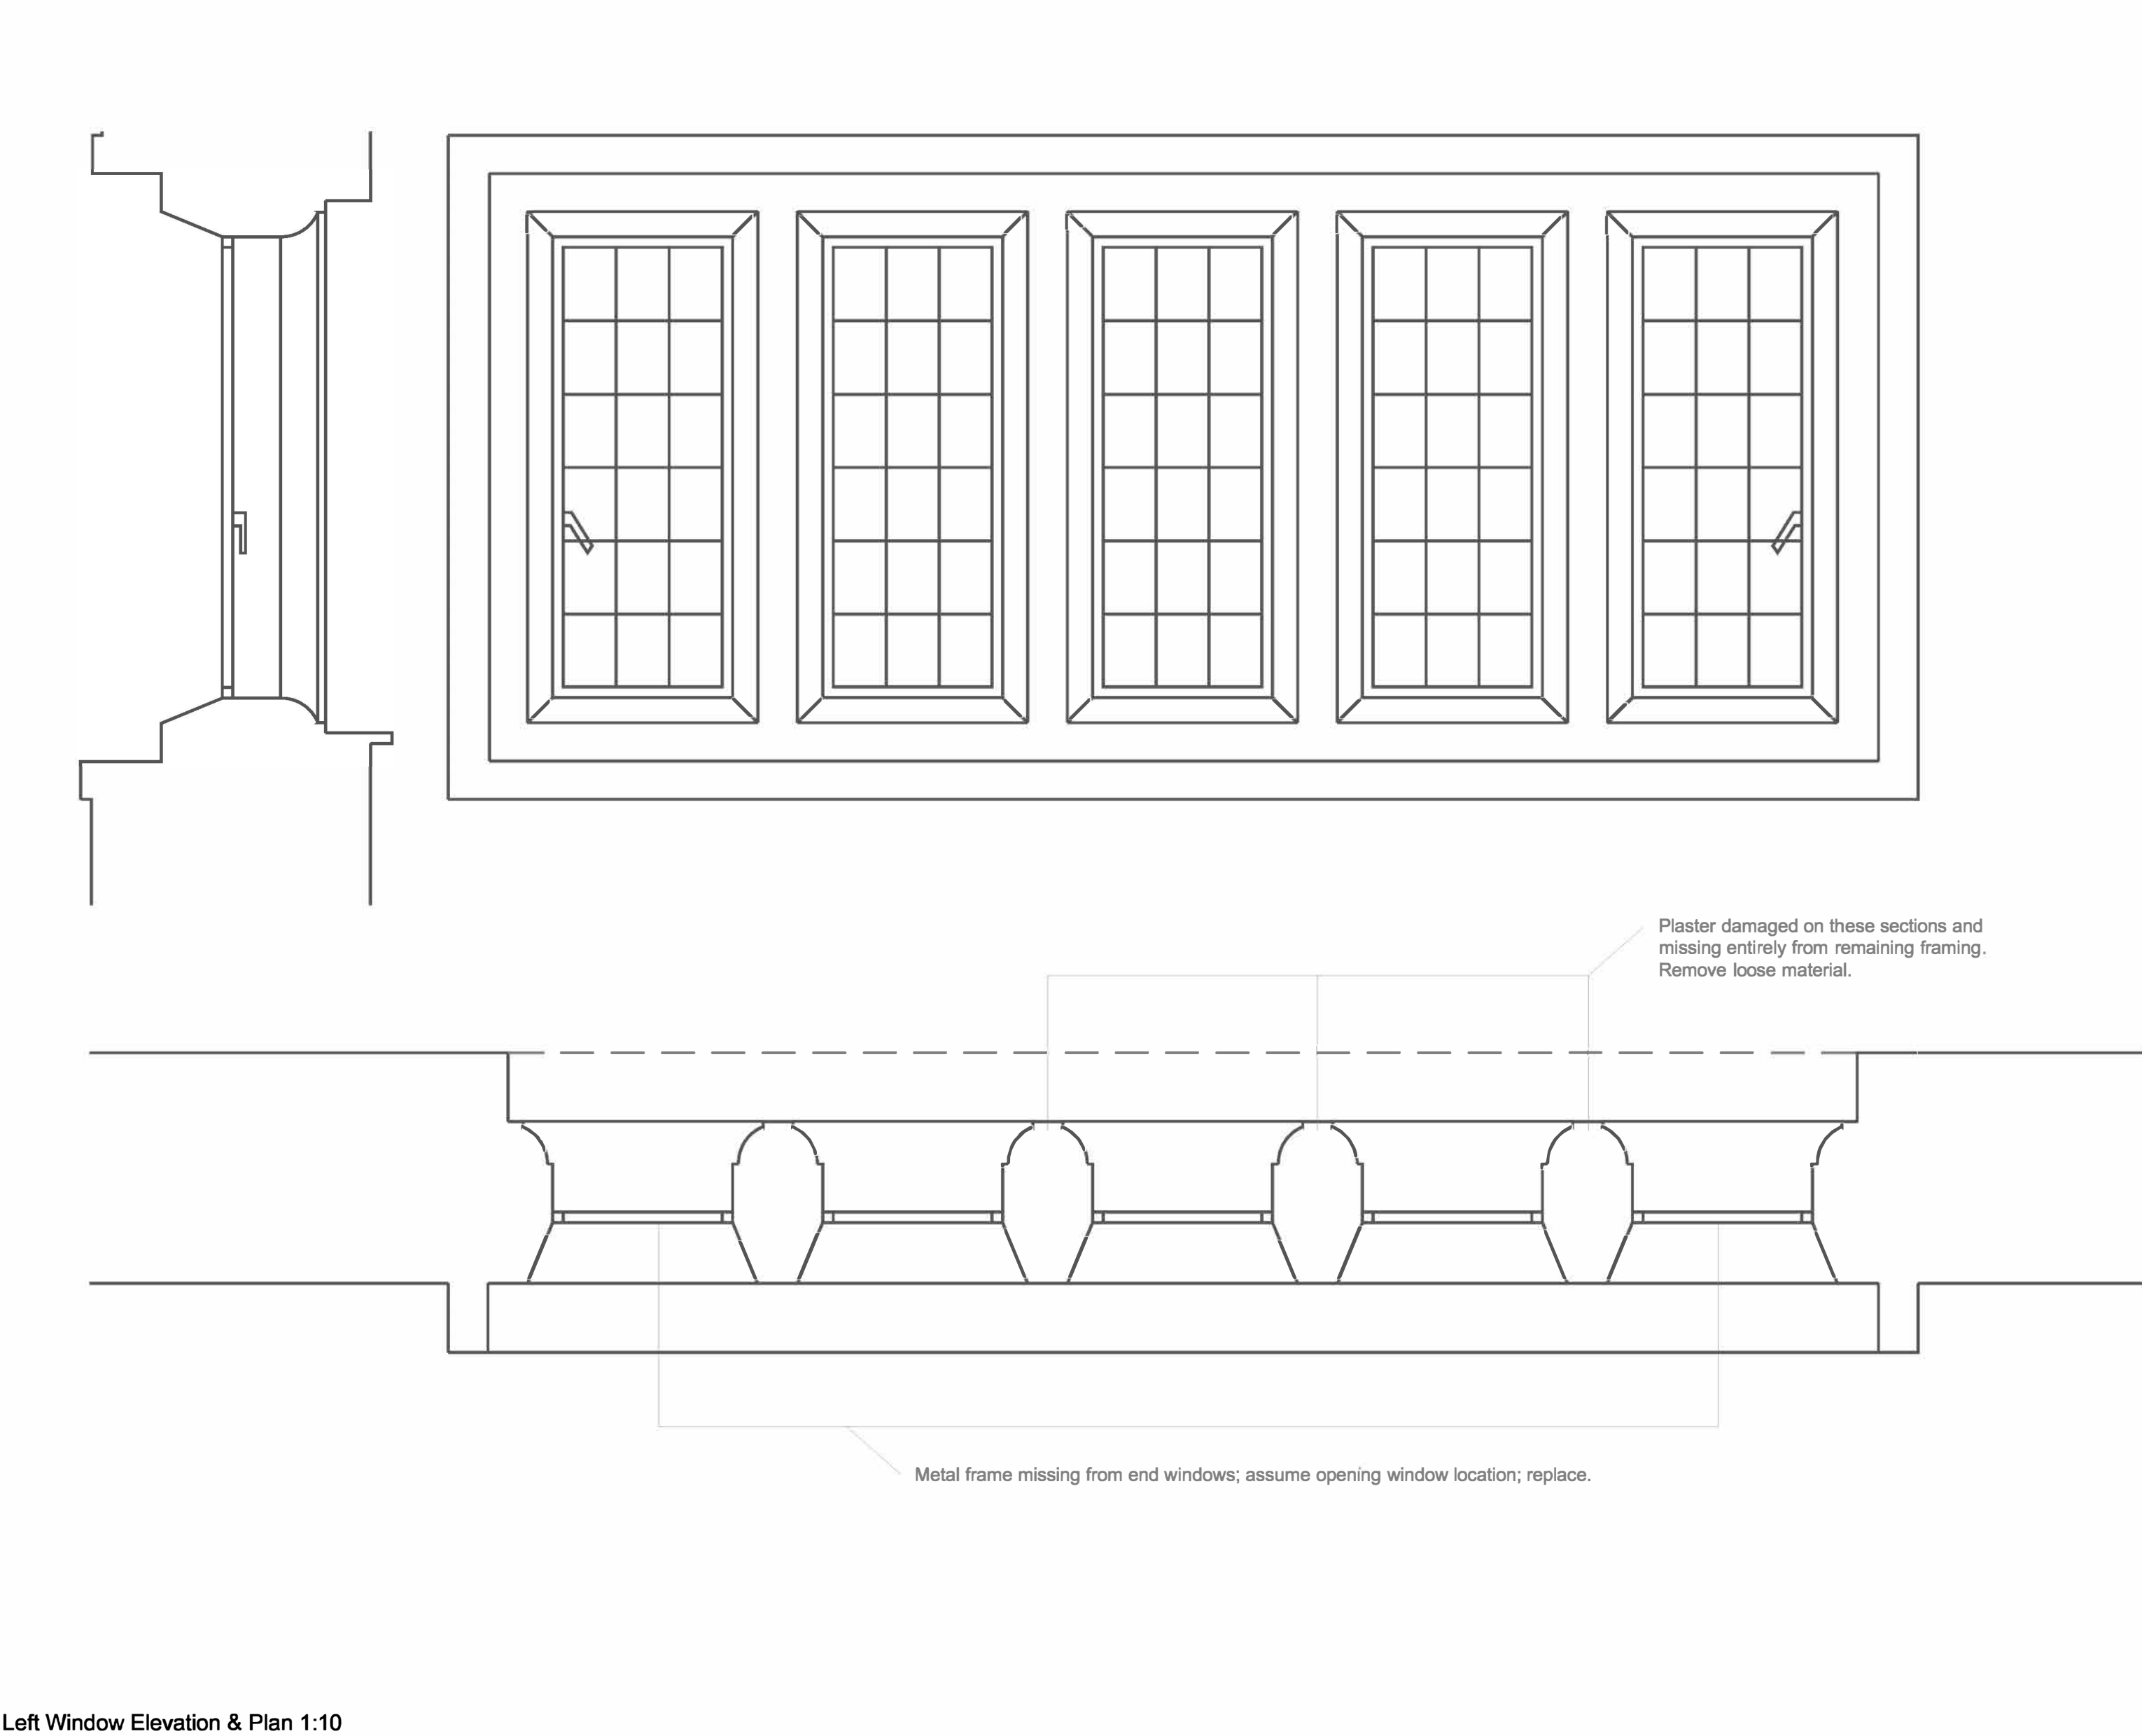

Left Window Elevation & Plan 1:10

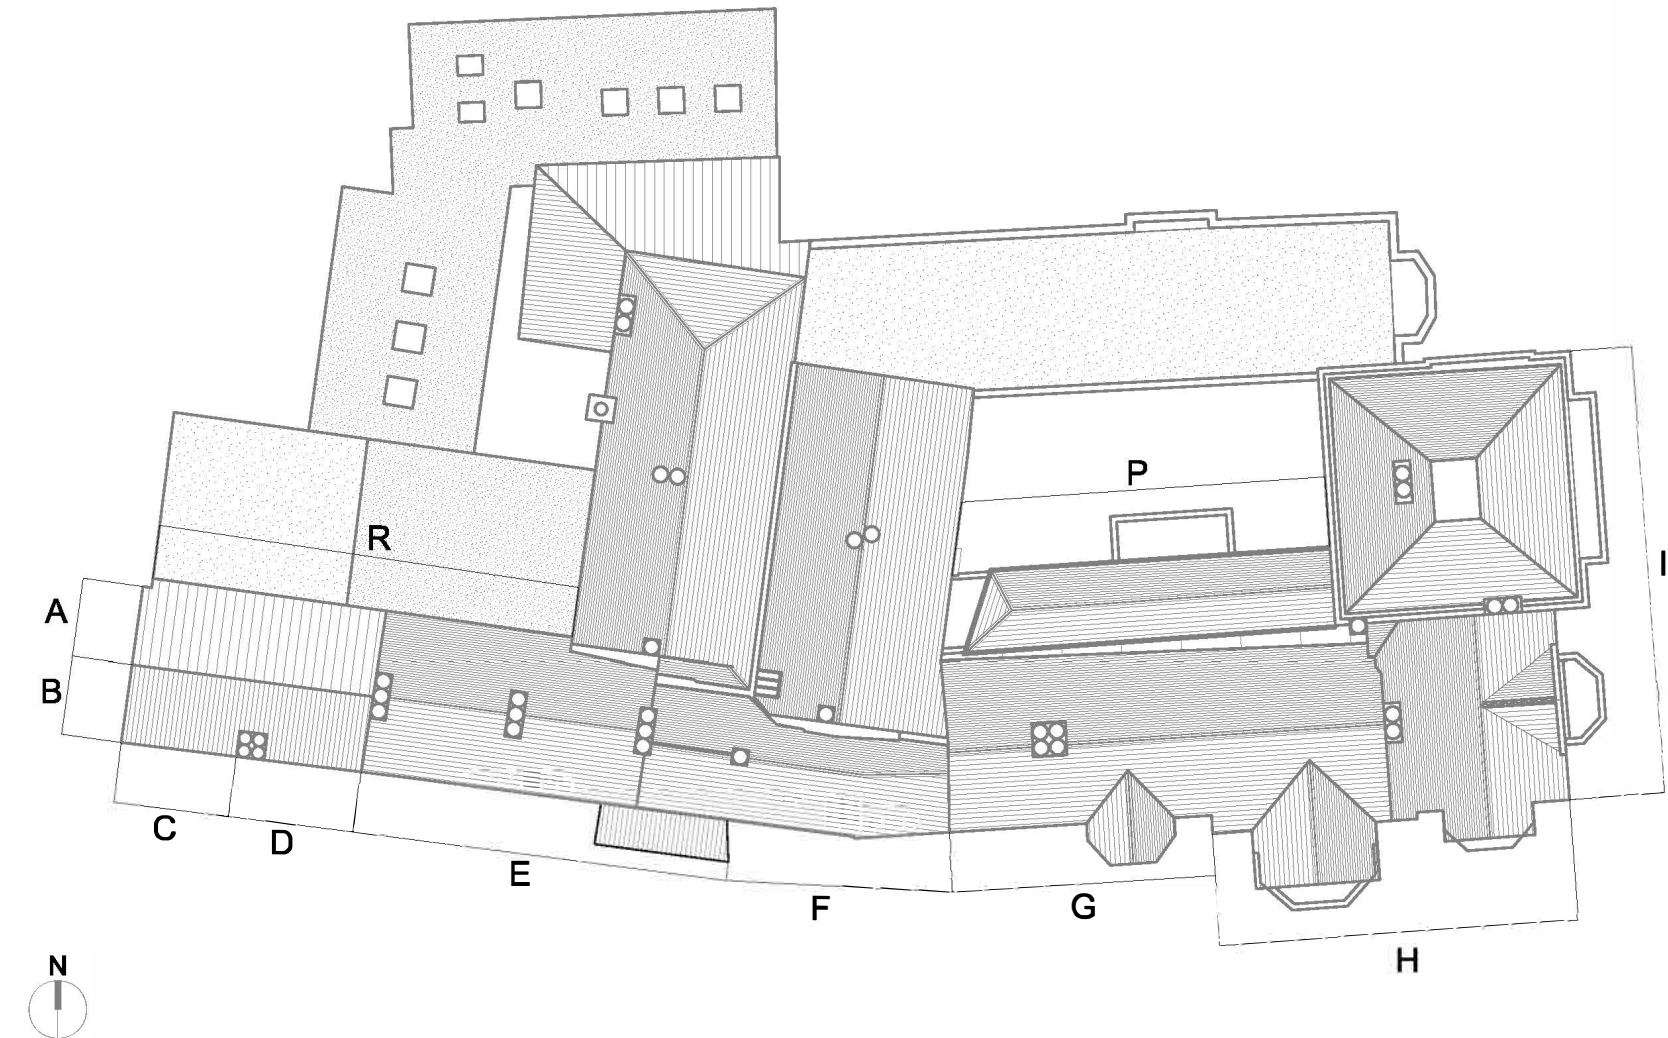

Historic Frontage



G



Left Window

- notes:
- DO NOT SCALE FROM THIS DRAWING - USE FIGURED DIMENSIONS ONLY.
 - TO BE READ IN CONJUNCTION WITH ALL OTHER CONSULTANTS / SPECIALISTS DRAWINGS. REPORT ANY DISCREPANCIES BEFORE AFFECTED WORK COMMENCES.
 - ALL SETTING OUT DIMENSIONS TO BE CHECKED ON SITE BY CONTRACTOR BEFORE WORK COMMENCES.

NB: This drawing is for indicative purposes only, fabrication drawings must be measured on site...

- Key:
- LW1, BW1 - Stonework; remove paintwork to the external fit
 - LW2, BW2 - Temporary Mesh; to be removed
 - LW3, BW3 - Existing Metal Frames; to be retained where possible
 - LW4, BW4 - Inappropriate Items; to be removed.
 - LW5, BW5 - Temporary Structure; to be removed.
 - BW7 - Temporary Roofing Felt; to be removed.

REVISIONS	T01	FIRST_ISSUE	13/09/23	SM	SGI	DATE, DRAWN; CHECK	DRAWN BY	SM	CHECKED BY	SGI
-----------	-----	-------------	----------	----	-----	--------------------	----------	----	------------	-----

CLIENT
PROJECT
TITLE
NUMBER

Rochdale Borough Council
HOP - Hopwood Hall Phase 03
Window Works A
HOP-SEV-XX-XX-DR-A-03002

REVISION
STATUS
SCALE
DATE
DRAWN BY

P01
Planning
1:10 @A1
13/09/23
SM

seven.

SEVENARCHITECTURE.CO.UK
Studios at:
Unit 1.3, Wauk Mill, 51 Bengal Street,
MANCHESTER, M4 6LN
t: 0161 236 5655
Clarendon House, Victoria Avenue,
HARRINGTON, H61 1DY
t: 01423 709 807
24 Greville Street,
LONDON, EC1N 6SS
t: 0203 036 0891