


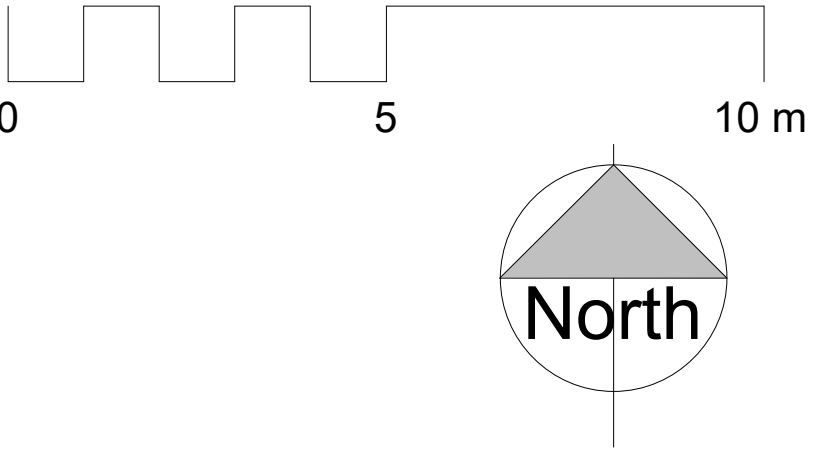


NOTES

ALL DIMENSIONS AND LEVELS ARE TO BE CHECKED ON SITE

ANY DISCREPANCIES ARE TO BE REPORTED TO THE PROJECT MANAGER BEFORE ANY WORK COMMENCES

THIS DRAWING SHALL NOT BE SCALED TO ASCERTAIN ANY DIMENSIONS WORK TO FIGURED DIMS ONLY

THIS DRAWING SHALL NOT BE REPRODUCED WITHOUT EXPRESS WRITTEN PERMISSION FROM Clarks Bespoke Design LTD.

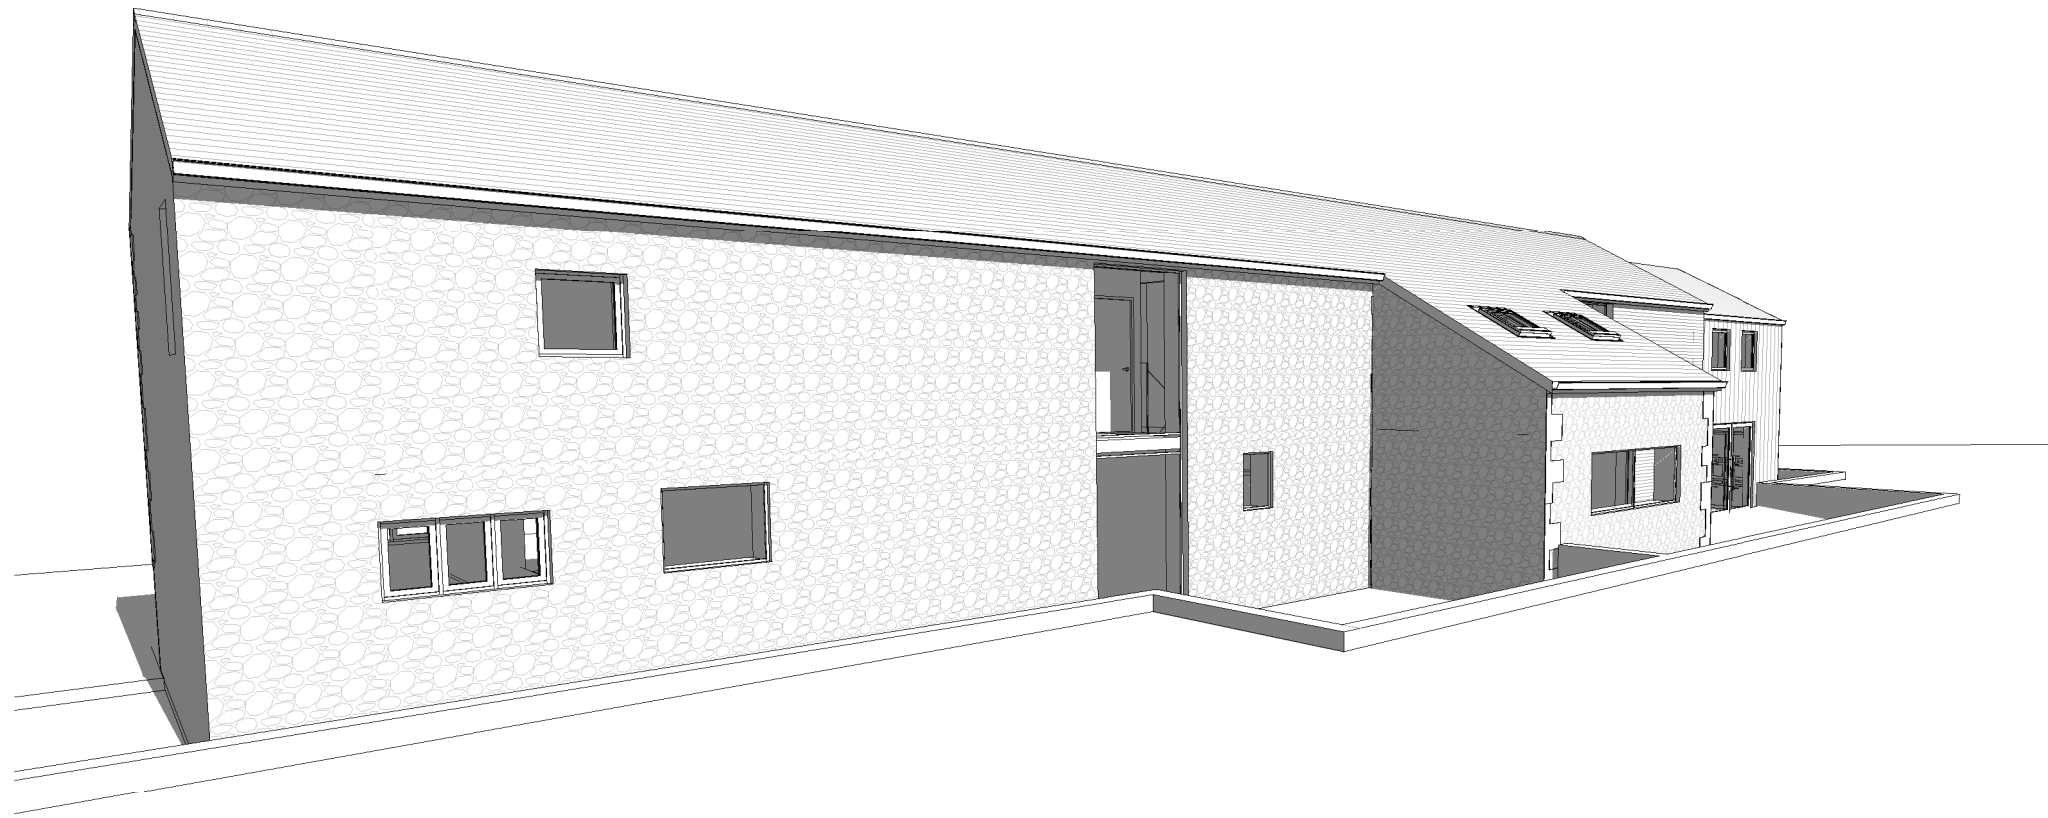


7 3D View 4



4 3D View 2



8 3D View 5

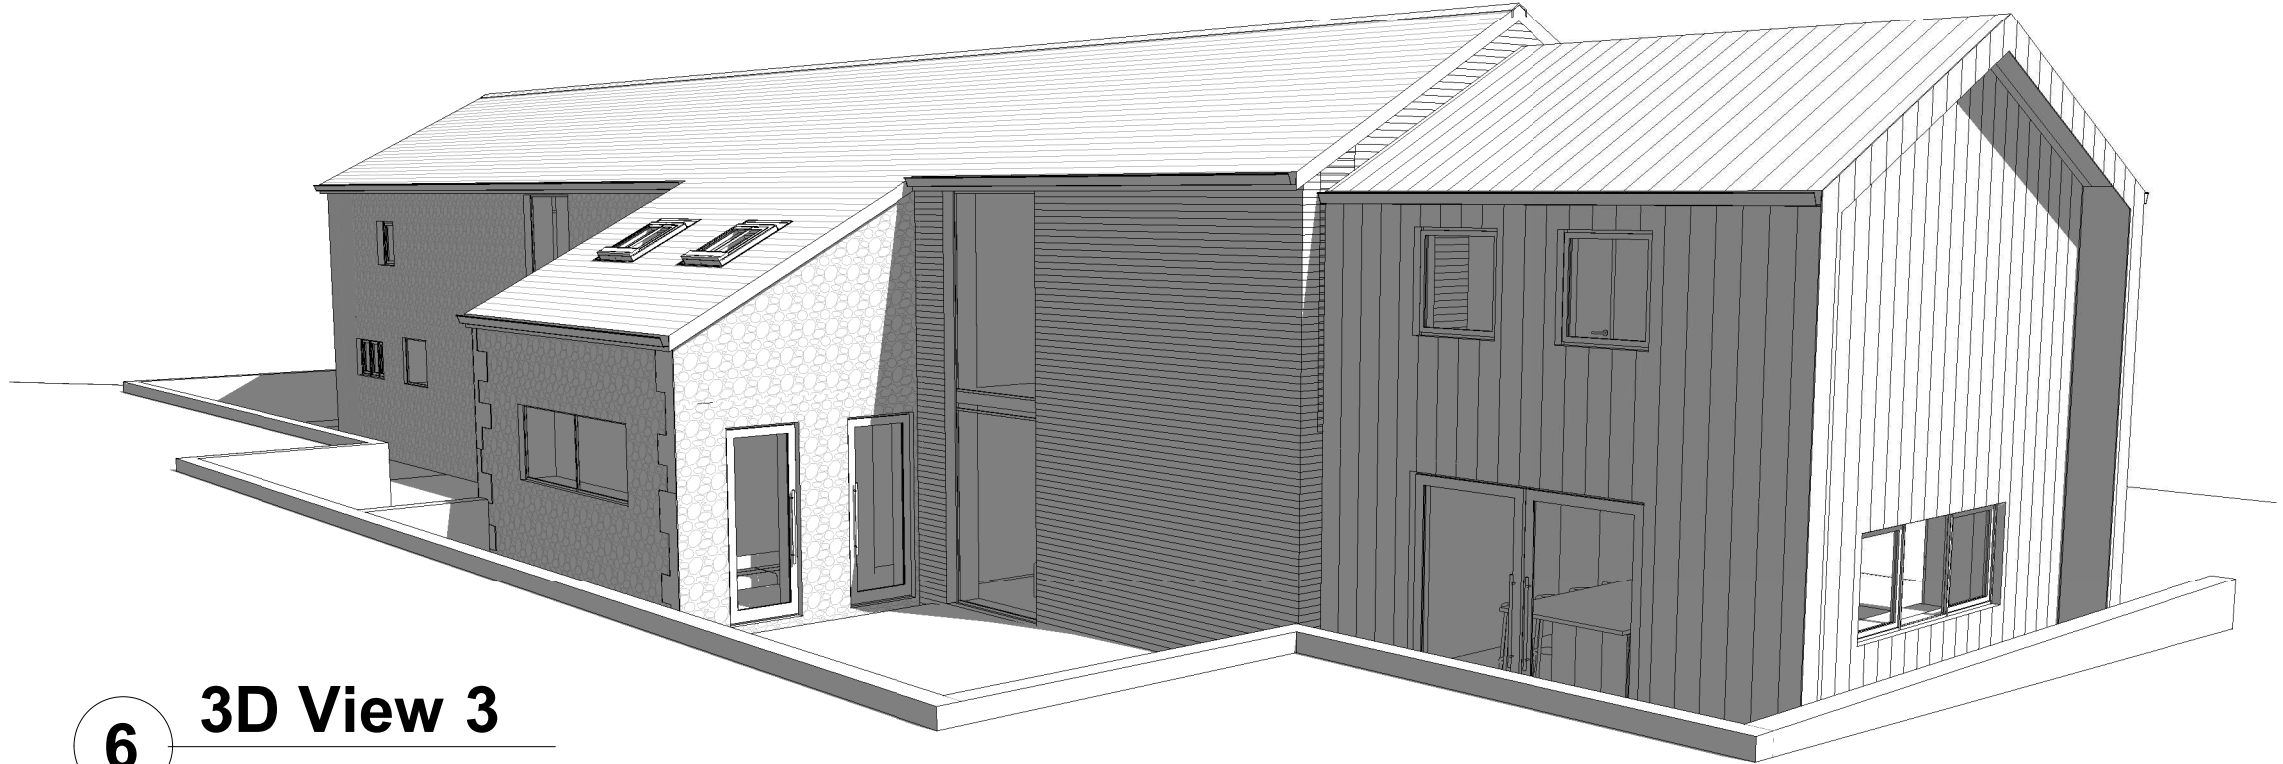

6 3D View 3

P1	24.05.24	BC	First Issue
----	----------	----	-------------

Rev No.	Rev Date	Rev By	Description
project			
Leaches Farm			
location			
Leaches Farm, Ashworth Road, Rochdale, OL11 5UN			
client			
Justin Farrell			

DESIGN
ARCHITECTURE.INTERIOR.LANDSCAPE

T: 07402266305 E: brad@cbdarchitecture.com
Phoenix House, 4 Huddersfield Road, Stalybridge, SK15 2QA

CIAT
REGISTERED PRACTICE

drawing title			
As Proposed 3D			
dwg purpose			
scale		drawn BC	checked BC
@ sheet size A1		rev date	24.05.24
20-002	PL-004	P1	
job number	drawing number	revision	