

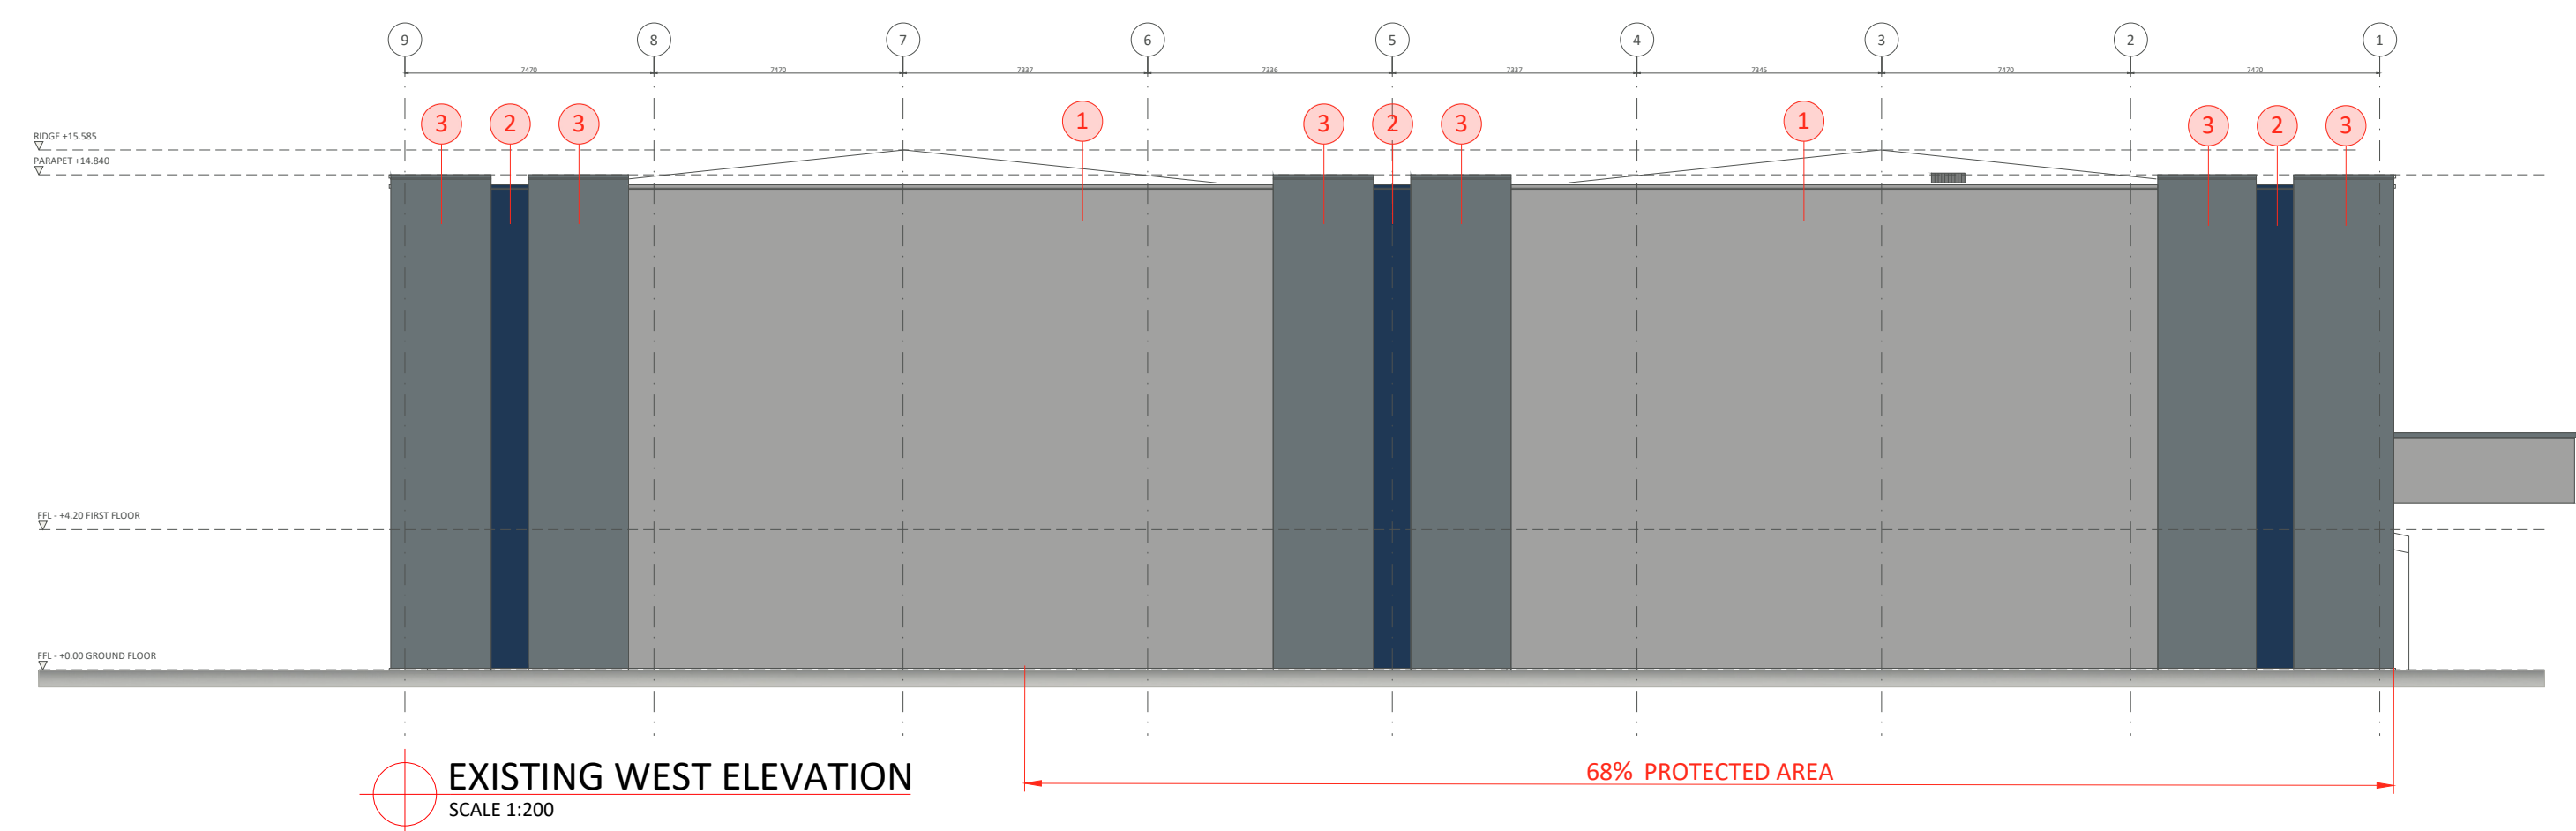
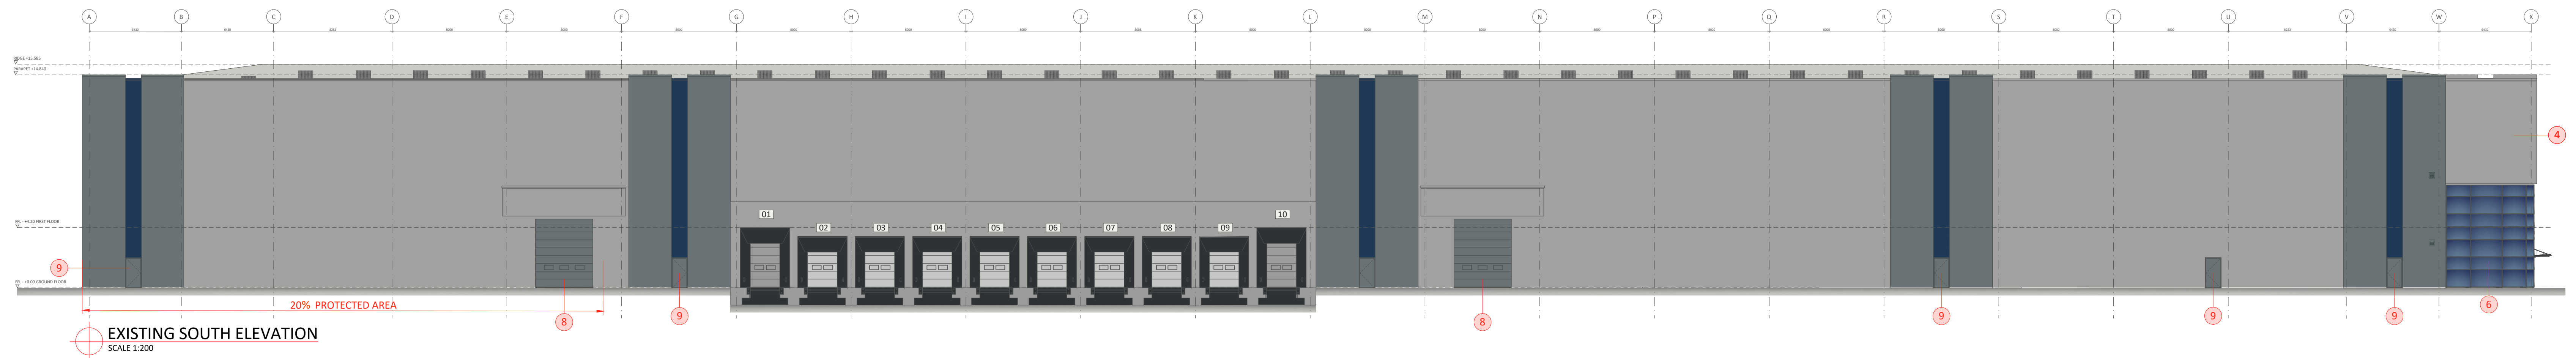


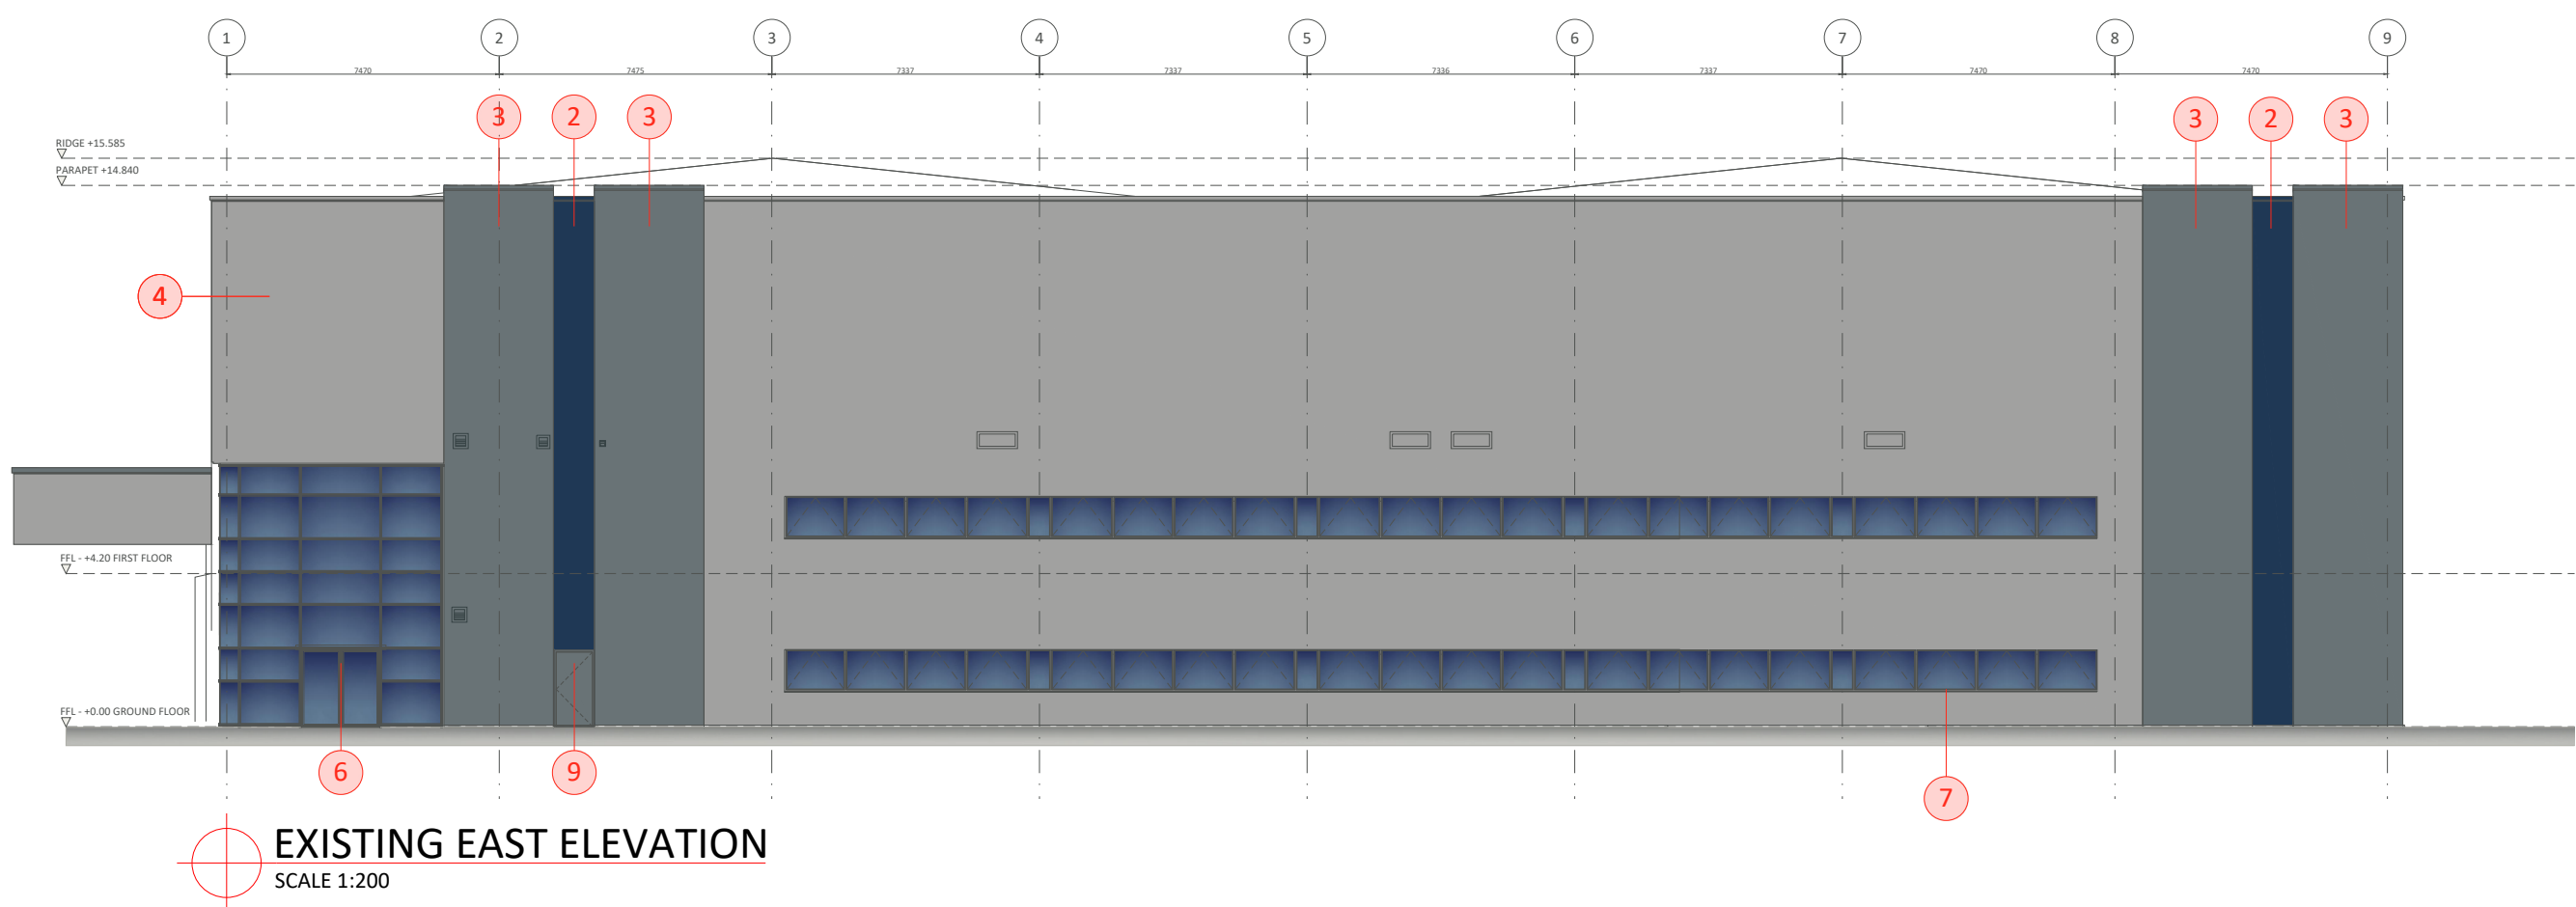

- EXTERNAL MATERIALS KEY:
- BUILT UP METAL PROFILED CLADDING PANEL 32mm PROFILE SHEET LAID HORIZONTALLY WIDE RIB OUT
FINISH COLOURCOAT PRISMA COLOUR - METALLIC SILVER RAL 9006
 - BUILT UP METAL PROFILED CLADDING PANEL 32mm PROFILE SHEET LAID VERTICALLY NARROW RIB OUT
FINISH COLOURCOAT PRISMA COLOUR - SARGASSO RAL 5003
 - BUILT UP METAL PROFILED INSULATED CLADDING 50mm HALF ROUND PANELS VERTICALLY LAID
COLOUR - MERLIN GREY BS18825
 - BUILT UP METAL PROFILED INSULATED CLADDING 40mm DEEP, 300mm MICRORIB PANELS HORIZONTALLY LAID WITH PRE-FABRICATED EXTERNAL CORNER PANELS.
COLORCOAT PRISMA COLOUR - METALLIC SILVER RAL 9006
 - PCC RETAINING / DOCK WALL
 - POWDER COATED ALUMINIUM FRAMED CURTAIN WALLING BS18825 WITH DOUBLE GLAZED UNITS
ARGON FILLED CAVITY LOW 'E' CLEAR INNER PANE WITH LOOK-A-LIKE PANELS AND INTEGRAL DOOR WHERE INDICATED
 - OFFICE WINDOWS POWDER COATED ALUMINIUM FRAMED DOUBLE GLAZED FIXED LIGHTS
ARGON FILLED CAVITY LOW 'E' CLEAR INNER PANE
 - INSULATED VERTICAL RISE SECTIONAL LEVEL ACCESS DOORS
COLOUR - MERLIN GREY BS1882
 - POWDER COATED STEEL EXTERNAL DOORSETS TO WAREHOUSE
COLOUR - MERLIN GREY BS18825

Scale the drawing for planning purposes only.
Ashton Smith is not responsible for discrepancies in figure dimensions.
Construction must refer to all dimensions from site.
This drawing is copyright and is for use on this site only.
This drawing is to be used solely for information as verified.
For other information refer to the latest revision of any cross-referenced drawing.

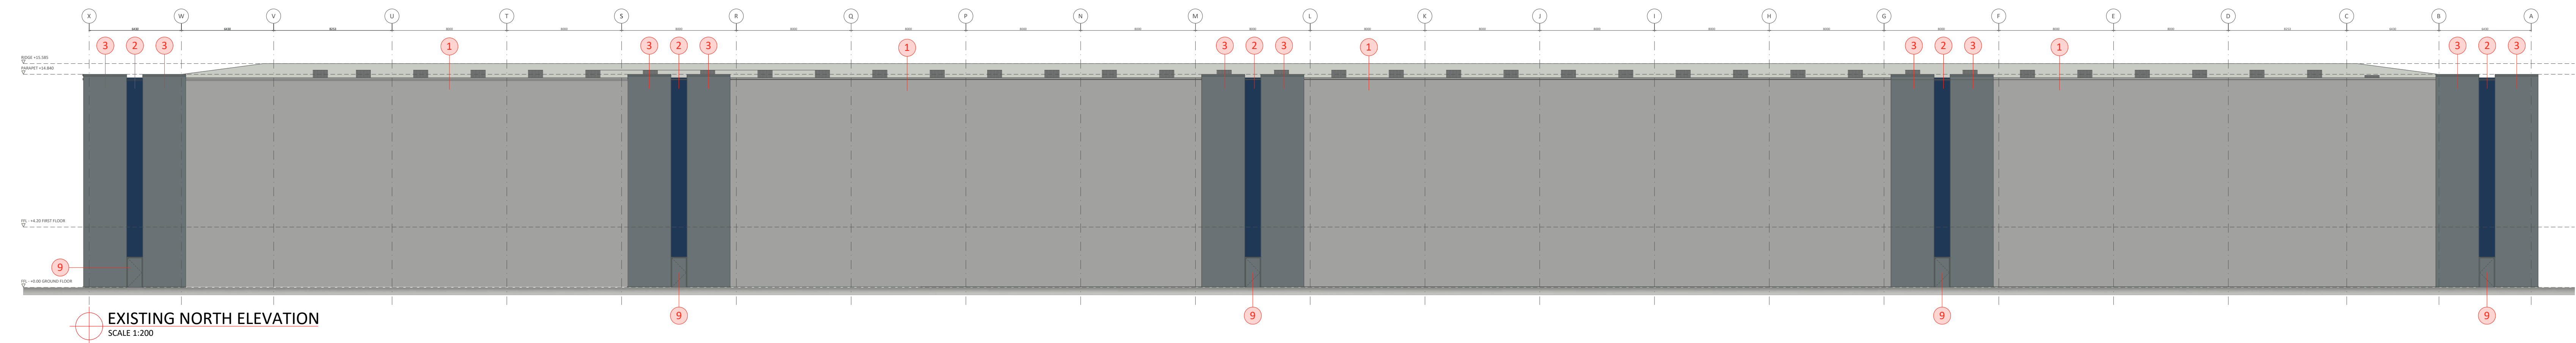

NOTES:
EXTERNAL MATERIAL

PS	17/03/2025	INITIAL ISSUE FOR PLANNING PURPOSES	KN	RR
REV	DATE	DESCRIPTION	DRAWN BY	CHECK BY
REVISIONS				

PROJECT TITLE				
VAN STORAGE FACILITY				
JAMES KEARNS AVENUE				
ROCHDALE, OL16 4NW				
DRAWING TITLE				
EXISTING BUILDING ELEVATIONS				
PS	17/03/2025	INITIAL ISSUE FOR PLANNING PURPOSES	KN	RR
REV	DATE	DESCRIPTION	DRAWN BY	CHECK BY
REVISIONS				

CLIENT	
LYSANDER	
AshtonSmith	
Beyond Design	
Ashton Smith, Belvedere House, 2 Victoria Avenue, North Tranterham, Notts S41 1EL Tel: 01454 525882 Fax: 01454 565558 www.ashtonsmith.co.uk	