


16 Garden Way Location Plan

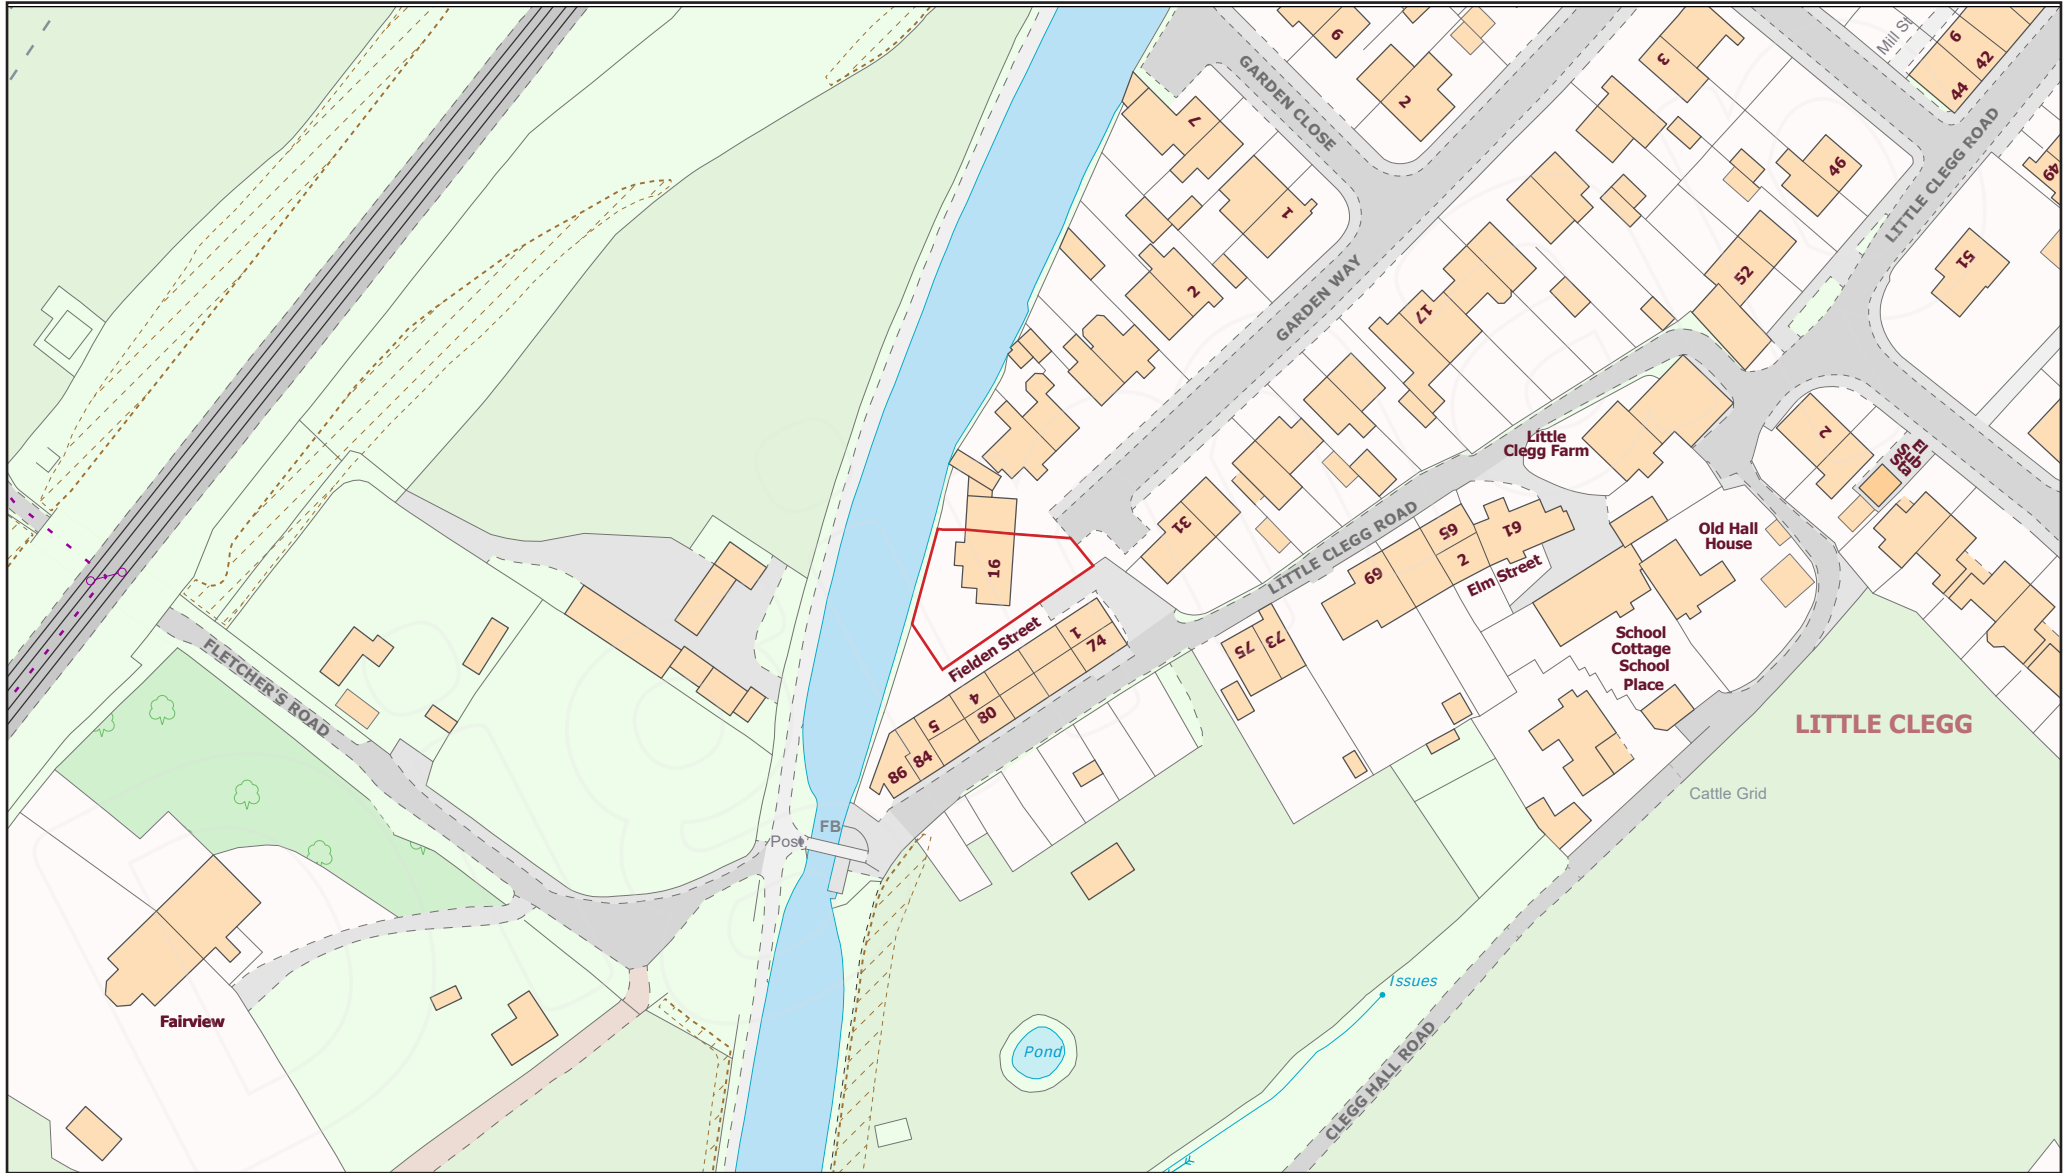

Scale 1:1250

