





S-03 SECTION C-C  
SCALE: 1:50

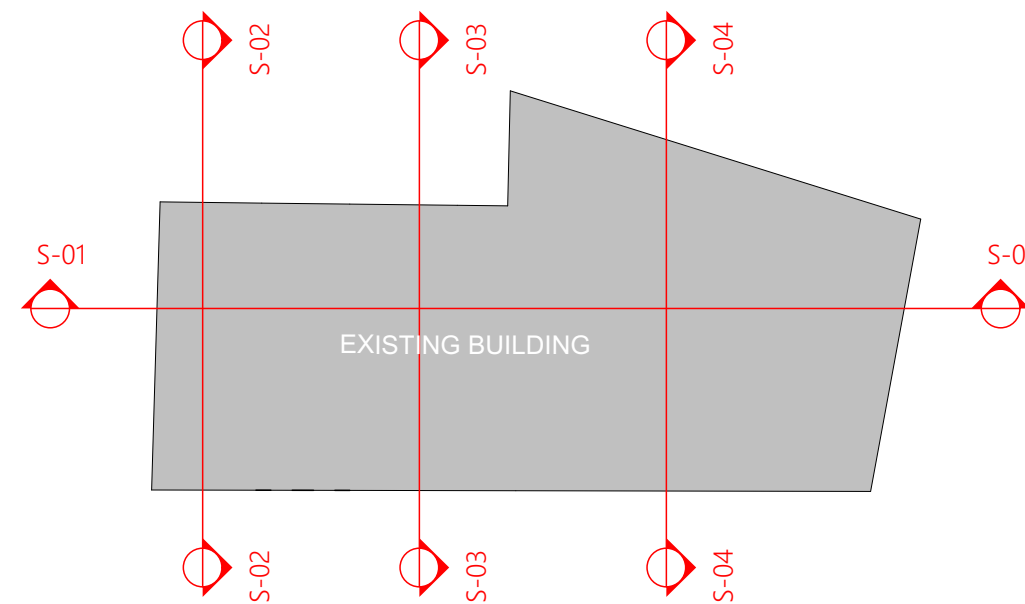

BUILDING KEY PLAN

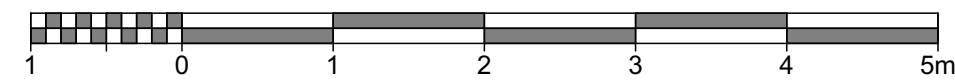

NOTES

THIS DRAWING IS COPYRIGHT OF KHAN + LI ARCHITECTS LTD AND MAY NOT BE REPRODUCED IN ANY FORM NOR TRANSFERRED TO OTHER PARTIES BY ELECTRONIC MEANS WITHOUT PRIOR WRITTEN CONSENT. NO DIMENSIONS TO BE SCALED FROM THIS DRAWING.

LAYOUT BASED ON SURVEY DRAWINGS, SUBJECT TO VALIDATION OF SITE SURVEY

ALL DRAWINGS TO BE READ IN CONJUNCTION WITH DONALD INSALL ASSOCIATES DRAWINGS, CONDITION REPORT AND DESIGN & ACCESS STATEMENT.

| KEY LEGEND |   |
|------------|---|
|            | EXISTING STRUCTURE                                                                                              |
|            | STRUCTURAL OPENING DIMENSION LINE                                                                               |
|            | DETAIL MARKER (PD - PLAN DETAIL, SD - SECTION DETAIL)                                                           |
|            | INTERNAL DOOR REFERENCE                                                                                         |
|            | FLOOR LEVEL REFERENCE (FFL - FINISH FLOOR LEVEL) (EFL - EXISTING FINISH FLOOR LEVEL) (TOS - TOP OF STEEL LEVEL) |
|            | RAINWATER PIPE                                                                                                  |
|            | SOIL VENT PIPE                                                                                                  |
|            | LOOSE INSULATION (ROCKWOOL OR SIMILAR) BETWEEN MASONRY AND STUD WALLS.                                          |
|            | CONCRETE BLOCKWORK                                                                                              |
|            | RIGID INSULATION                                                                                                |
|            | DPC/M - DAMP PROOF COURSE/MEMBRANE                                                                              |
|            | VCL - VAPOUR CONTROL LAYER                                                                                      |
|            | BREATHABLE MEMBRANE                                                                                             |
|            | SINGLE-PLY MEMBRANE                                                                                             |
|            | LEVEL REFERENCE                                                                                                 |

| REV | DESCRIPTION        | DATE       | DRAWN BY | STATUS | APPROVED BY |
|-----|--------------------|------------|----------|--------|-------------|
| 02  | General Amendments | 11/04/2023 | RL       | S2     | OK          |
| 01  | Preliminary Issue  | 02/08/2022 | RL       | S2     | OK          |

| SCALE @ A1 | ISSUING OFFICE          | PROJECT NO. INTERNAL REFERENCE |
|------------|-------------------------|--------------------------------|
| 1:50       | DESIGN STUDIO STOCKPORT | 0001                           |

| CLIENT APPROVAL |                              |
|-----------------|------------------------------|
| X               | [A - APPROVED]               |
| -               | [B - APPROVED WITH COMMENTS] |
| -               | [C - DO NOT USE]             |

| STATUS | PURPOSE OF ISSUE |
|--------|------------------|
| S2     | FOR INFORMATION  |



PROJECT DETAILS  
Waterside House  
Water Street, Rochdale, OL16 1TL UK

DRAWING TITLE  
S-03 - Proposed Section C-C

| CLIENT                      |            |        |       |      |      |          |      |
|-----------------------------|------------|--------|-------|------|------|----------|------|
| Waterside Residence Limited |            |        |       |      |      |          |      |
| PROJECT                     | ORIGINATOR | VOLUME | LEVEL | TYPE | ROLE | NUMBER   | REV  |
| RWH                         | KLA        | - Z1   | - ZZ  | - DR | - A  | - 040513 | - 02 |