


REVISIONS		
P01	FIRST ISSUE	18/04/24 PW BG
P02	Drawing reference added for roof light and solar panel details	03/05 PW BG
P03	Updated to latest design development	04/07/24 DTP BG

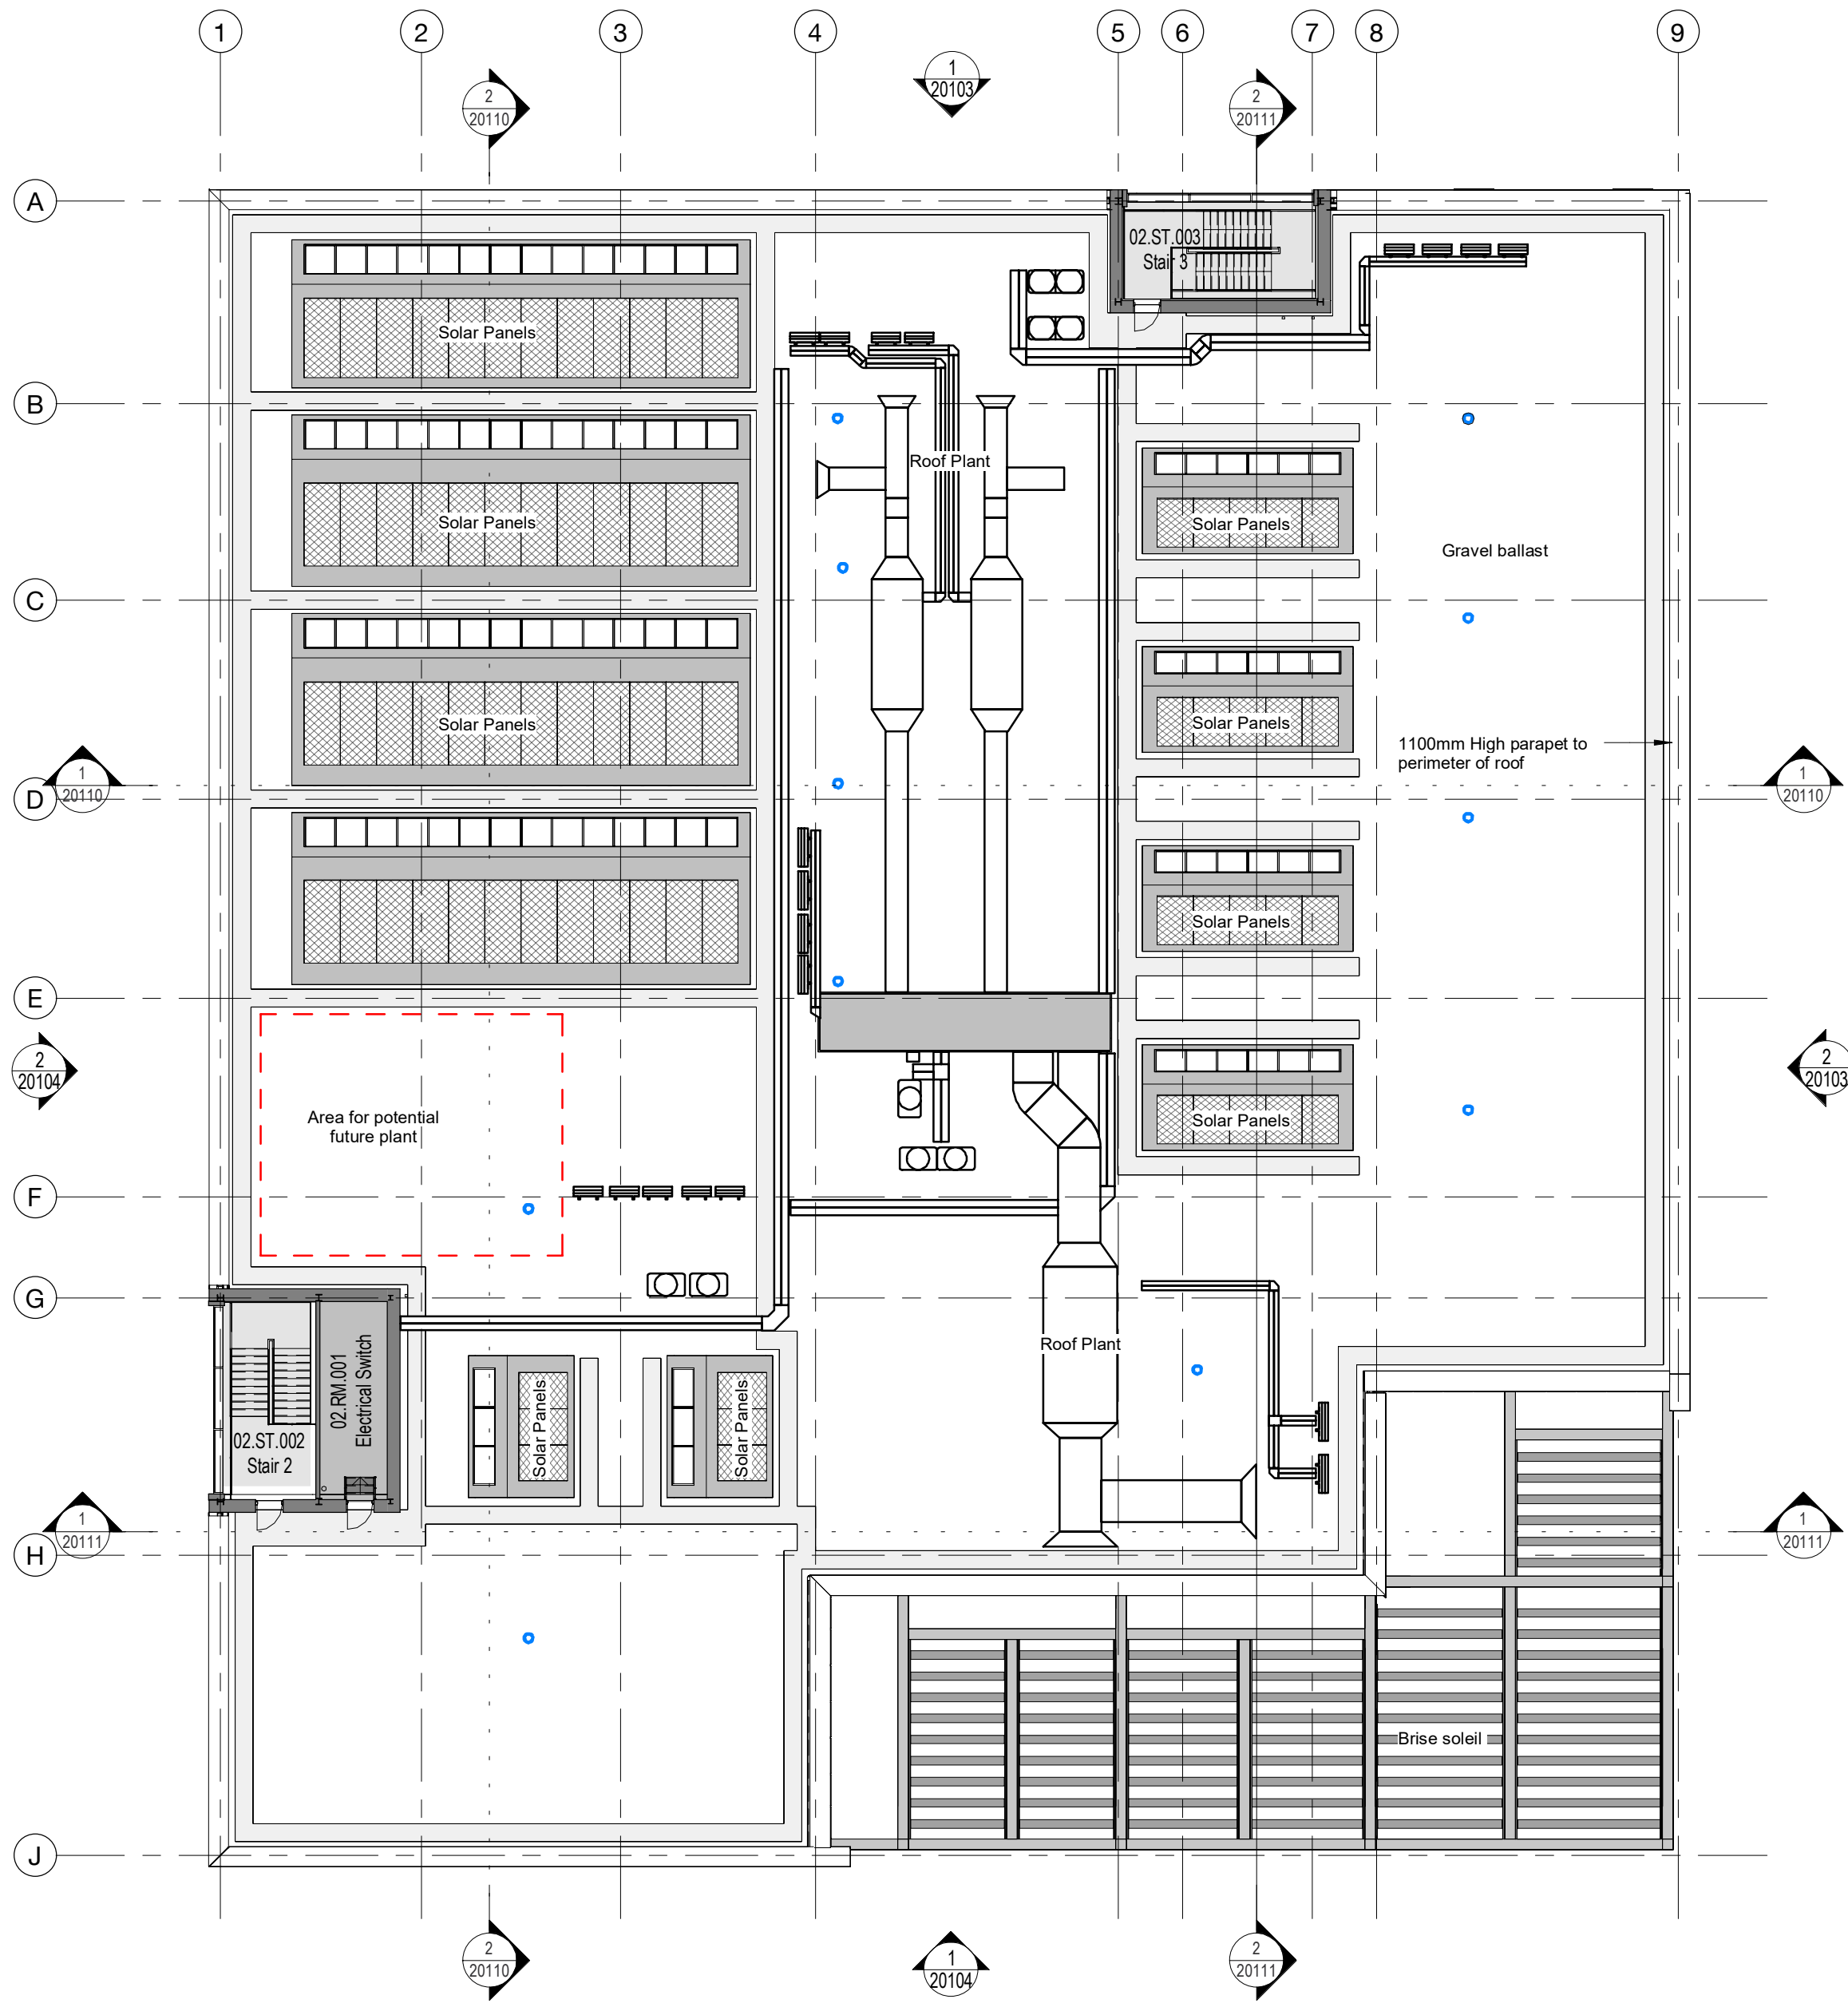

Roof Plan

1 : 200



dlA
ARCHITECTURE

6 East Parade | Leeds | LS1 2AD
0113 887 3100
www.dla-architecture.co.uk

PROJECT
**KINGSWAY BUSINESS PARK
PLOT R2**

TITLE
ROOF GA PLAN

SCALE	DATE
1 : 200 @ A2	21/09/23
DLA REF	DRAWN REVIEWED
2022-040	PW BG
DOCUMENT NUMBER	
AVIC-DLA-ZZ-RF-DR-A- 20102	
DOCUMENT PURPOSE	REVISION
PLANNING	P03