N

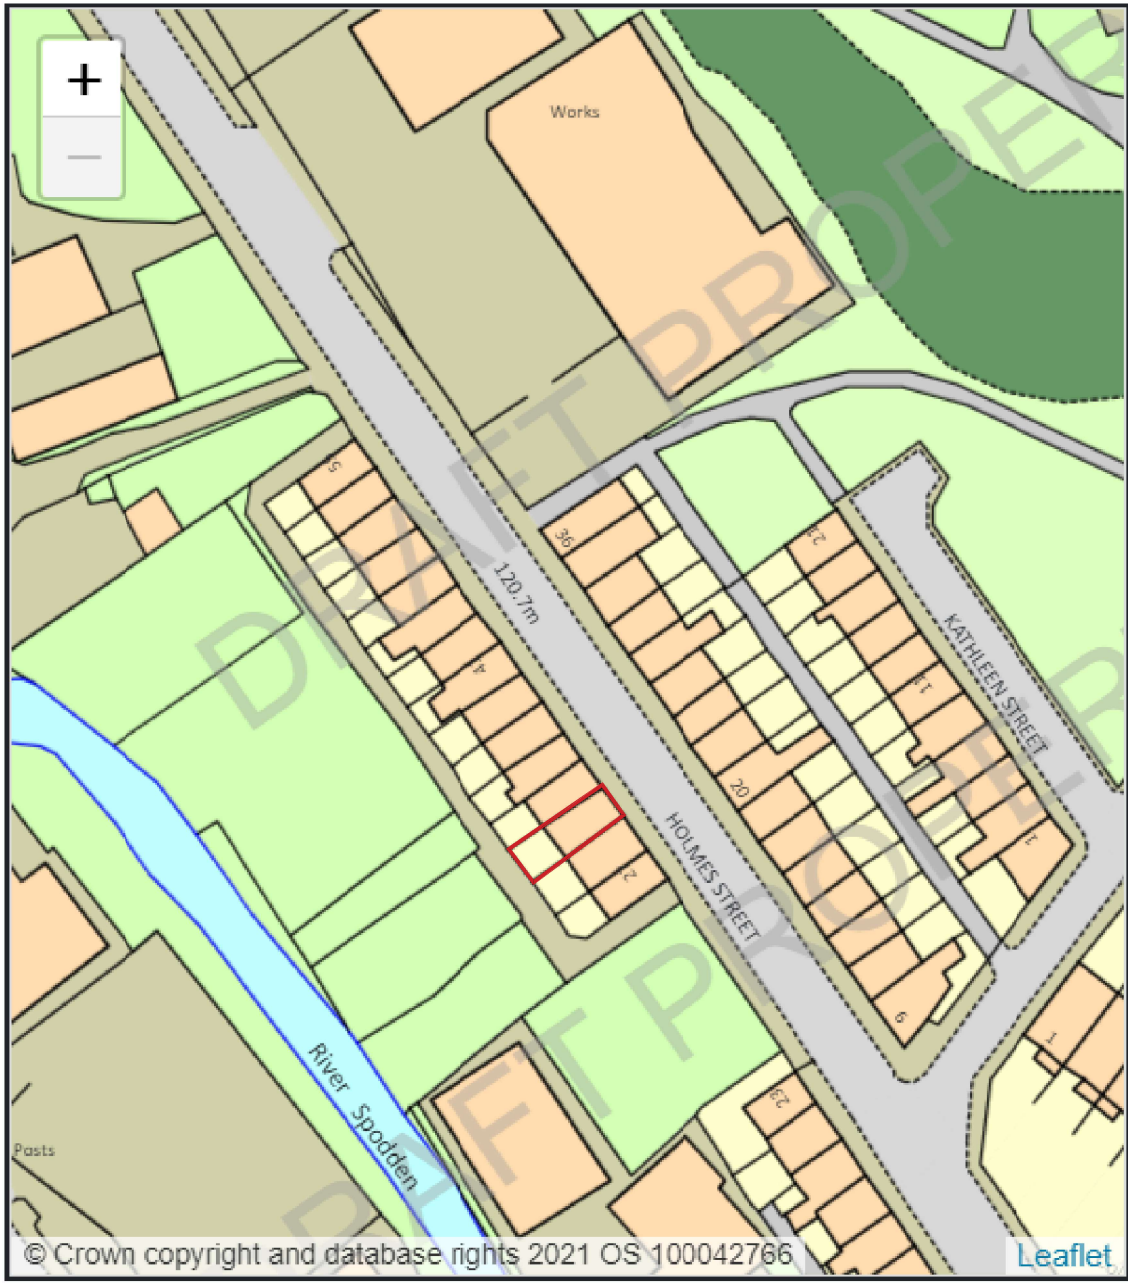

METERS @1:1250 0 20 50 100 200

VPA

VIKAS PAI AND ASSOCIATES LTD.
5, EASTBOURNE GROVE, BOLTON, BL1 5TR
vikas.pai@vikaspai.co.uk 07460792025

LOCATION PLAN

31 HOLMES STREET ROCHDALE OL12 6AQ

SCALE : 1:1250
DRAWN BY: AP 24/01/21
CHECKED BY: VP 26/01/21
APPROVED BY: VP 30/01/21
DRAWING NU,BER: WFH/2021/247 REV. A Dt. 30.01.21

REV A - ISSUED FOR PLANNING