



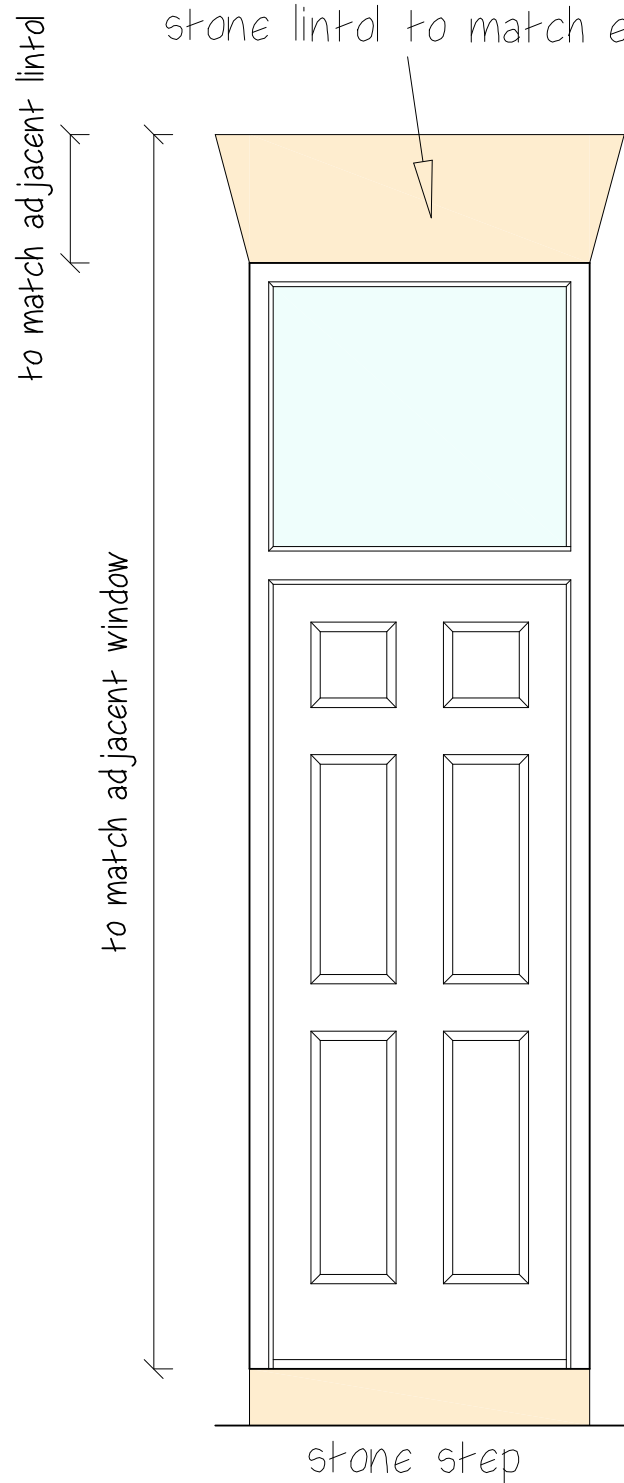


ELEVATION

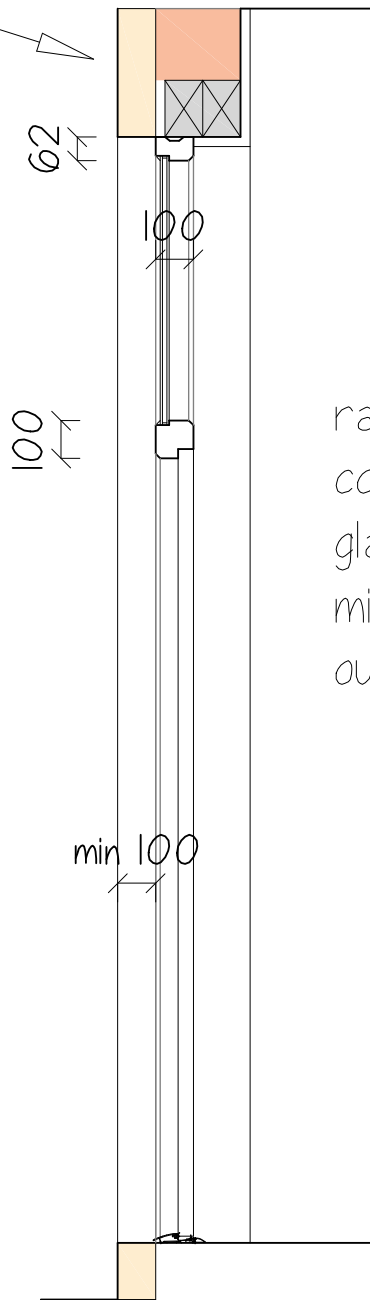

VERTICAL SECTION

raised panel style
composite door with
glazed clerestory light &
min 100mm setback from
outer face of wall

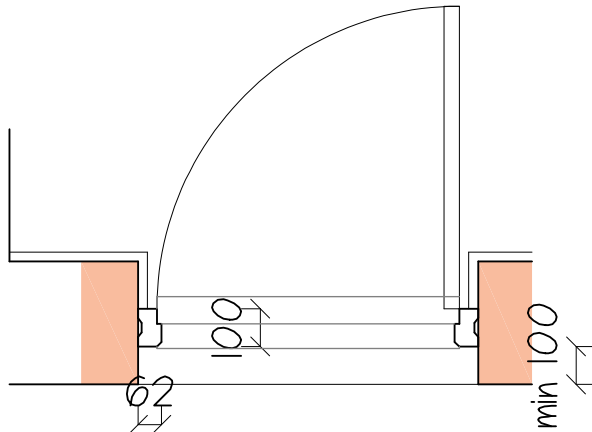

HORIZONTAL
SECTION

PROJECT FORMATION OF 3No. APARTMENTS, 62, SPOTLAND ROAD, ROCHDALE, OL12 6PQ.			CLIENT SHAMIM AKHTAR		TITLE NEW ENTRANCE DOORWAY DETAILS		Malcolm B. J. Percy, 5, Chorley Green Farm Barns, Nantwich Road, Chorley, Cheshire, CW5 8JR. E-mail : malcolmpercy@hotmail.com Mobile : 07802 663325 BUILDING DESIGN AND PLANNING Consultancy 
DATE Sept 2022	SCALE 1: 20 @ A3	DRAWN BY mbjp	DRAWING NO. 2295.01	REVISION			