



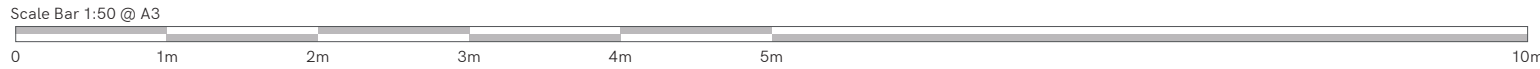

 innovate signs	+ implementing your brand				15 Barnes Wallis Rd, Fareham Hampshire PO15 5TT Tel: 023 8023 2311 Web: www.innovatesigns.co.uk Email: info@innovatesigns.co.uk				This drawing is for approval purposes. Please check all details noted on the drawing including spelling, and provide written confirmation of your approval to an Innovate Signs Project Manager. Once approved production will commence based on the approved drawing. Any changes made after production has begun will incur an additional cost.			
Client		One Stop Stores			Title	Proposal	Rev	Date	Description	Drw By		
Site Name		Rochdale, Badger Lane			Date	19/04/2022	A	07/04/22	Initial Visual	IW		
Job No.		18466	Epos Code	6610	Scale	Do Not Scale	B	14/04/22	Fascias, images FACM & ACM, PC's	IW		
Proj Type		Franchise			Drawn	IW	C	19/04/22	Remove Eat Street, new store plan	IW		
PM		PH	Designer	SR	Drwg No.	C	-	-	-	-		

Proposed Site Signage	On the Move / Mid Affluence				
ITEM 1 - FASCIA See specification page for detail. A. size: 12,225mm x 700mm x 55mm B. size: 3,000mm x 700mm x 55mm <i>dimensions are background sizes</i>	ITEM 2 - PROJECTING SIGN Aluminium signcase finished red. Opal acrylic faces on both sides of sign (sign is double sided) with face applied digitally printed graphics. Internally illuminated by LED's. size: 940mm x 610mm x 150mm	ITEM 3 - F/ACM Extruded aluminium panatrim frame finished RAL 7016 with digitally printed ACM panel A. size: 1550mm x 1750mm B. size: 1190mm x 1750mm C. size: 1200mm x 1750mm D. size: 1200mm x 1750mm <i>'B' includes 20mm fixing bracket top / bottom</i>	ITEM 4 - ACM PANEL Aluminium composite panels with digitally printed image to face of the panel. A. size: 1204mm x 1855mm B. size: 796mm x 2114mm	ITEM 5 - MANIFESTATION Window manifestation size: to suit area	ITEM 6 - POSTER CASES Lockable poster cases, anodised silver - 4 off size: 575mm x 830mm

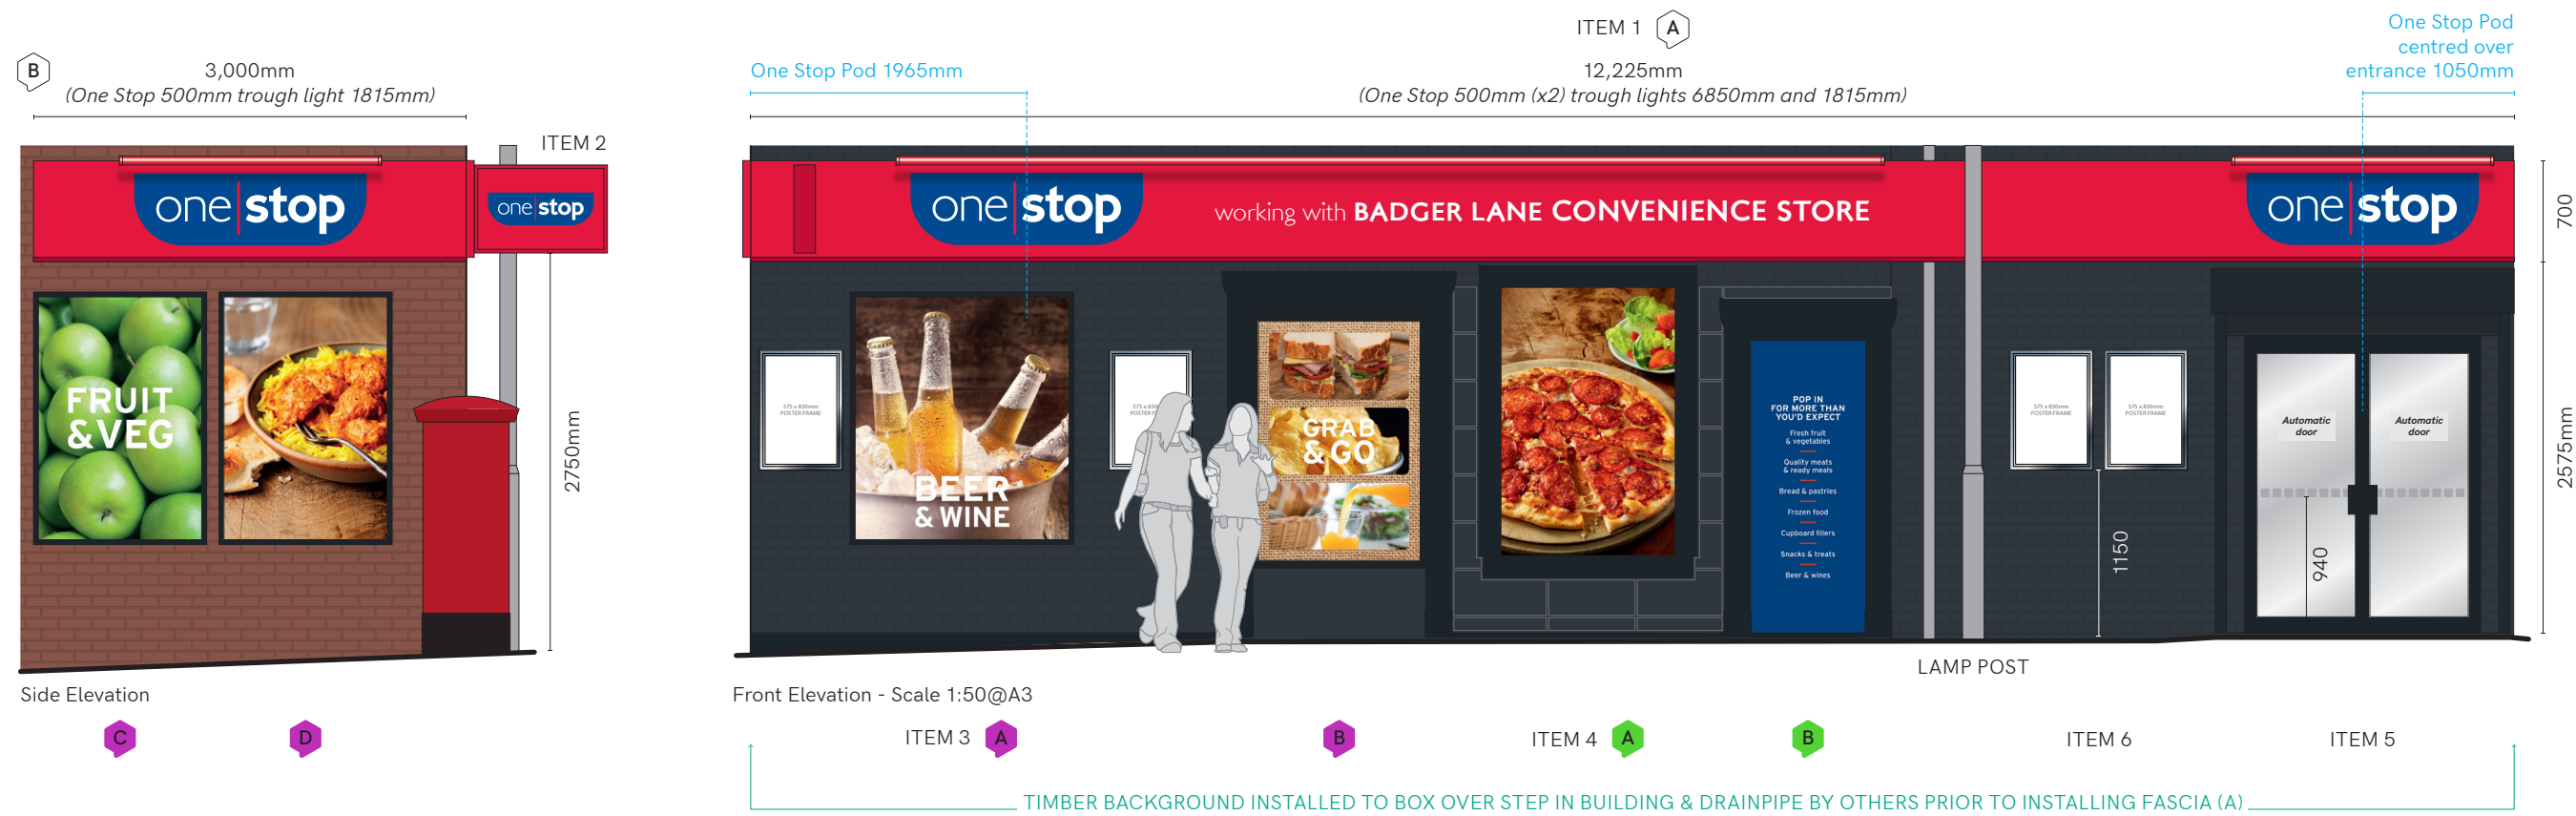

- KEY: ■ ACM Panel ■ ACM/VW ■ F/ACM ■ PETG ■ Window Vinyl - External ■ Window Vinyl - Internal



+ implementing your brand



15 Barnes Wallis Rd, Fareham
Hampshire PO15 5TT

Tel: 023 8023 2311
Web: www.innovatesigns.co.uk
Email: info@innovatesigns.co.uk

Client	One Stop Stores			Title	Proposal	Rev	Date	Description	Drw By
Site Name	Rochdale, Badger Lane			Date	19/04/2022	A	07/04/22	Initial Visual	IW
Job No.	18466	Epos Code	6610	Scale	Do Not Scale	B	14/04/22	Fascias, images FACM & ACM, PC's	IW
Proj Type	Franchise			Drawn	IW	C	19/04/22	Remove Eat Street, new store plan	IW
PM	PH	Designer	SR	Drwg No.	C	-	-	-	-

This drawing is for approval purposes.

Please check all details noted on the drawing including spelling, and provide written confirmation of your approval to an **Innovate Signs Project Manager**. Once approved production will commence based on the approved drawing. Any changes made after production has begun will incur an additional cost.

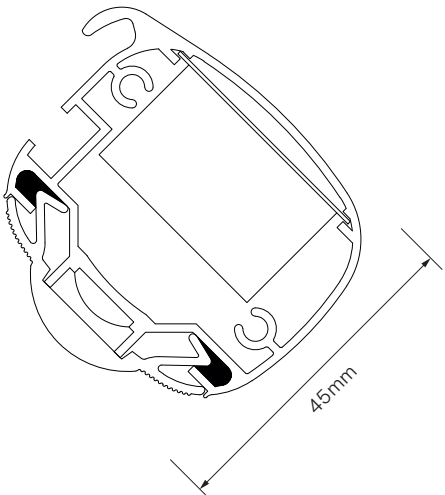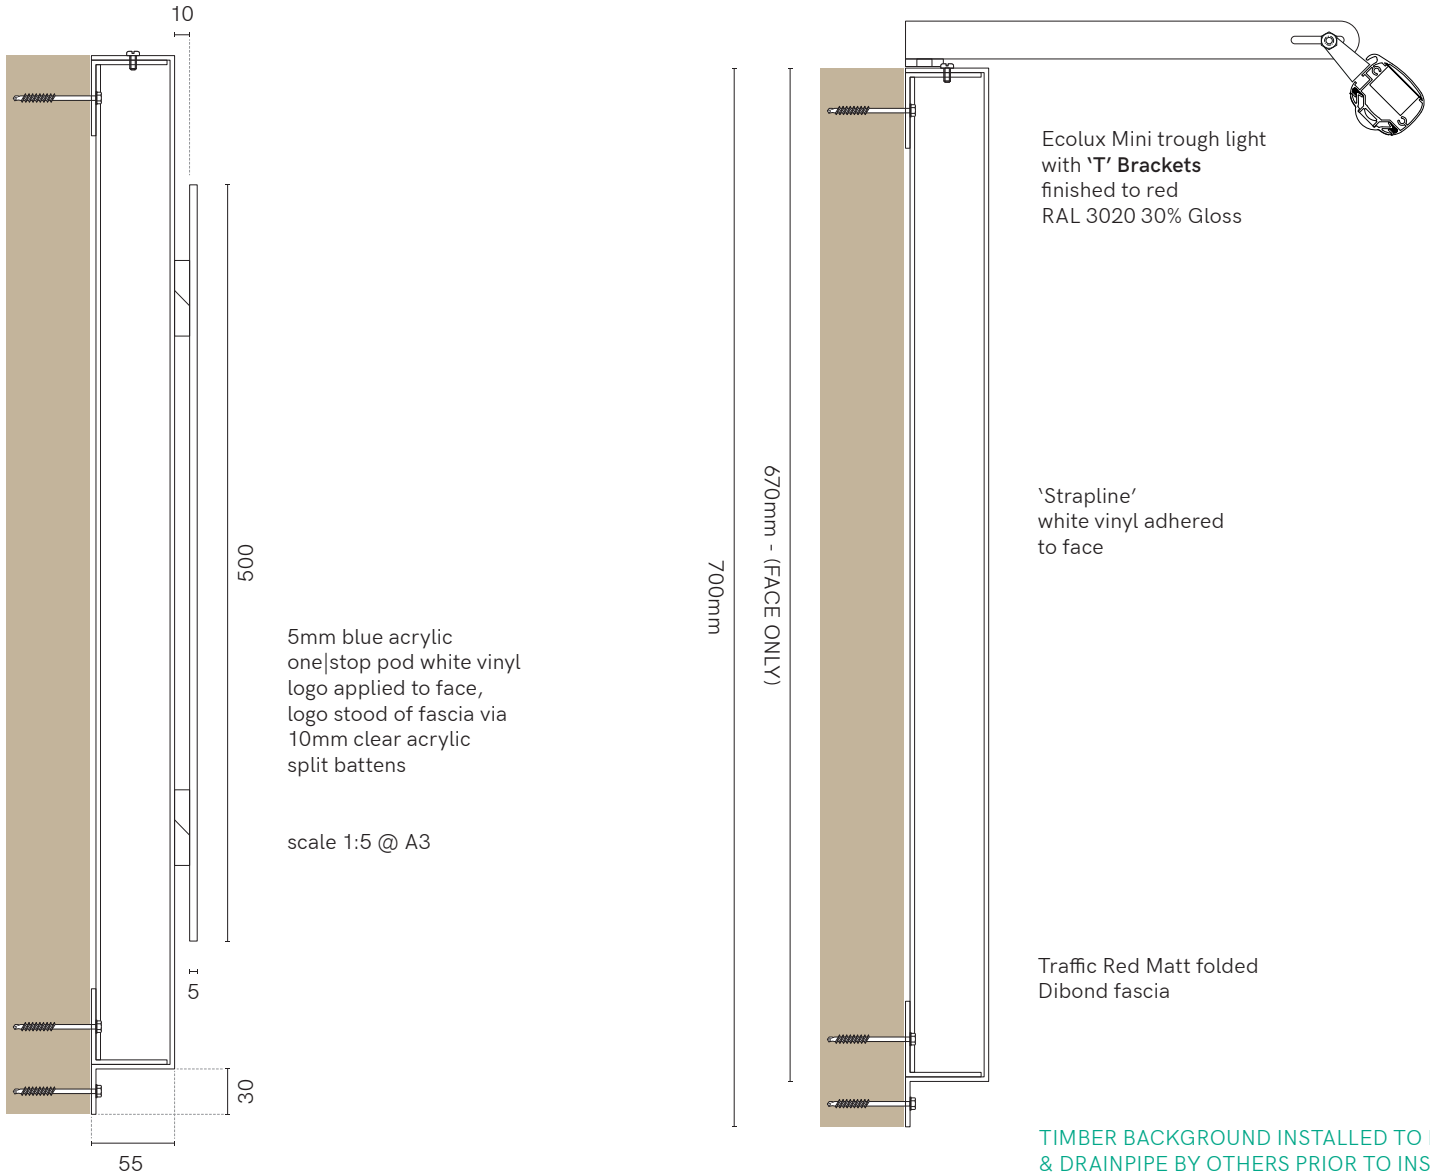

TECHNICAL SPECIFICATION - ECOLUX MINI

LED STRIP
Latest high lighting chip giving 1650 Lumens per metre LED output. Only 14.4 watts per metre power consumption 75% energy saving compared to Fluorescent.

24 volt input, less current less voltage drop. 6000k cool white or 3000k warm white 120 degree angle.

IP65 protected, 50,000 hours+ lamp life. 5 year Warranty.

Full CE certification and ROHS compliant.


DRIVERS
Epoxy encapsulated fully isolated case with IP67 protection. Constant voltage design. Short circuit, over current, over voltage protection.
Fitted onto quick release slide in Gear Trays. Full CE certification and ROHS compliant.

LIGHT FITTING
Specially designed 45mm aluminium extrusion supplied up to 6000mm lengths which can be joined together using cast aluminium connectors.

Die cast aluminium end caps with rear cable entry standard 300mm multi brackets.

Snap-in polycarbonate 90 degree magnifying lens diffuser. Casing sealed and certificated to IP65.

Full CE certificate and 5 year parts warranty. Conforms to BS EN 60598-1:2015 and BS EN 60598-2-1:1989 'UK Deviations Only'.

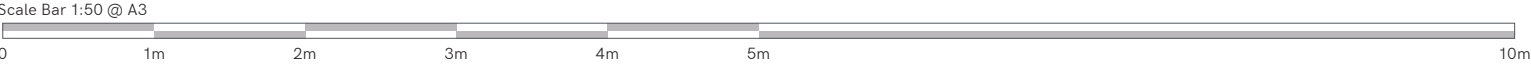


15 Barnes Wallis Rd, Fareham
Hampshire PO15 5TT

Tel: 023 8023 2311
Web: www.innovatesigns.co.uk
Email: info@innovatesigns.co.uk

Client	One Stop Stores				Title	Proposal	Rev	Date	Description	Drw By
Site Name	Rochdale, Badger Lane				Date	19/04/2022	A	07/04/22	Initial Visual	IW
Job No.	18466	Epos Code	6610		Scale	Do Not Scale	B	14/04/22	Fascias, images FACM & ACM, PC's	IW
Proj Type	Franchise				Drawn	IW	C	19/04/22	Remove Eat Street, new store plan	IW
PM	PH	Designer	SR		Drwg No.	C	-	-	-	-

This drawing is for approval purposes.
Please check all details noted on the drawing including spelling, and provide written confirmation of your approval to an **Innovate Signs Project Manager**. Once approved production will commence based on the approved drawing. Any changes made after production has begun will incur an additional cost.



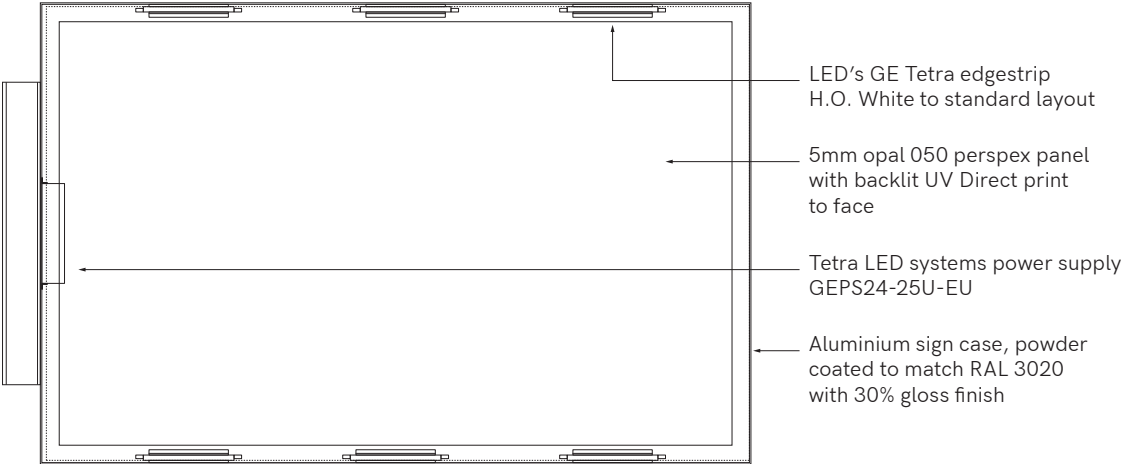


Aluminium signcase finished red. Opal acrylic faces on both sides of sign (sign is double sided) with face applied digitally printed graphics. Internally illuminated by LED's.

Scale 1:10 @ A3



ONE STOP STORES LTD
Badger Lane, Rochdale OL16 4RQ

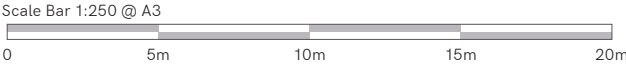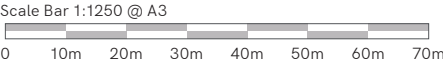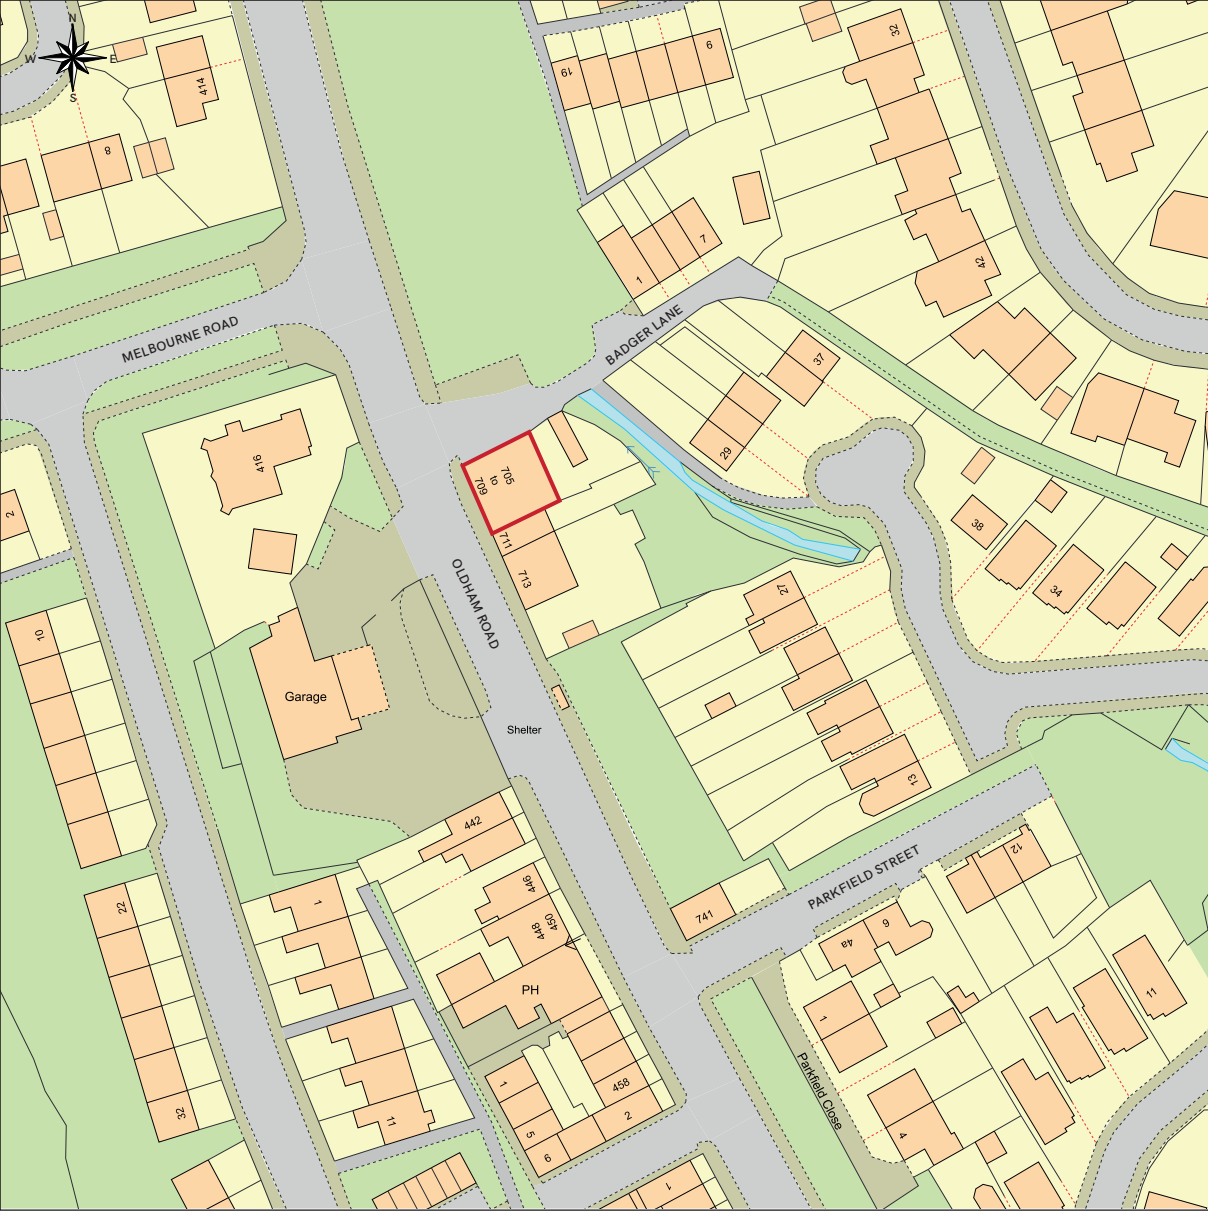

+ implementing
your brand

15 Barnes Wallis Rd, Fareham
Hampshire PO15 5TT

Tel: 023 8023 2311
Web: www.innovatesigns.co.uk
Email: info@innovatesigns.co.uk

Client	One Stop Stores				Title	Proposal	Rev	Date	Description	Drw By
Site Name	Rochdale, Badger Lane				Date	19/04/2022	A	07/04/22	Initial Visual	IW
Job No.	18466	Epos Code	6610		Scale	Do Not Scale	B	14/04/22	Fascias, images FACM & ACM, PC's	IW
Proj Type	Franchise				Drawn	IW	C	19/04/22	Remove Eat Street, new store plan	IW
PM	PH	Designer	SR		Drwg No.	C	-	-	-	-

This drawing is for approval purposes.
Please check all details noted on the drawing including spelling, and provide written confirmation of your approval to an **Innovate Signs Project Manager**. Once approved production will commence based on the approved drawing. Any changes made after production has begun will incur an additional cost.