




front (north) elevation

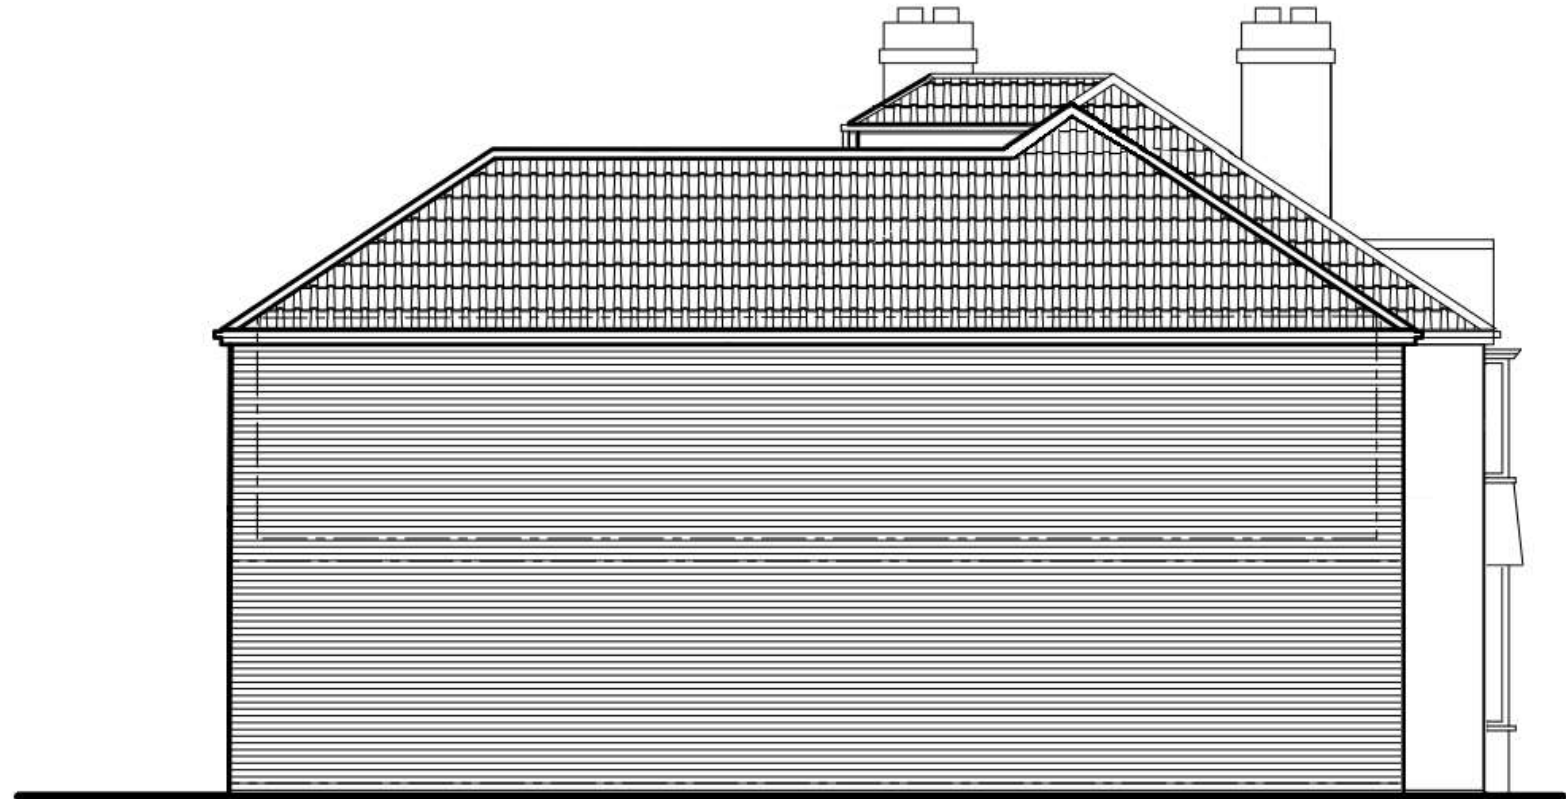


side (east) elevation



rear (south) elevation

Roof coverings to new
hipped portion of roof to
match remainder of roof

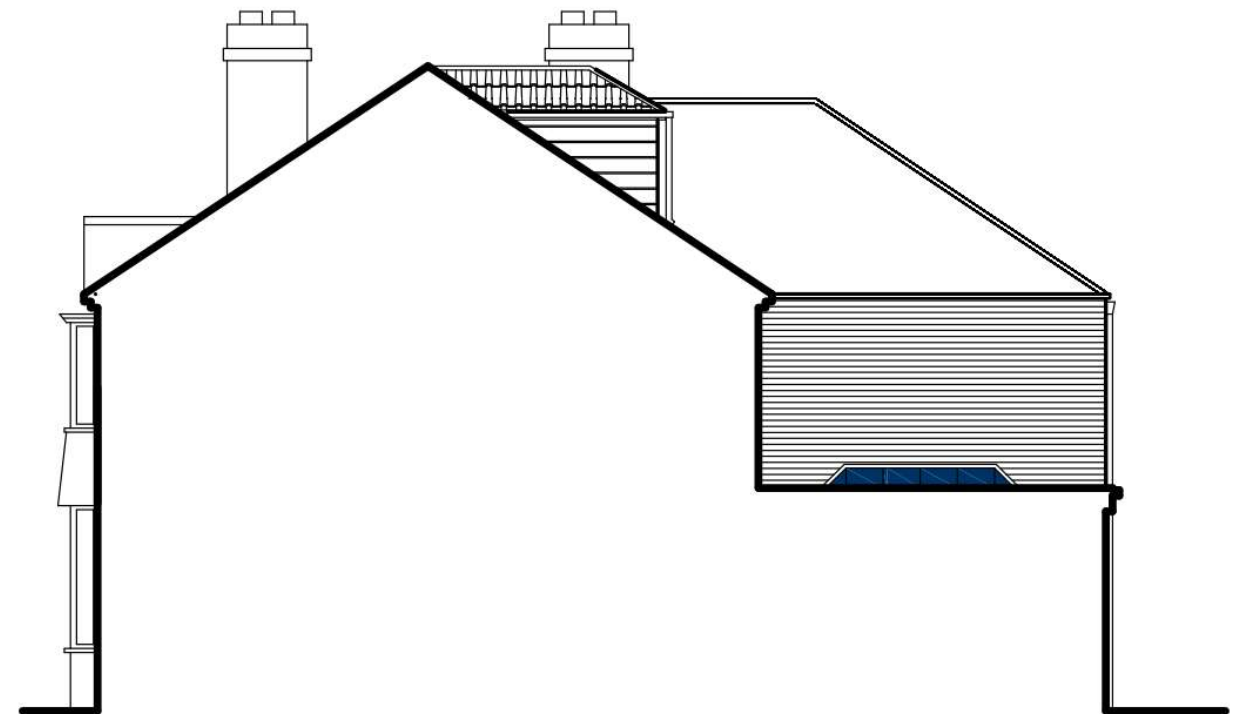

side (west) elevation

Revision	Date	Details



Date **October 2022**

Drawn **JC**

Client **Jamie Cloran.**

Drawing title **Proposed Elevations.
PLANNING.**

Scale **1:100 at A3.**

Checked **JC**

Job title **Proposed Extension and Alterations.
80 Mossway, Middleton,
Manchester M24 1NS.**

Drawing No. **22MWpe - Rev. 0**