


- PLANNING NOTE - Existing roof pitch 25 Degrees to be relined to 30 Degrees to match height of adjacent properties namely 31 - 33 Lake Bank
Increased height of ridge minimum 500mm maximum 600mm.

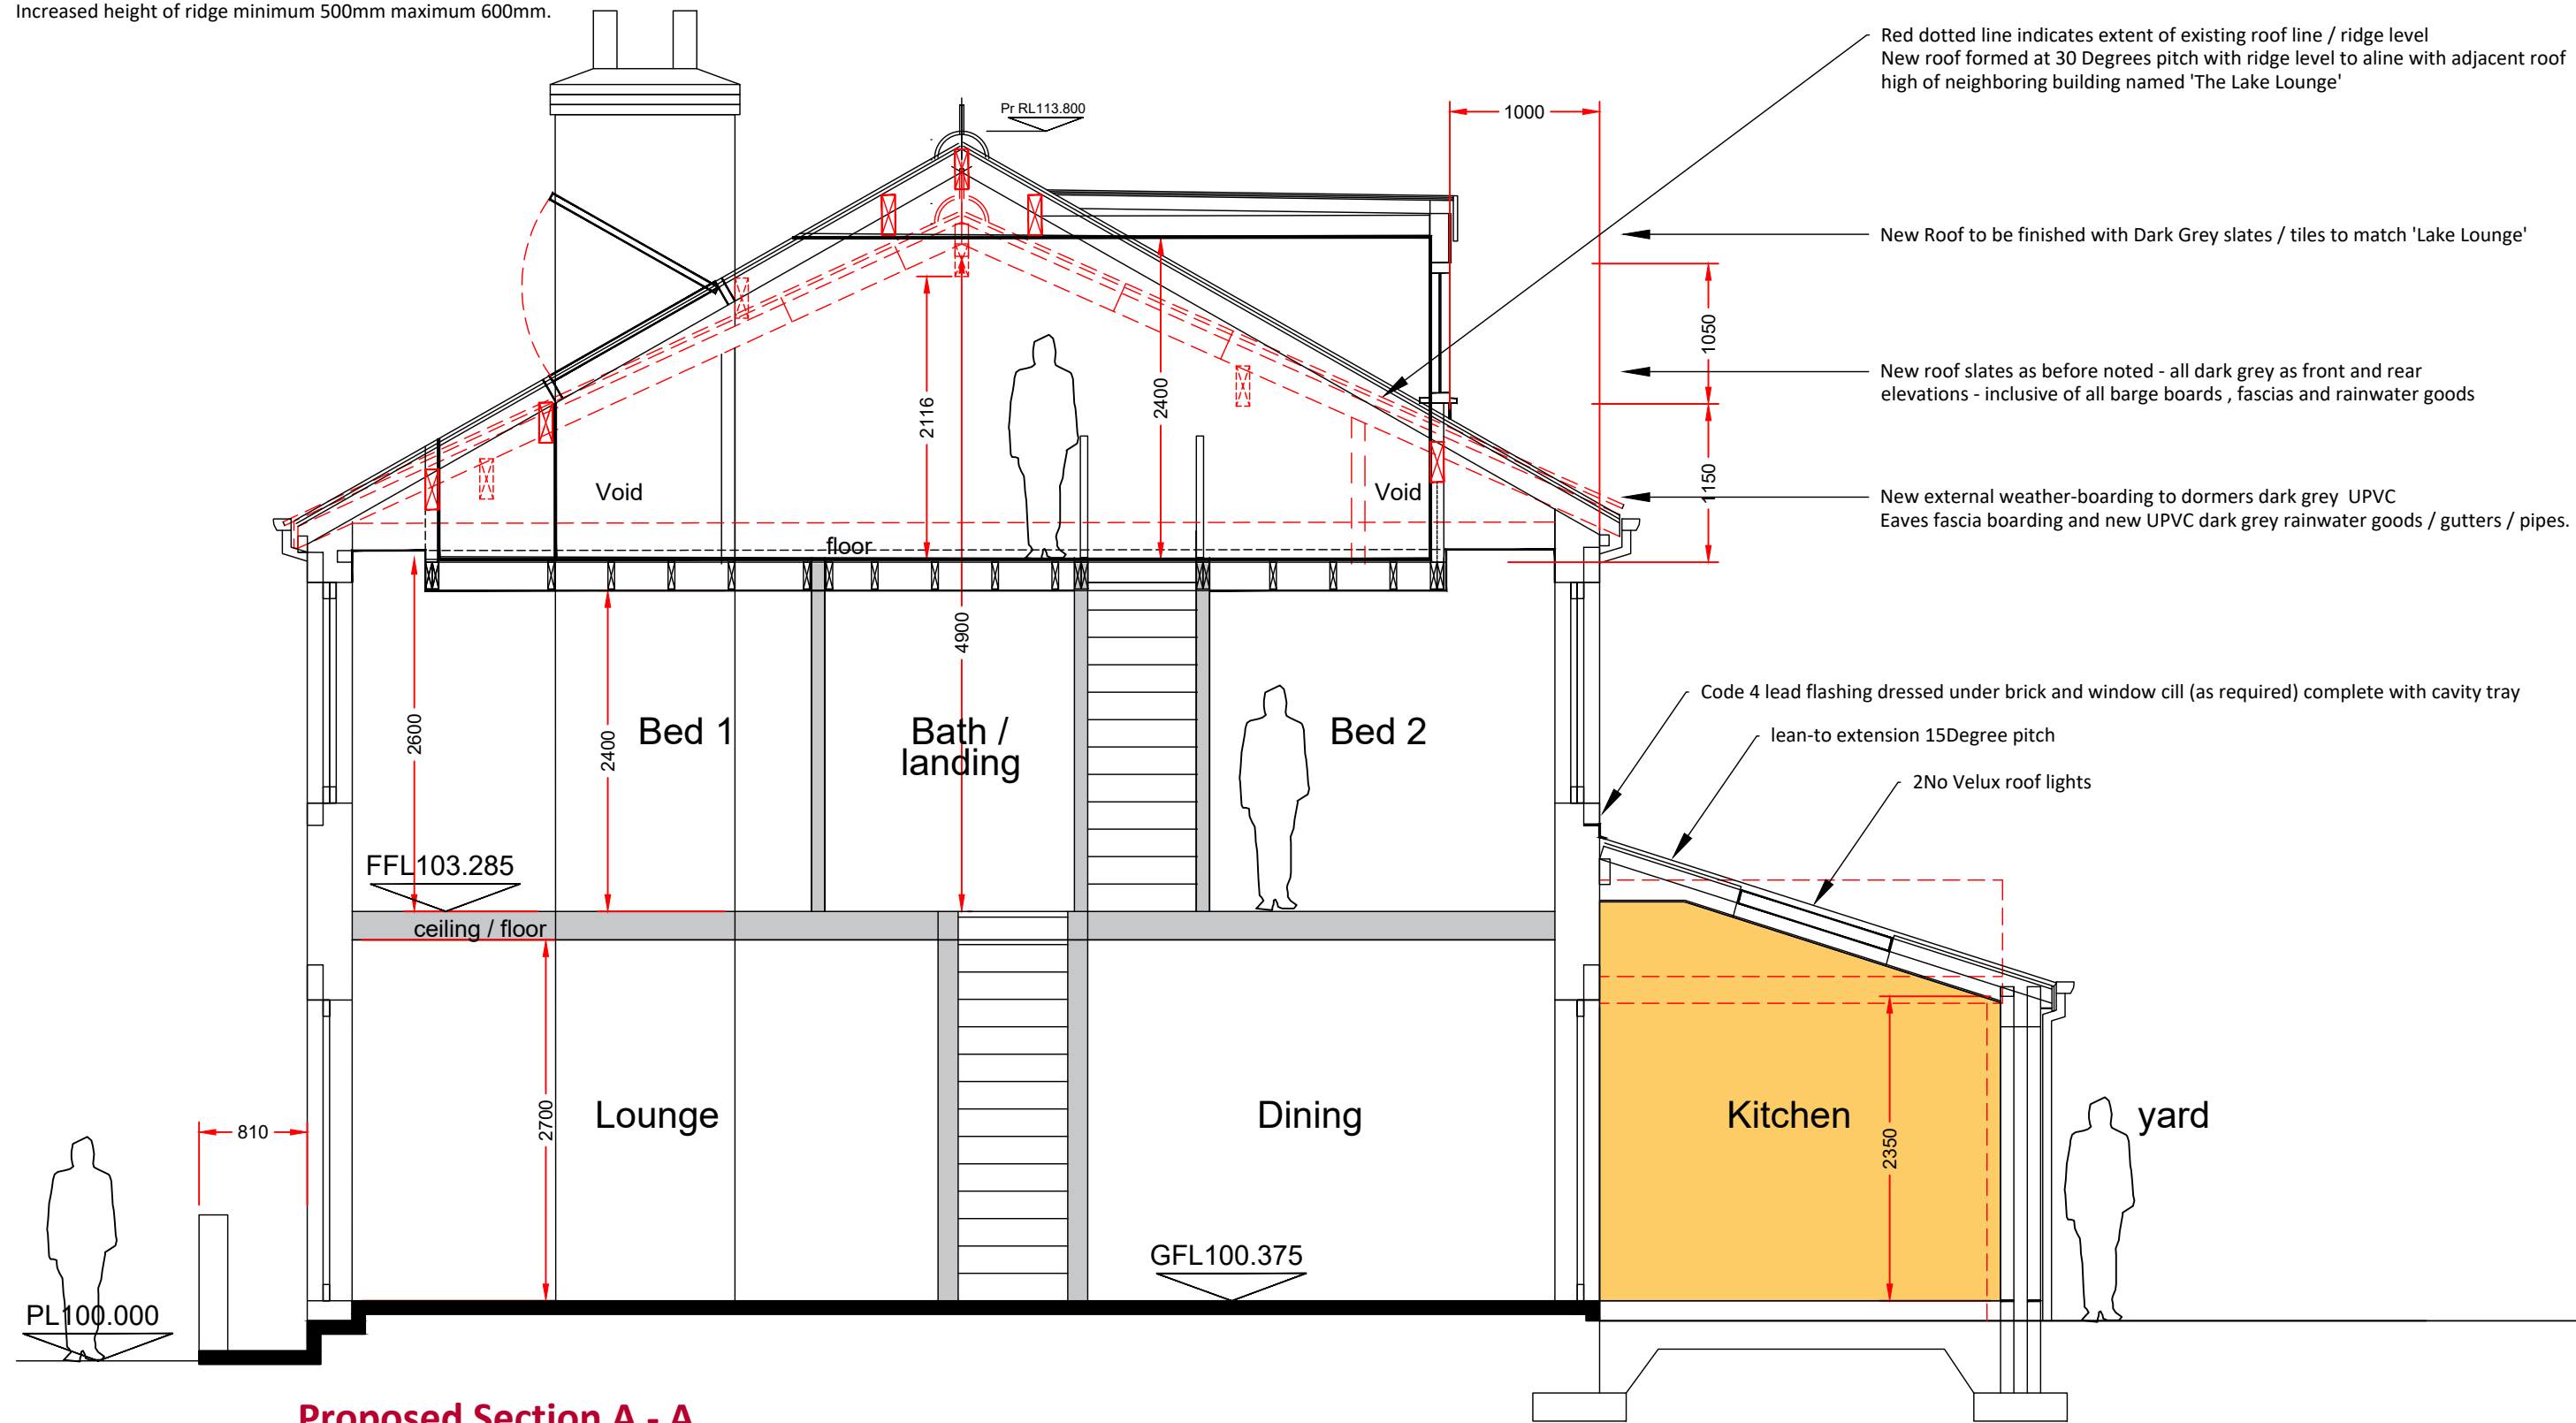

Proposed Section A - A
scale 1:50

PLANNING - scheme 2

AMENDMENTS
A 30-06-23 - Front Dormers removed and replaced with 2No roof lights to each unit / house.
B 04-07-23 - Rear Dormers reduced in size to suit planning policies

© This Drawing & Design is the copyright of QCD and should not be reproduced without written consent.
Contractors are to check all levels & dimensions on site prior to site works commencing & report discrepancies to the Designers.

Project:	27 & 29 Lake Bank Road Hollingworth Lake	Original Size:	A3	Project Number:	1026
Title:	Proposed Section A - A	Drawing Number:	DR-P2 -1026 - 14 REV B		
Client:	Mr John Howarth				
Date:	01/03/2022				
Tel :-	07756 910210				
Email :-	qualitycreativedesign@gmail.com				

QCD

Quality Creative Design
ARCHITECTURAL SERVICES