


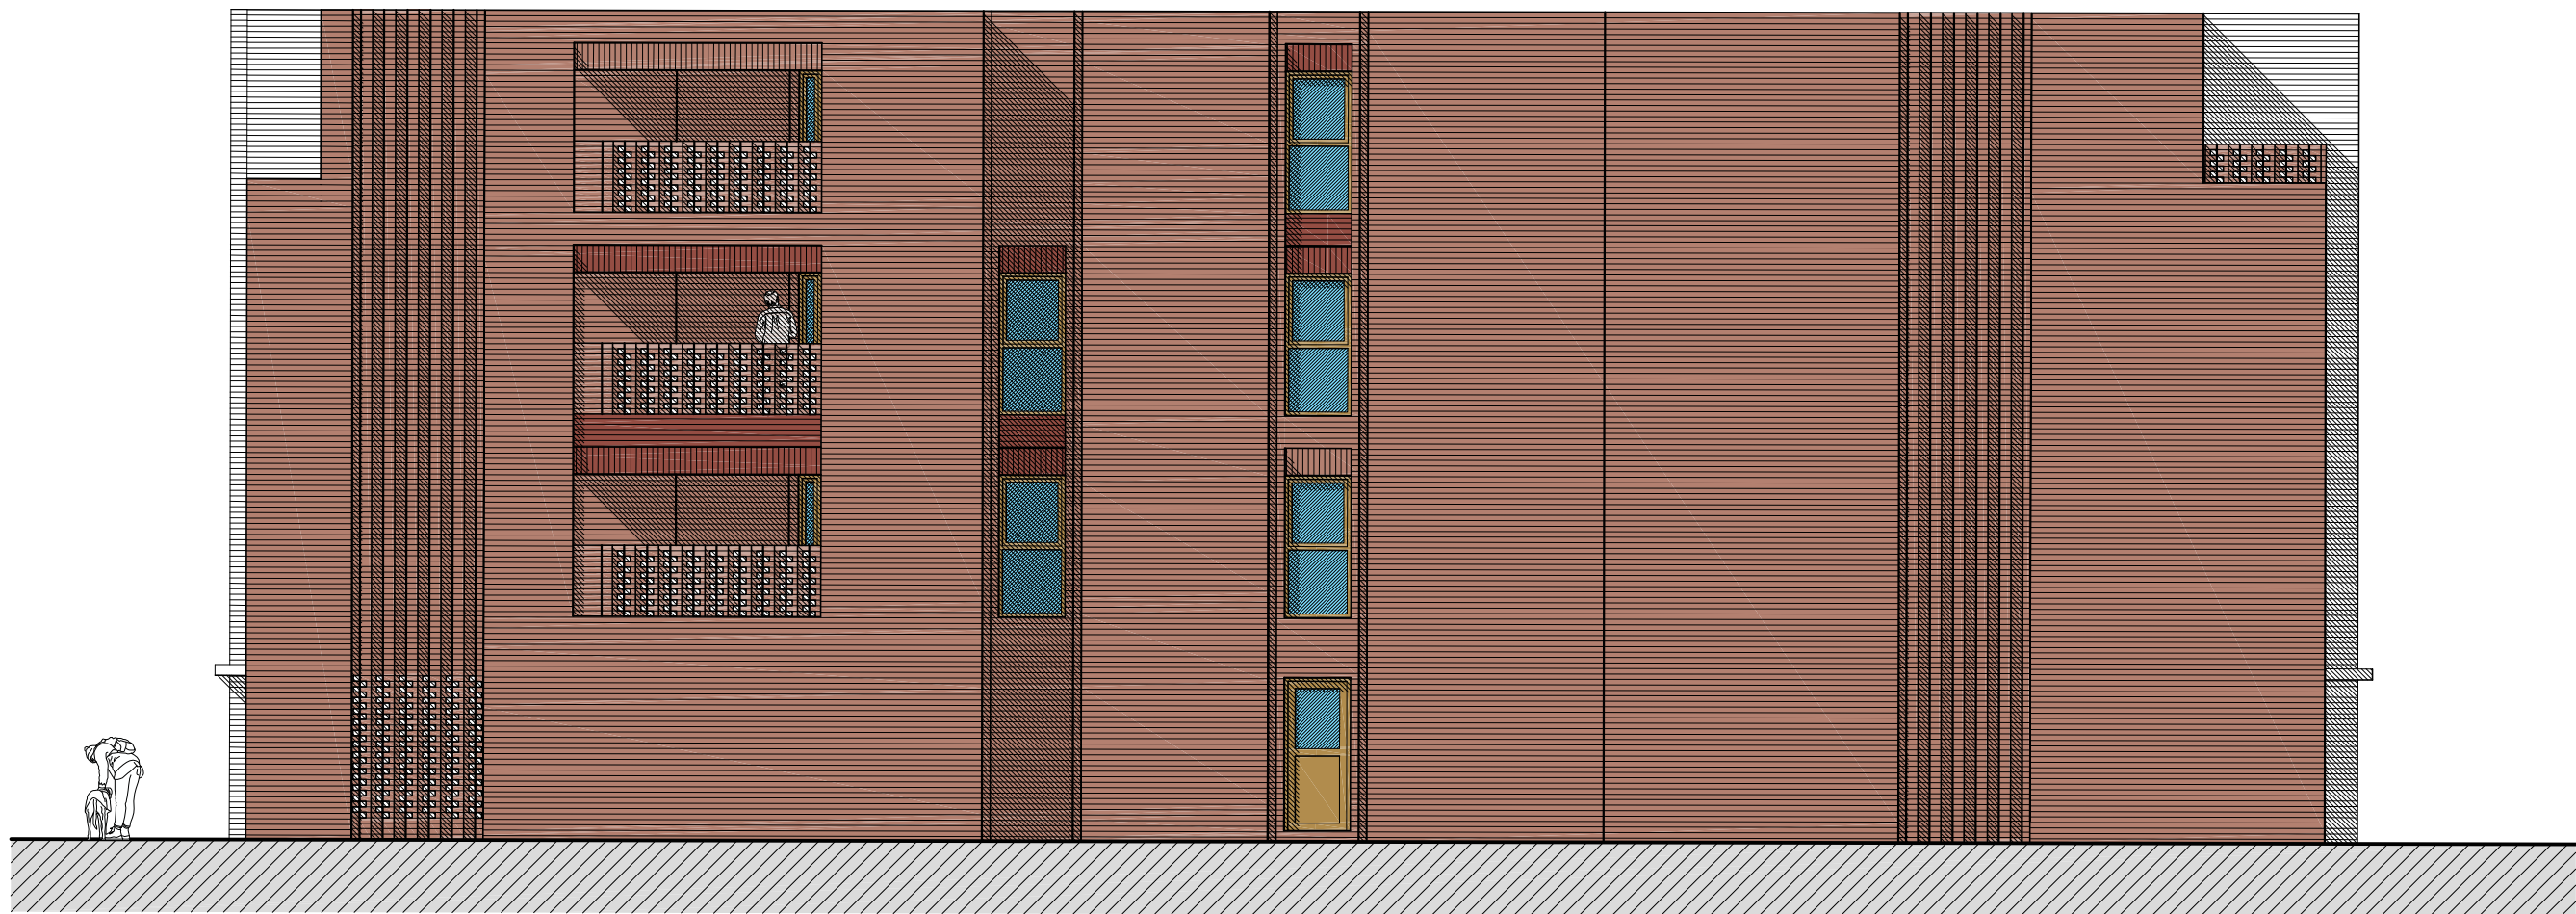

Proposed Earl Street Elevation 1:100




Proposed Taylor Street Elevation 1:100



Proposed Rear Street Elevation 1:100

Scale Bar 1:100

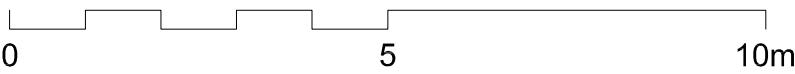

Proposed Bethel Street Elevation 1:100