

 + implementing your brand 15 Barnes Wallis Rd, Fareham Hampshire PO15 5TT Tel: 023 8023 2311 Web: www.innovatesigns.co.uk Email: info@innovatesigns.co.uk	Client	One Stop Stores			Title	Proposal	Rev	Date	Description	Drw By
	Site Name	Castleton, Rochdale			Date	07/06/2024	A	30/05/24	Initial visual	SB
	Job No.	-	Epos Code	6747	Drawn	SB	B	07/06/24	Update - Fascia / Images / Floorplan	IR
	Proj Type	Franchise			Approved	--/--/--	--	-	-	--
	PM	GP	Designer	-	Drwg No.	B	-	-	-	--



[SUBJECT TO SURVEY]


size: 940mm x 560mm x 3mm

A. size: 1291mm x 1846mm
B. size: 901mm x 1751mm
C. size: 1311mm x 1846mm
D. size: 1411mm x 1866mm

A. size: 1411mm x 940mm

size: to suit area

NB
Projecting sign
mounted to fascia,
internal packer
required

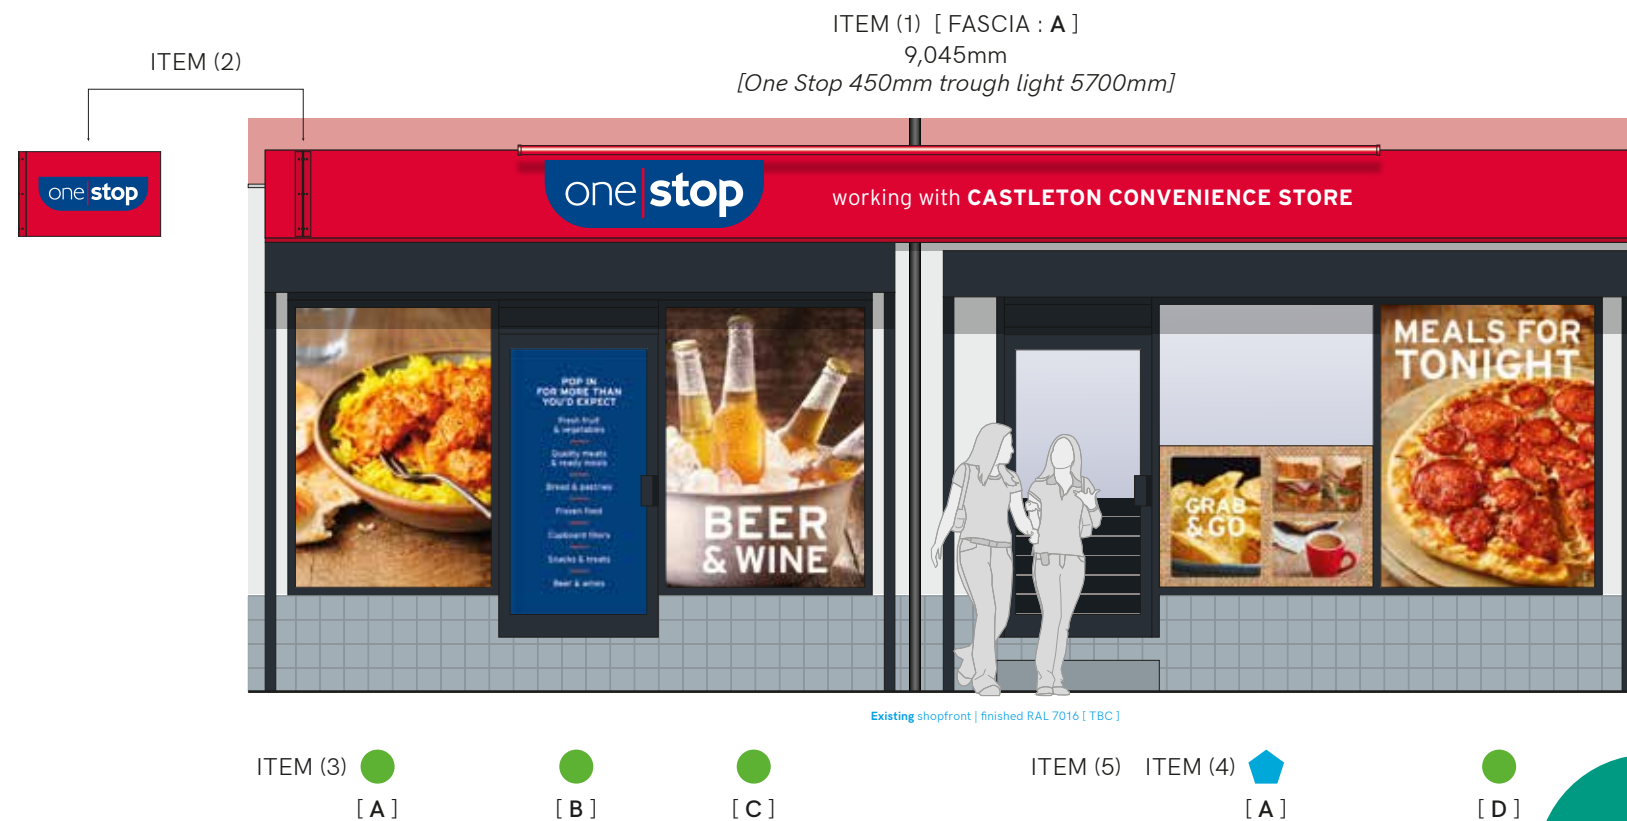

NB
White vinyl
adhered to
glazing behind
ACMs

KEY: ACM [Aluminium Composite Panel] ACM/VW F/ACM Window Vinyl - [External] Window Vinyl - [Internal]

Client	One Stop Stores			Title	Proposal	Rev	Date	Description	Drw By
Site Name	Castleton, Rochdale			Date	07/06/2024	A	30/05/24	Initial visual	SB
Job No.	-	Epos Code	6747	Drawn	SB	B	07/06/24	Update - Fascia / Images / Floorplan	IR
Proj Type	Franchise			Approved	--/--/--	--	-	-	-
PM	GP	Designer	-	Drwg No.	B	-	-	-	--


This drawing is for approval purposes.

Please check all details noted on the drawing including spelling, and provide written confirmation of your approval to an **Innovate Signs Project Manager**. Once approved production will commence based on the approved drawing.

Any changes made after production has begun will incur an additional cost.



New timber background by others to match our fascia dimensions prior to installing

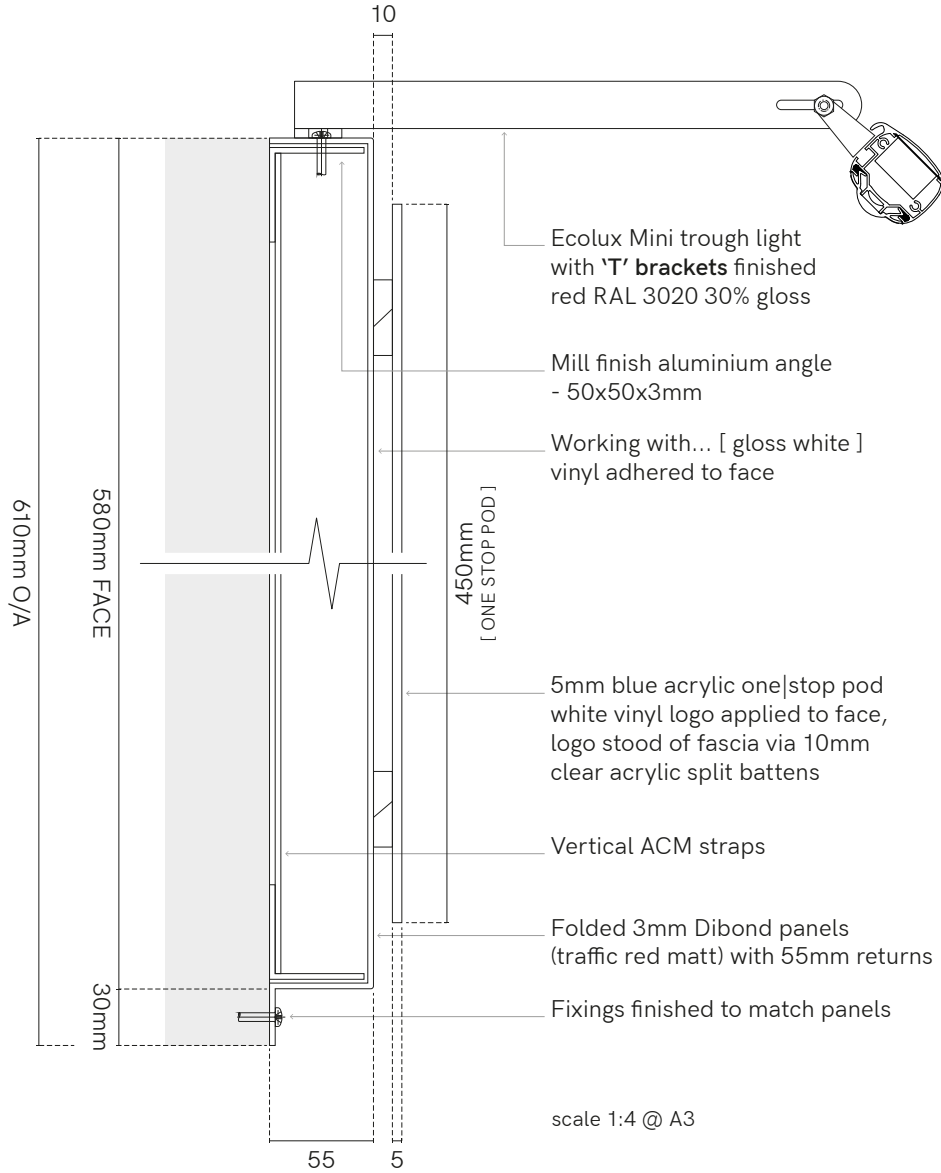

SECTION DETAILS



[FASCIA : A]



 + implementing your brand	15 Barnes Wallis Rd, Fareham Hampshire PO15 5TT Tel: 023 8023 2311 Web: www.innovatesigns.co.uk Email: info@innovatesigns.co.uk	Client	One Stop Stores			Title	Proposal		Rev	Date	Description	Drw By	This drawing is for approval purposes. Please check all details noted on the drawing including spelling, and provide written confirmation of your approval to an Innovate Signs Project Manager. Once approved production will commence based on the approved drawing. Any changes made after production has begun will incur an additional cost.
		Site Name	Castleton, Rochdale			Date	07/06/2024		A	30/05/24	Initial visual	SB	
		Job No.	-	Epos Code	6747	Drawn	SB		B	07/06/24	Update - Fascia / Images / Floorplan	IR	
		Proj Type	Franchise			Approved	--/--/--	--	-	-	-	--	
		PM	GP	Designer	-	Drwg No.	B		-	-	-	--	



NB
Projecting sign
mounted to fascia,
internal packer
required




Scale 1:10 @ A3



NB
Projecting sign
mounted to fascia,
internal packer
required

 + implementing your brand	15 Barnes Wallis Rd, Fareham Hampshire PO15 5TT Tel: 023 8023 2311 Web: www.innovatesigns.co.uk Email: info@innovatesigns.co.uk	Client	One Stop Stores			Title	Proposal	Rev	Date	Description	Drw By	This drawing is for approval purposes. Please check all details noted on the drawing including spelling, and provide written confirmation of your approval to an Innovate Signs Project Manager . Once approved production will commence based on the approved drawing. Any changes made after production has begun will incur an additional cost.
		Site Name	Castleton, Rochdale			Date	07/06/2024	A	30/05/24	Initial visual	SB	
		Job No.	-	Epos Code	6747	Drawn	SB	B	07/06/24	Update - Fascia / Images / Floorplan	IR	
		Proj Type	Franchise			Approved	--/--/--	--	-	-	-	
		PM	GP	Designer	-	Drwg No.	B	-	-	-	--	

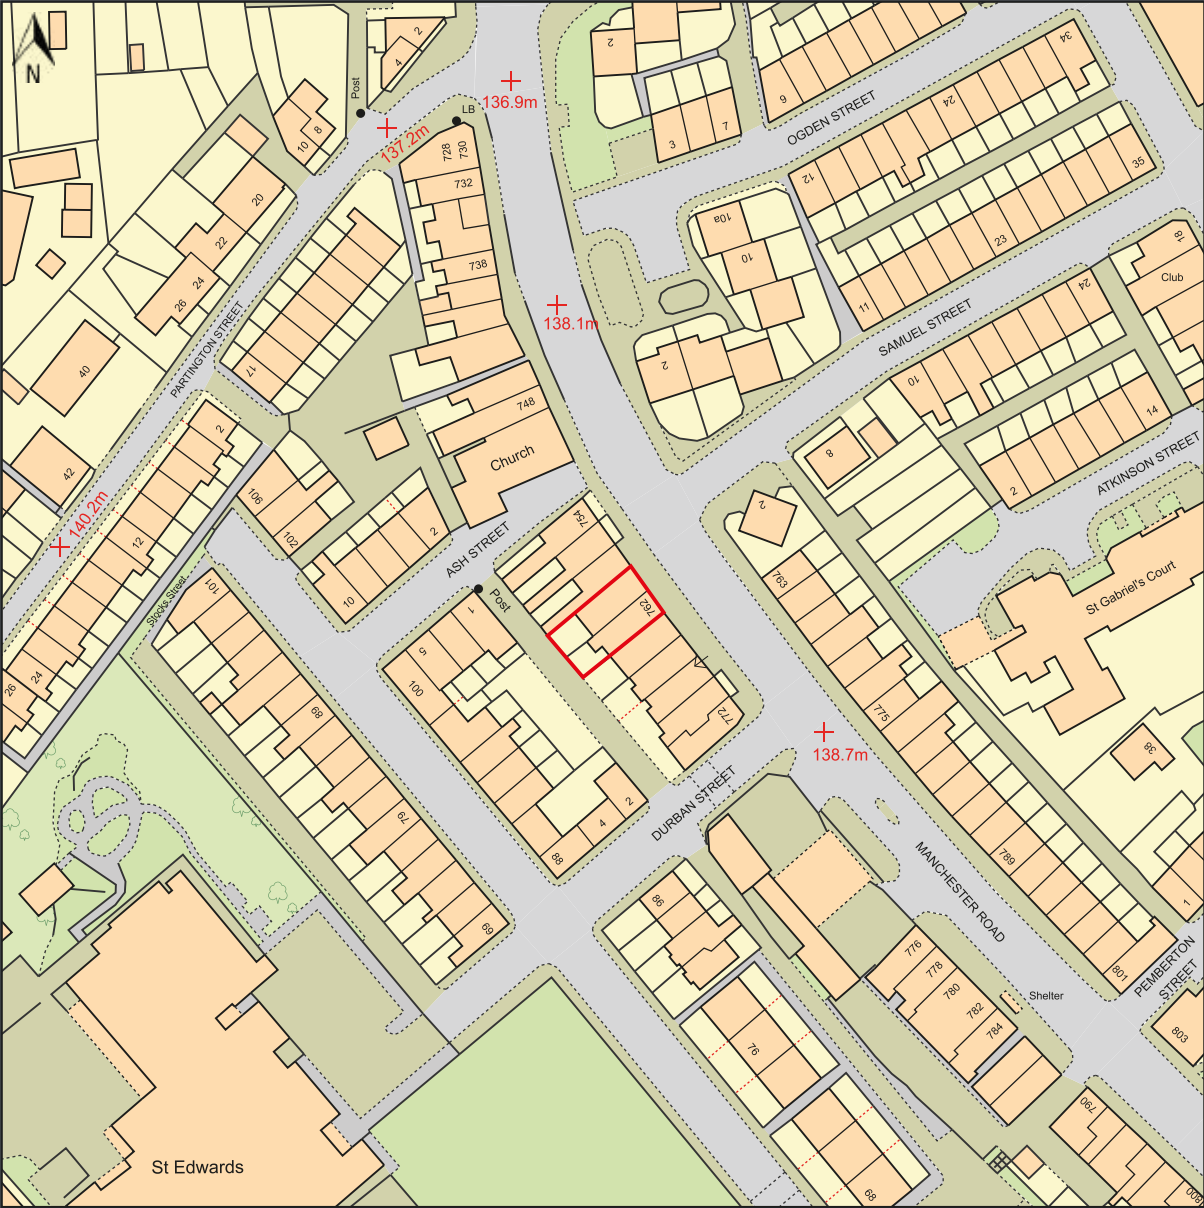


Scale Bar 1:1250 @ A3

0 10m 20m 30m 40m 50m 60m 70m

This Plan includes the following Licensed Data: OS MasterMap Colour PDF Location Plan by the Ordnance Survey National Geographic Database and incorporating surveyed revision available at the date of production. Reproduction in whole or in part is prohibited without the prior permission of Ordnance Survey. The representation of a road, track or path is no evidence of a right of way. The representation of features, as lines is no evidence of a property boundary. © Crown copyright and database rights, 2022. Ordnance Survey - 0100031673

OS_MasterMap_Colour_A4_1_1_250_4ha_PDF_Location_Plan_902155_1148956

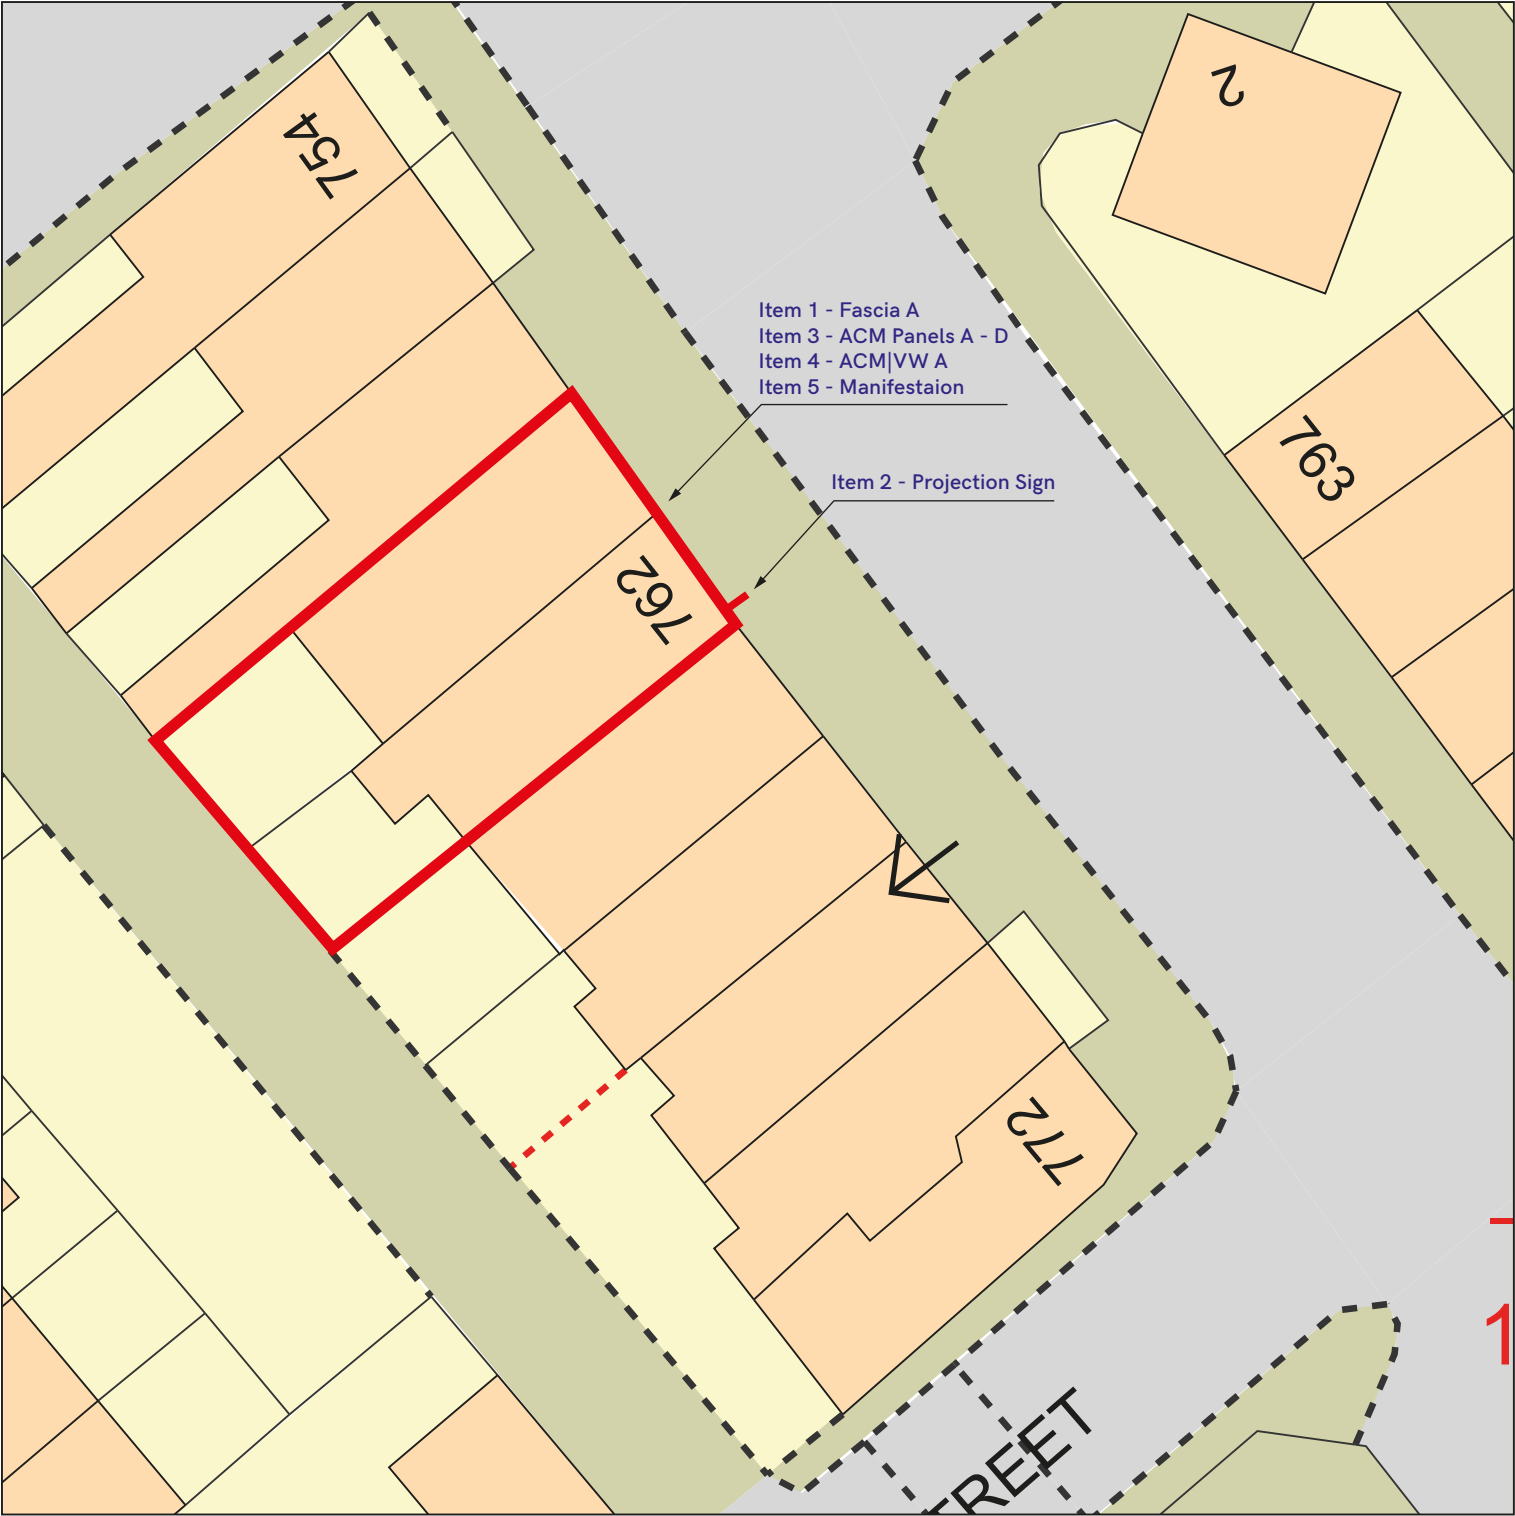

Scale Bar 1:500 @ A3

0 5m 10m 20m 30m 40m