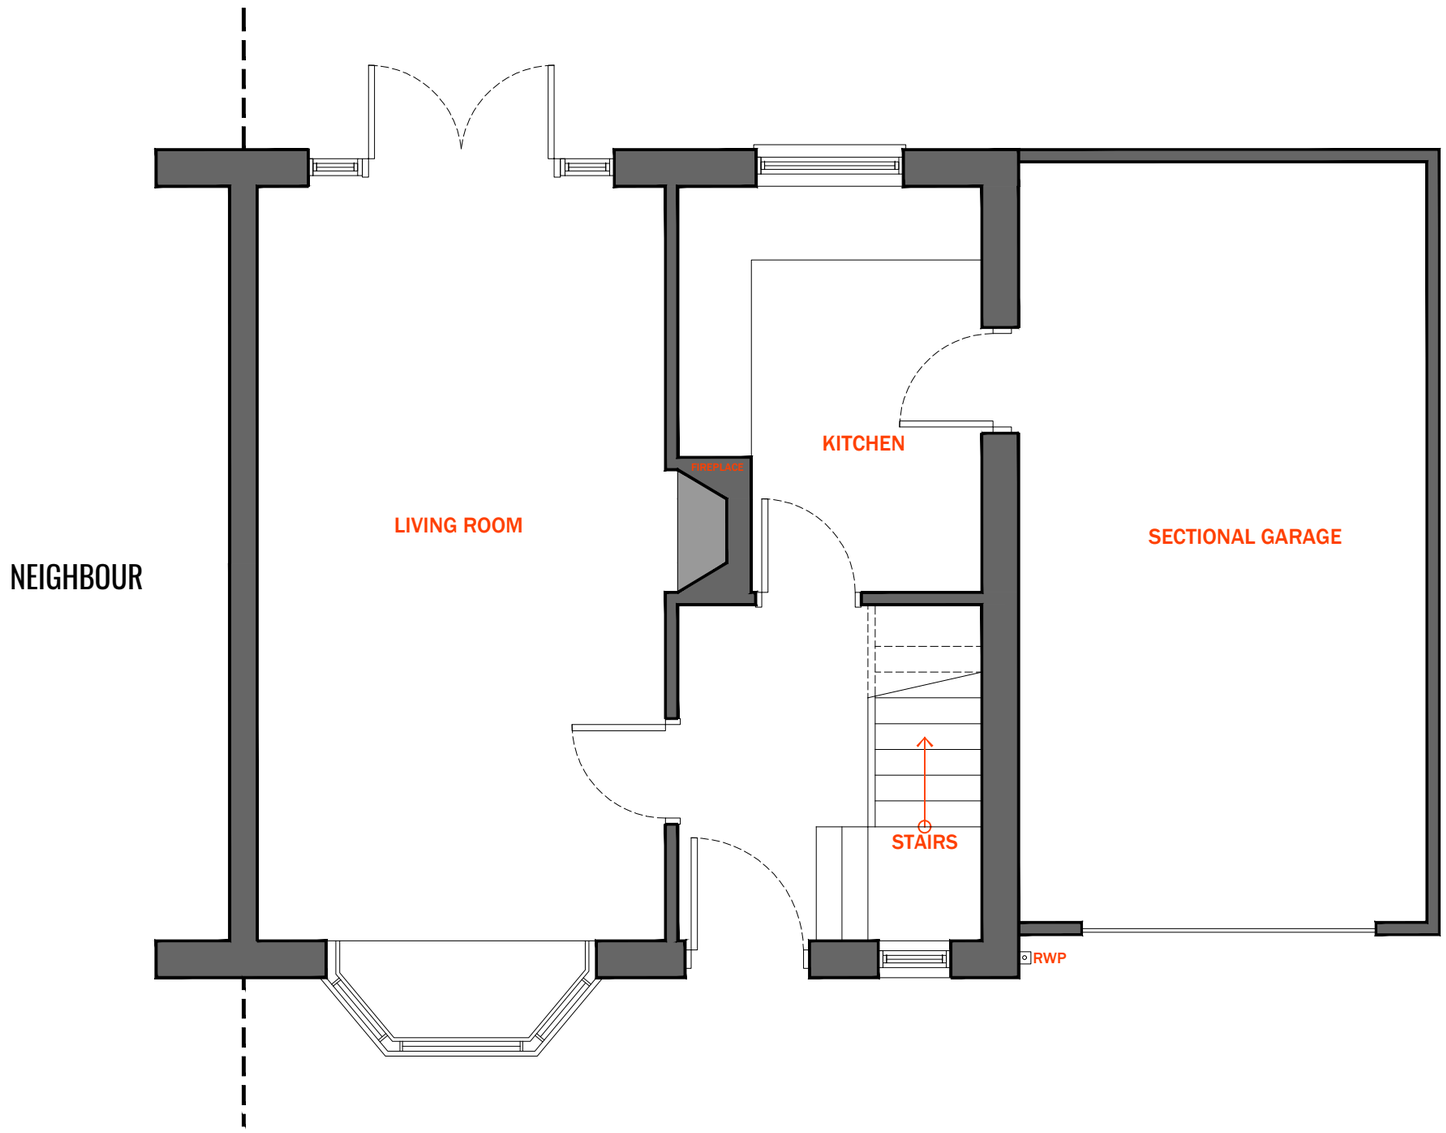

1 GROUND FLOOR

PROJECT

TWO STOREY SIDE EXTENSION

Kevin Greenhalgh

123 Guildford Grove, Middleton

DATE: 10/01/21

PROJECT NO. X21-02

REVISION
1
2
3
4
5
6

DRAWING DESCRIPTION:

EXISTING GROUND FLOOR

SCALE: 1:50 @A3

A3 .2

DRAWN BY: DA

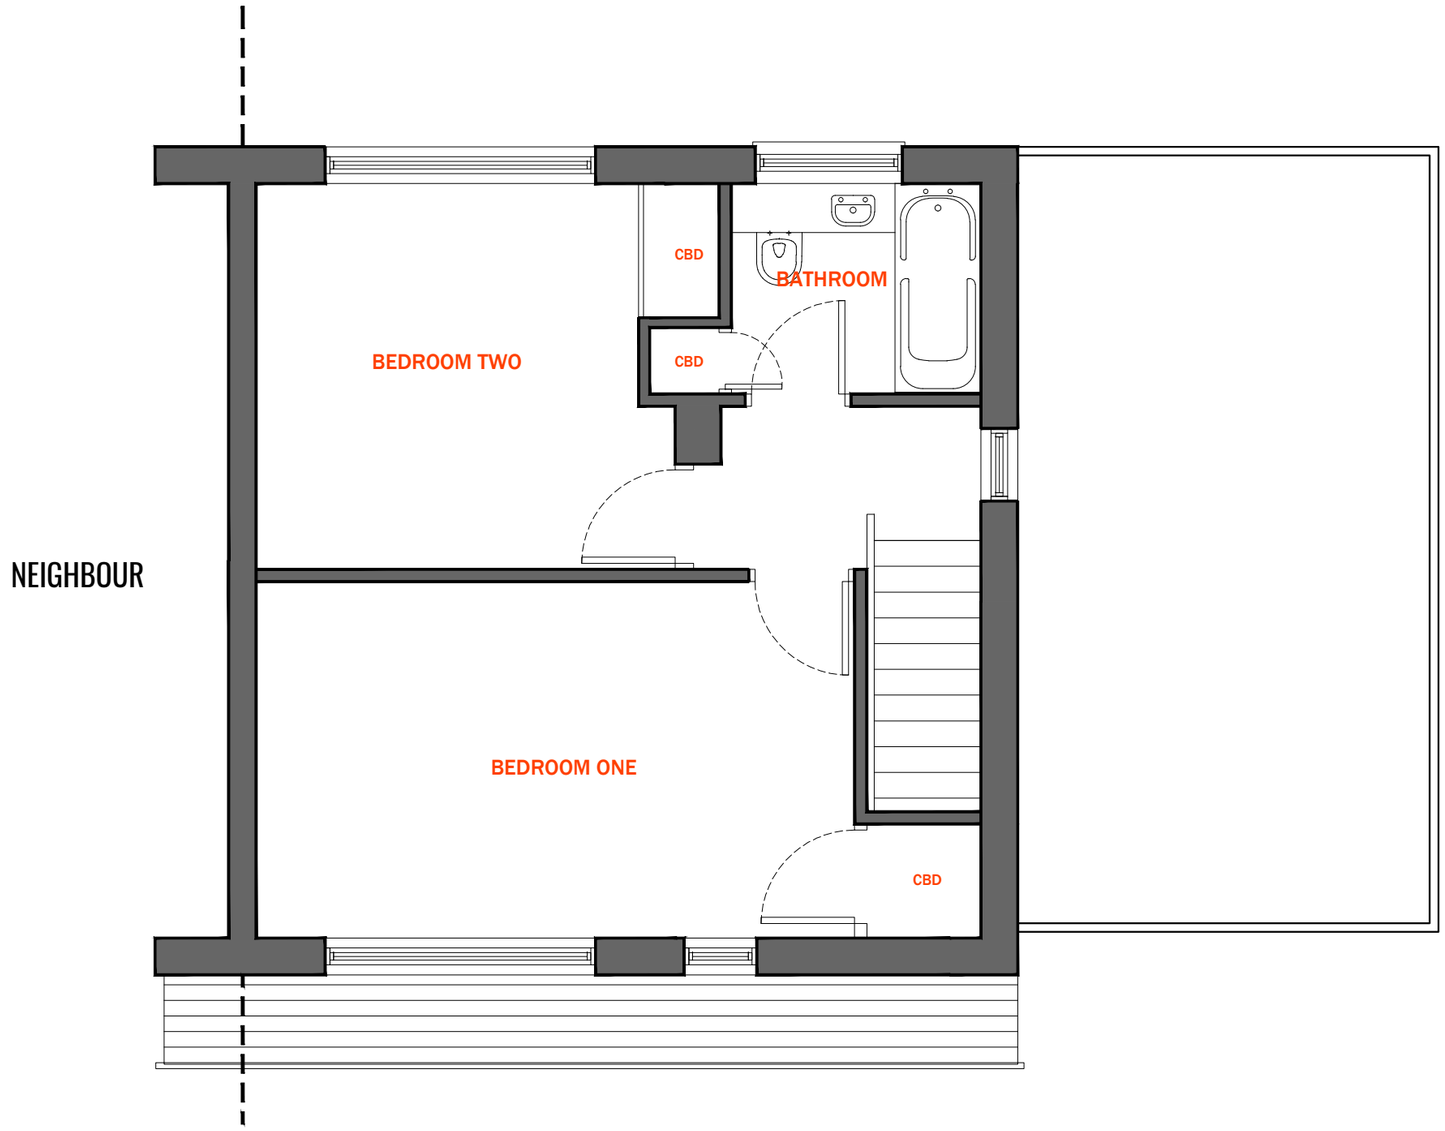

2 FIRST FLOOR

PROJECT

TWO STOREY SIDE EXTENSION

Kevin Greenhalgh

123 Guildford Grove, Middleton

DATE: 10/01/21

PROJECT NO. X21-02

REVISION
1
2
3
4
5
6

DRAWING DESCRIPTION:

EXISTING FIRST FLOOR

SCALE: 1:50 @A3

A3 .3

DRAWN BY: DA

NEIGHBOUR



3 N/E FRONT ELEVATION

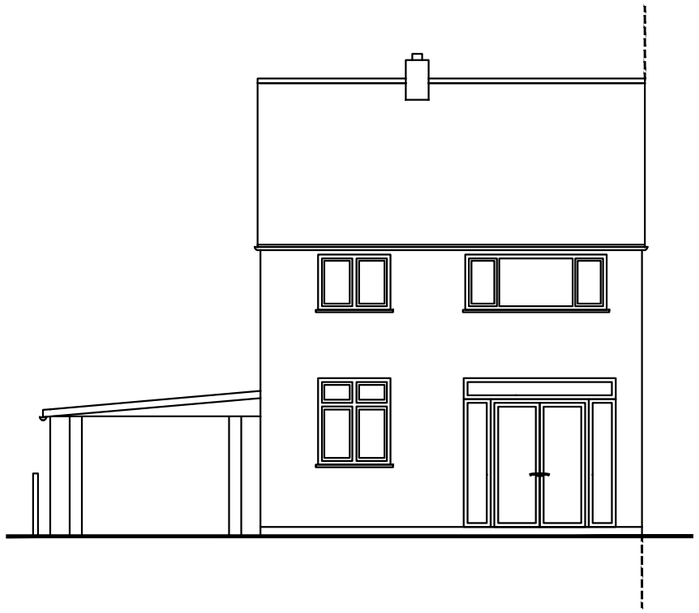

NEIGHBOUR

4 S/W REAR ELEVATION

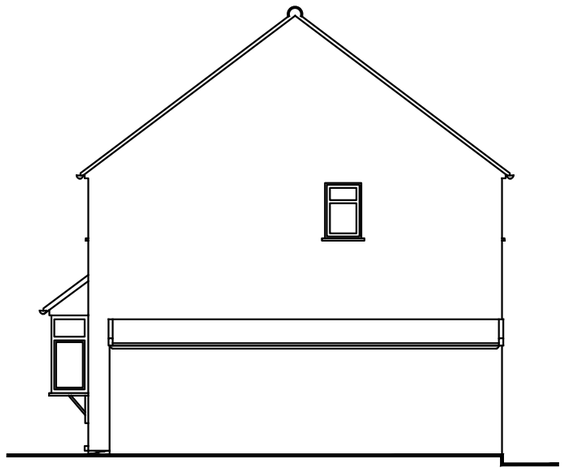

5 N/W SIDE ELEVATION

PROJECT

TWO STOREY SIDE EXTENSION

Kevin Greenhalgh

123 Guildford Grove, Middleton

DATE: 10/01/21

PROJECT NO. X21-02

REVISION

1

2

3

4

5

6

DRAWING DESCRIPTION:

EXISTING ELEVATIONS

SCALE: 1:100 @A3

A3 .4

DRAWN BY: DA

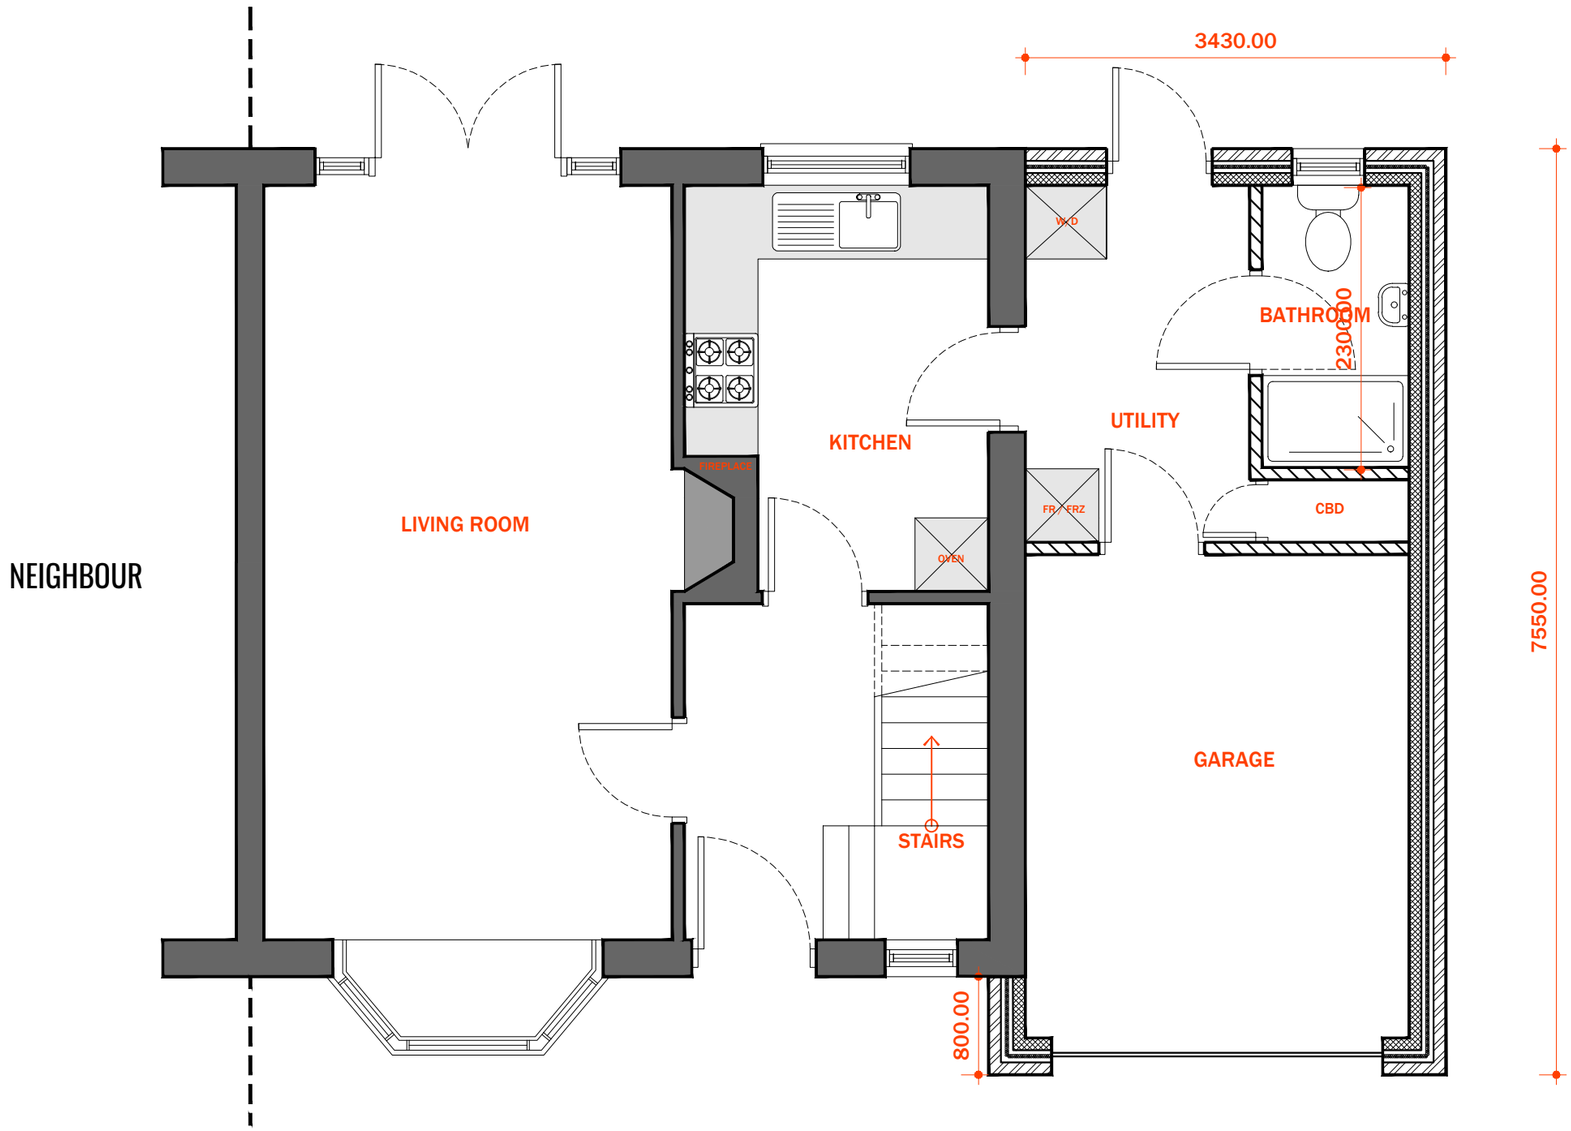

6 GROUND FLOOR

PROJECT

TWO STOREY SIDE EXTENSION

Kevin Greenhalgh

123 Guildford Grove, Middleton

DATE: 10/01/21

PROJECT NO. X21-02

REVISION

1

2

3

4

5

6

DRAWING DESCRIPTION:

PROPOSED GROUND FLOOR

SCALE: 1:50 @A3

A3.5

DRAWN BY: DA

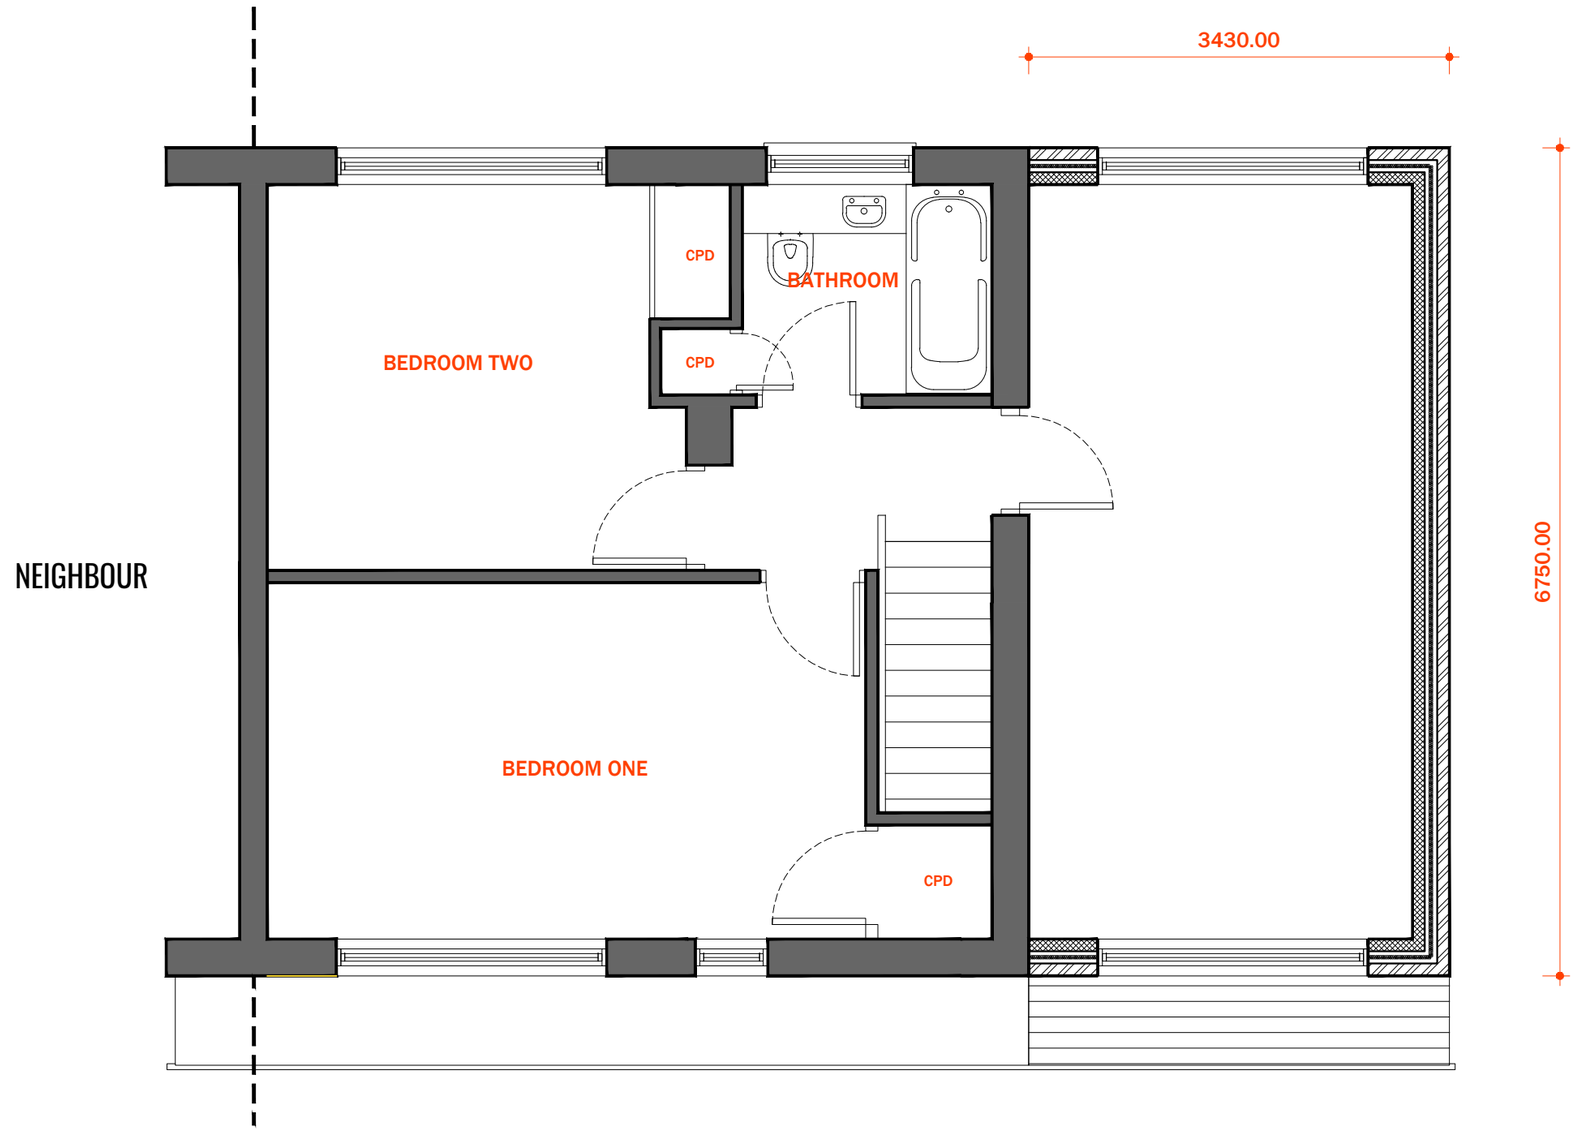

7 FIRST FLOOR

PROJECT

TWO STOREY SIDE EXTENSION

Kevin Greenhalgh
123 Guildford Grove, Middleton

DATE:	10/01/21
PROJECT NO.	X21-02

REVISION
1
2
3
4
5
6

DRAWING DESCRIPTION:

PROPOSED FIRST FLOOR

SCALE:	1:50 @A3
	A3.6
DRAWN BY:	DA

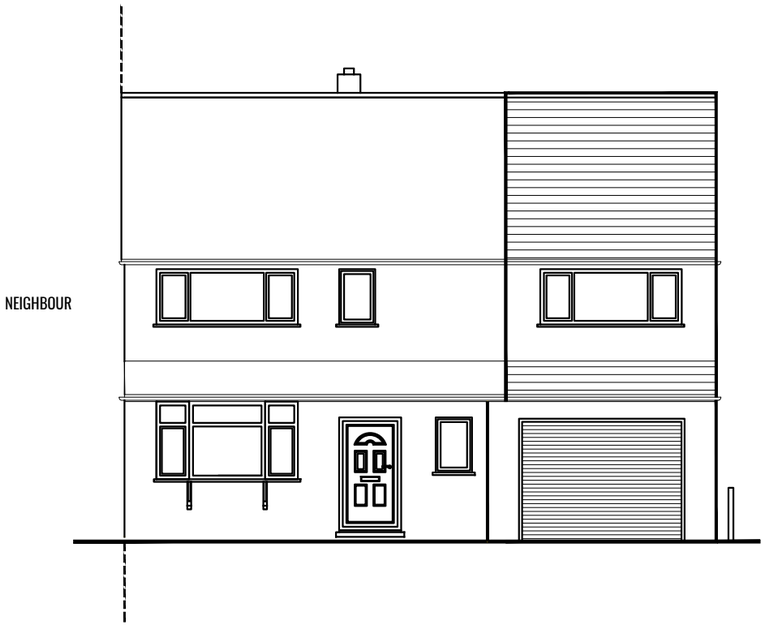

8 N/E FRONT ELEVATION



9 S/W REAR ELEVATION

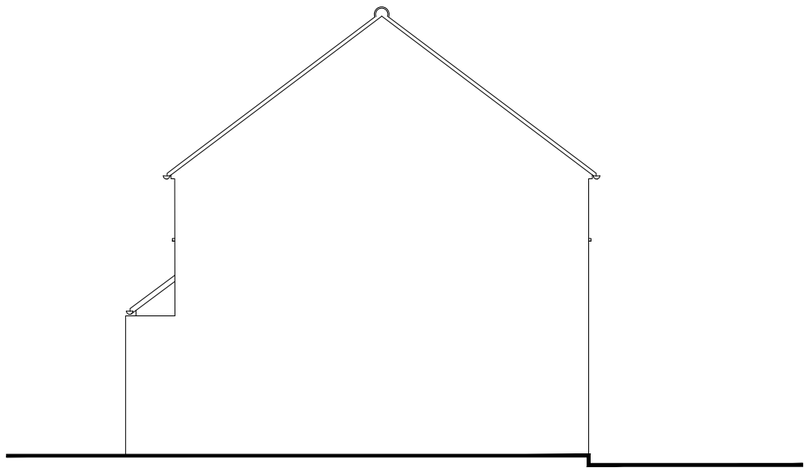

10 N/W SIDE ELEVATION

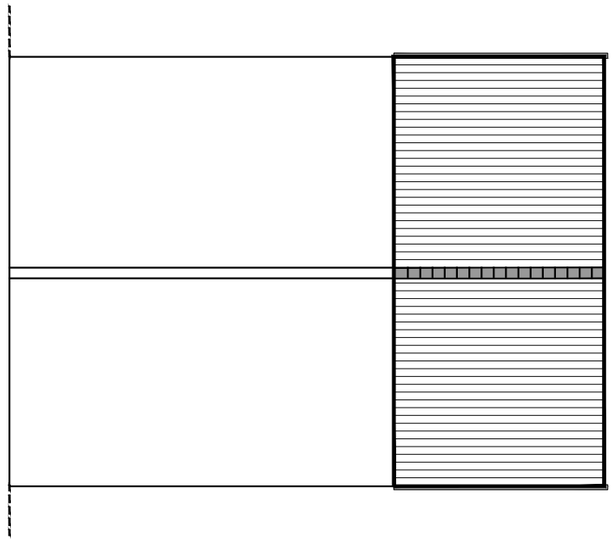

11 ROOF PLAN

PROJECT

TWO STOREY SIDE EXTENSION

Kevin Greenhalgh

123 Guildford Grove, Middleton

DATE:	10/01/21
PROJECT NO.	X21-02

REVISION

1
2
3
4
5
6

DRAWING DESCRIPTION:

PROPOSED ELEVATIONS & ROOF PLAN

SCALE:	1:100

A3 .7

DRAWN BY: DA