


Notes:

© COPYRIGHT RESERVED

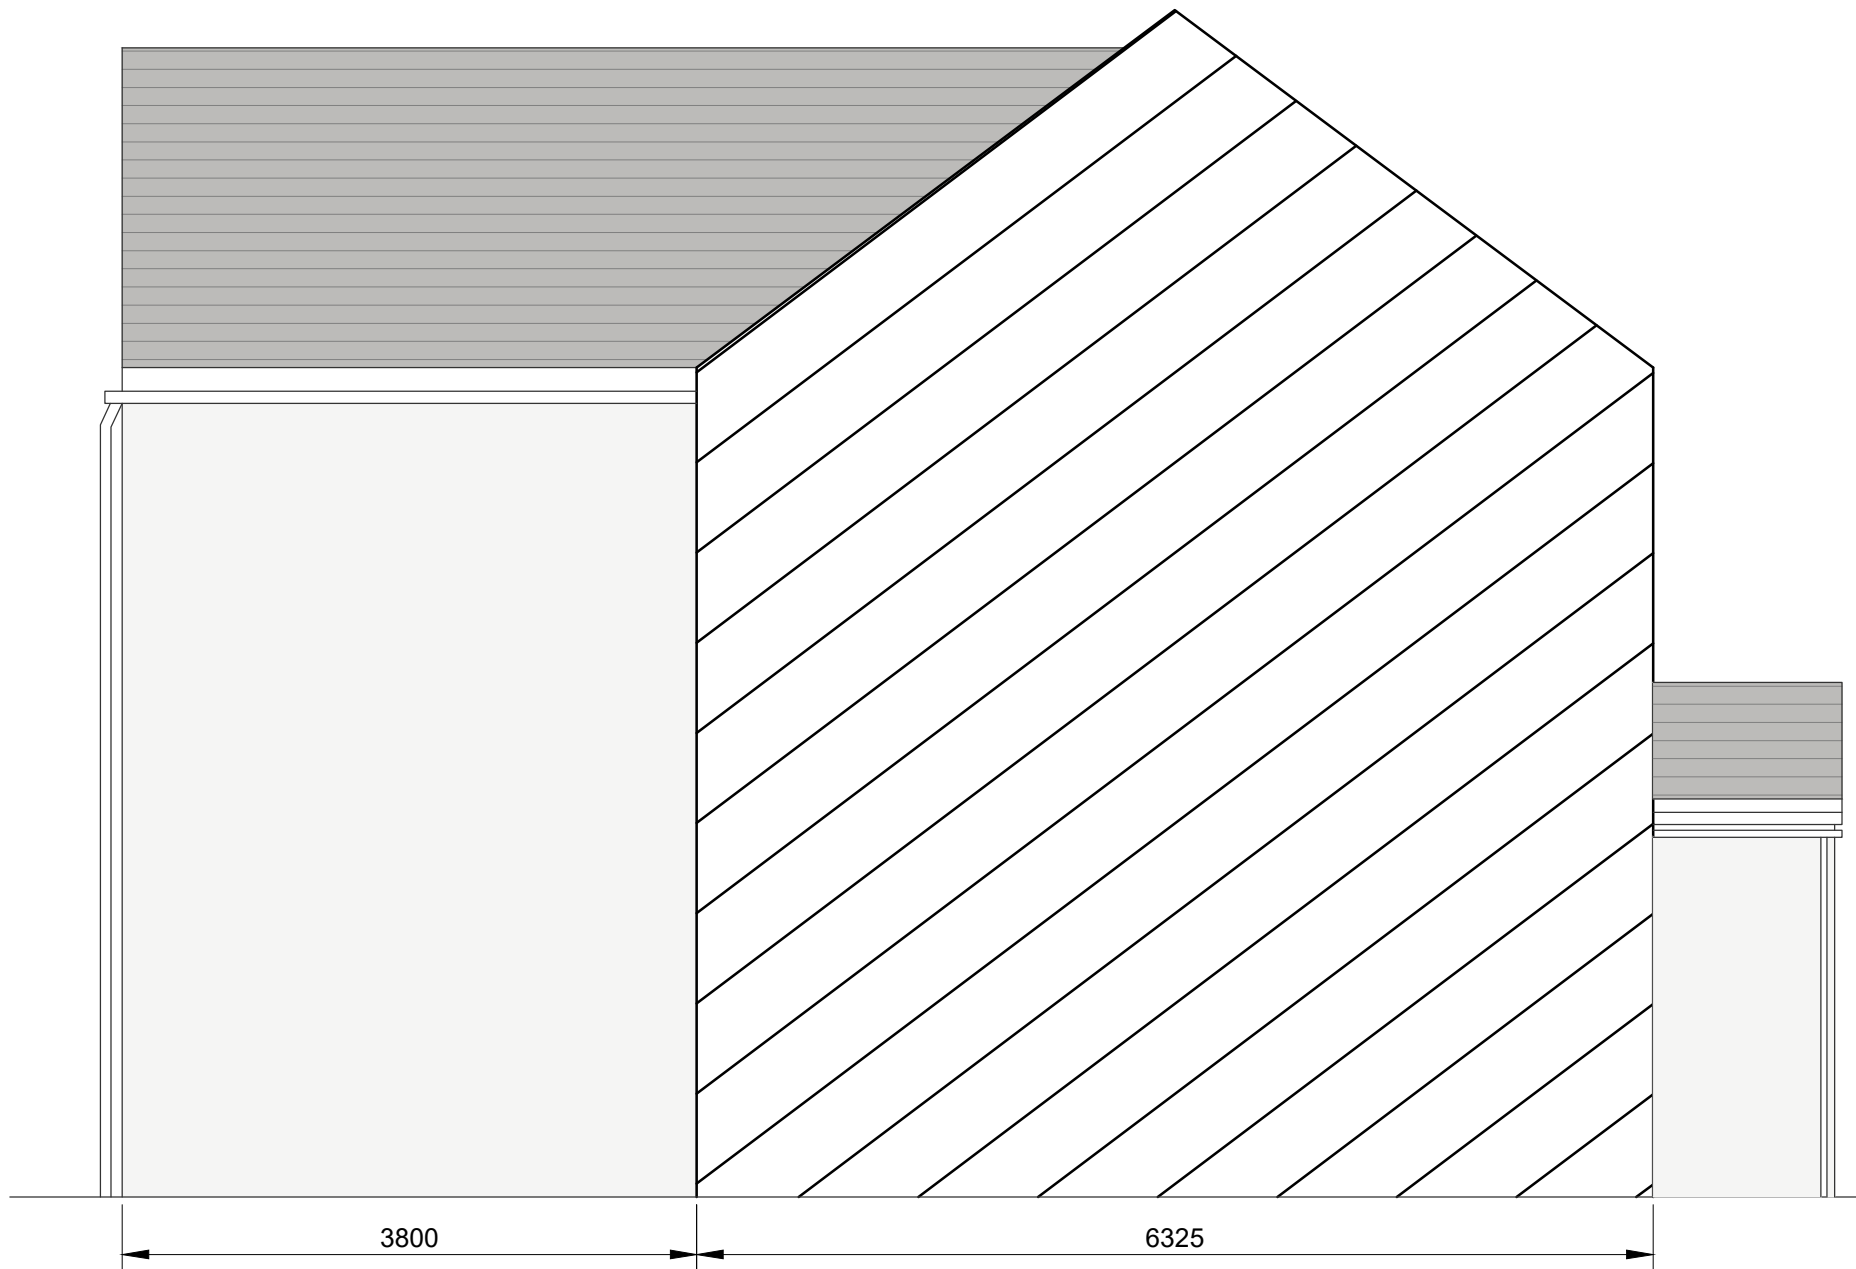

PROPOSED SIDE EAST ELEVATION

SCALE BAR 1:50



PROPOSED SIDE WEST ELEVATION

REVISIONS	DATE	CHKD	No

StandOut Designs High Street, South Milford, LS25 5AQ Mob: 07503 819 194 Email: info@standout-designs.co.uk			
Project		44 BONSCALE CRESCENT MIDDLETON, MANCHESTER M24 5LY	
Client			
VASILIS MALOUDIS			
Title			
PROPOSED SIDE ELEVATIONS			
Drawn		Scale	
EK		1:50@A2	
Checked		Date	
EK		FEBRUARY 2023	
Job no	Dwg.No	Rev	
125	32.02		