
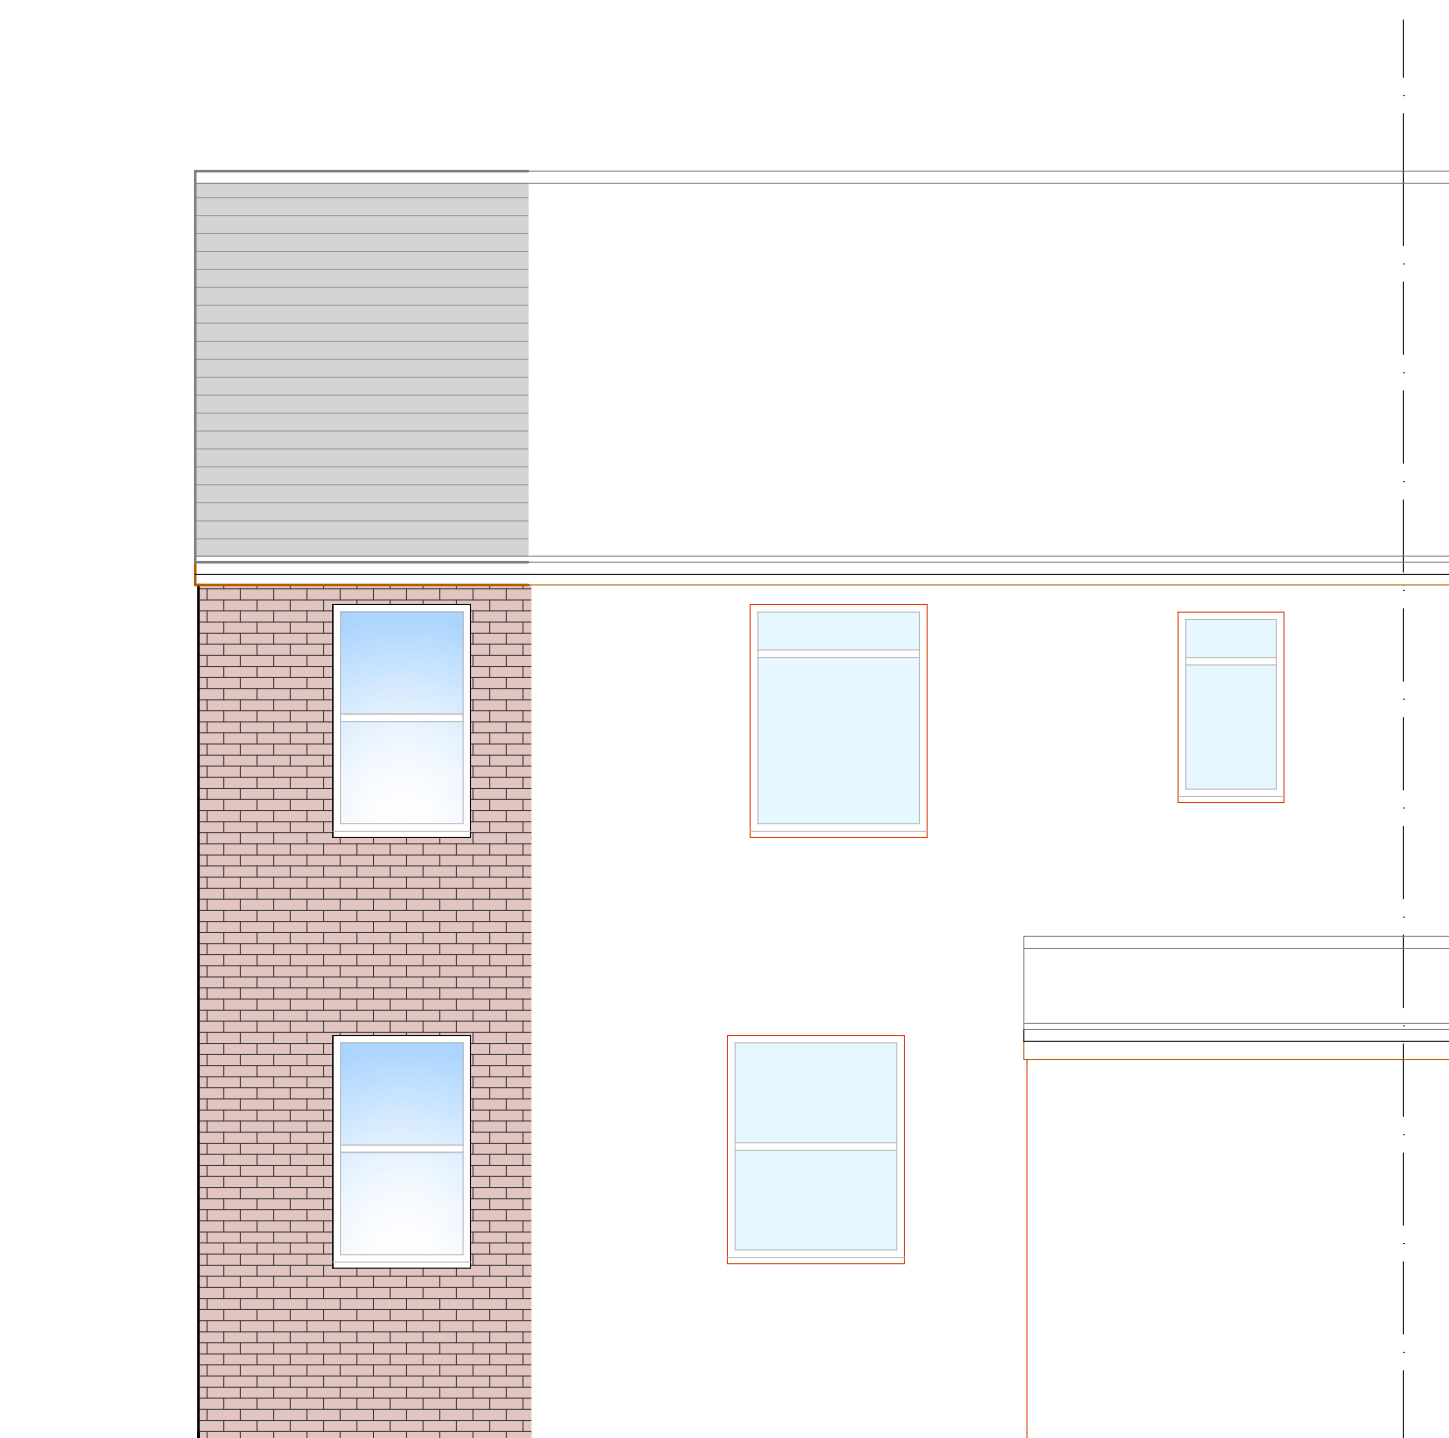
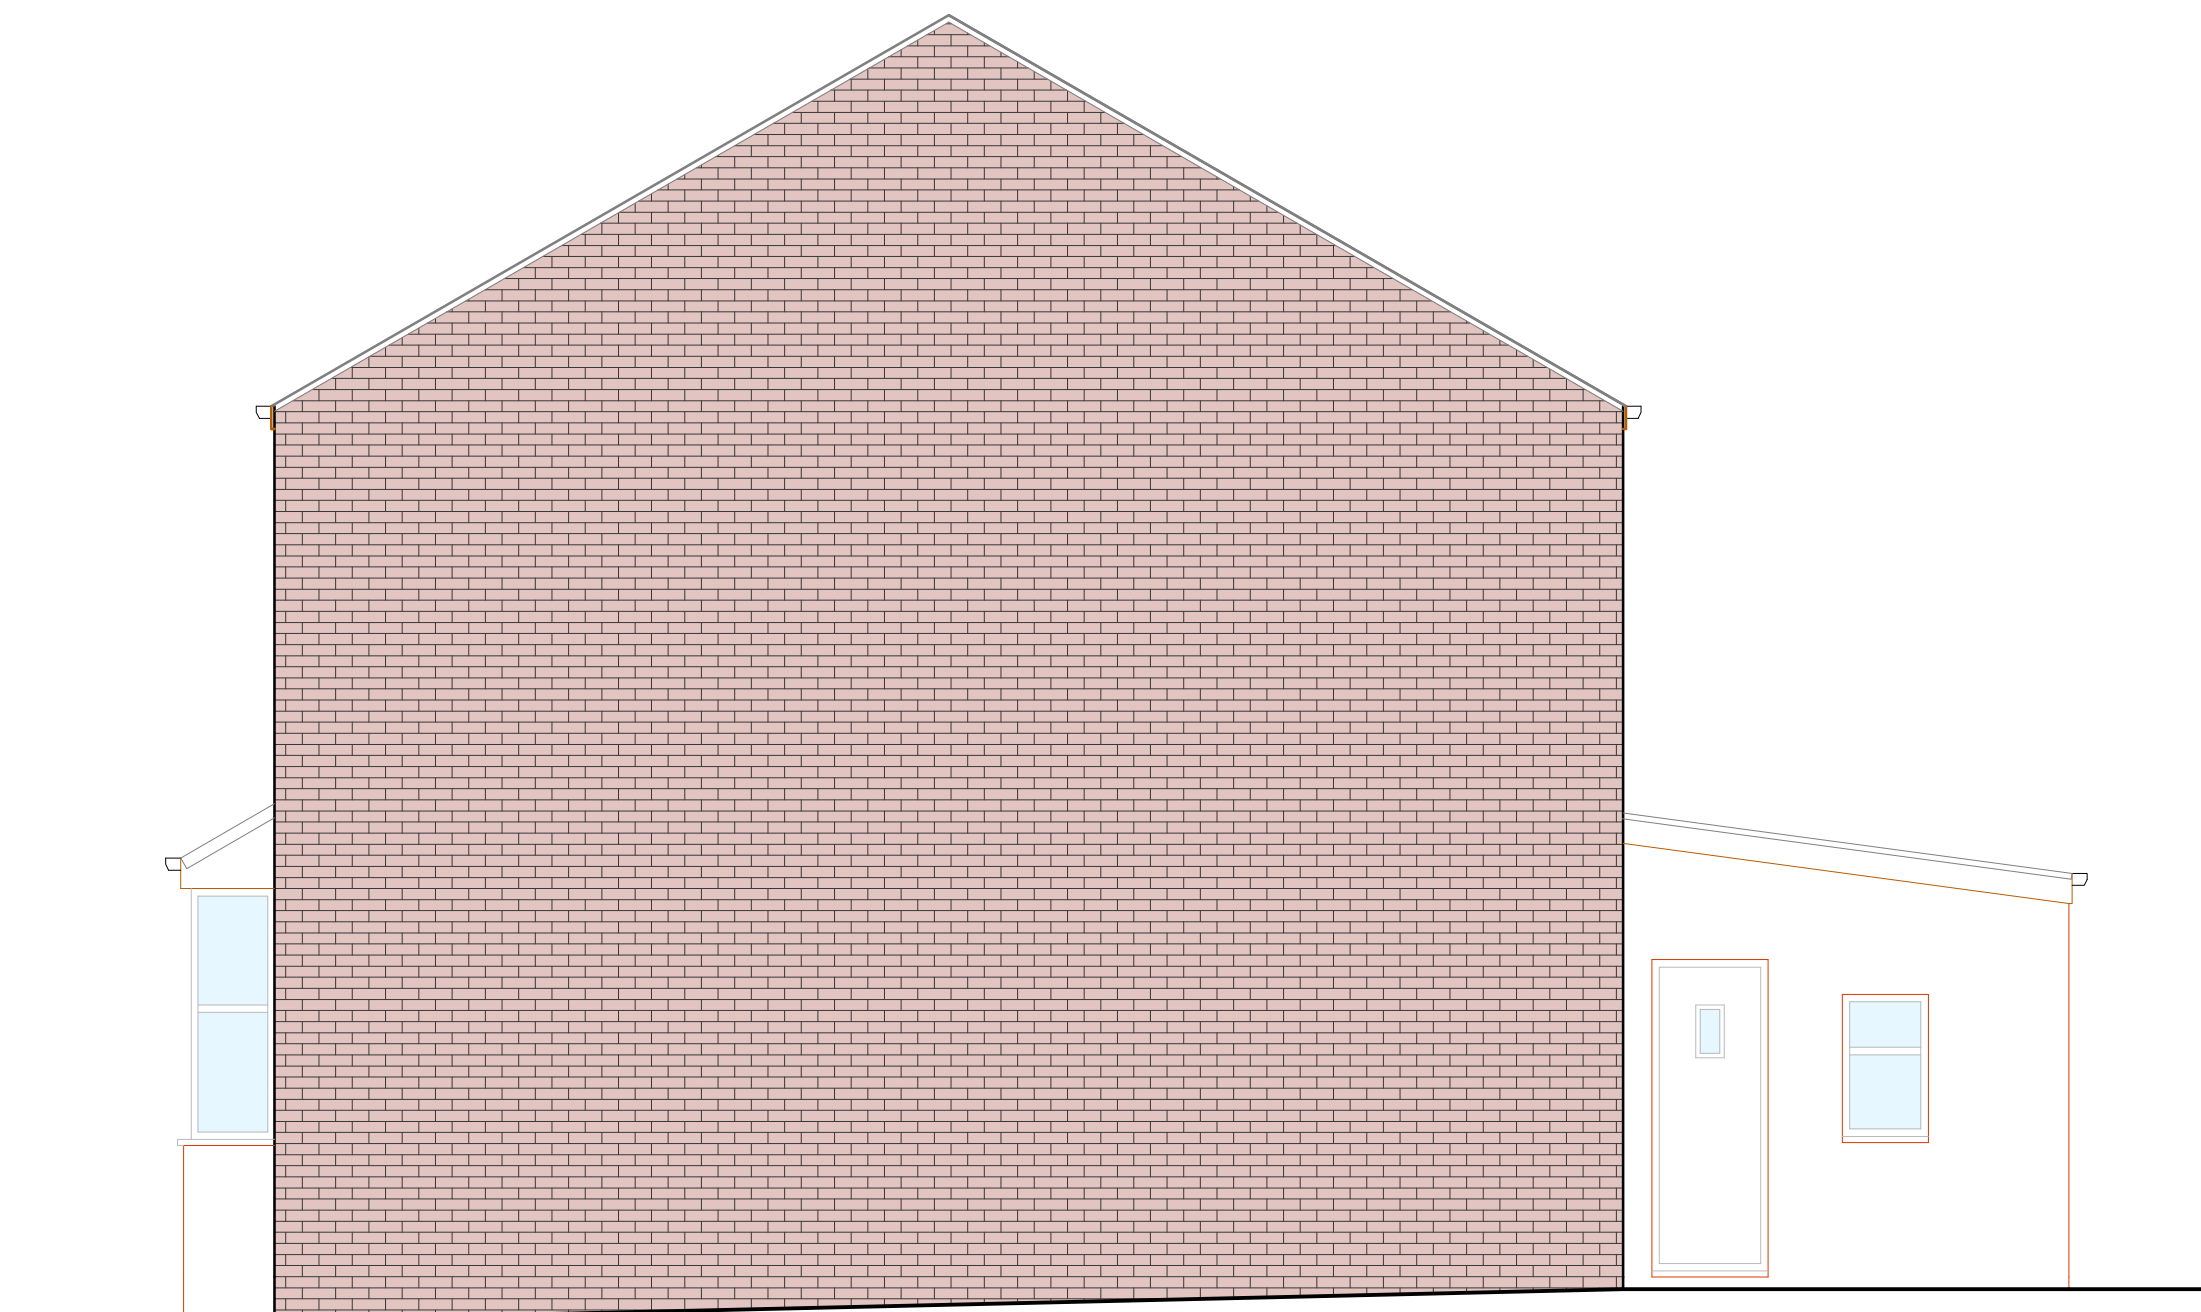
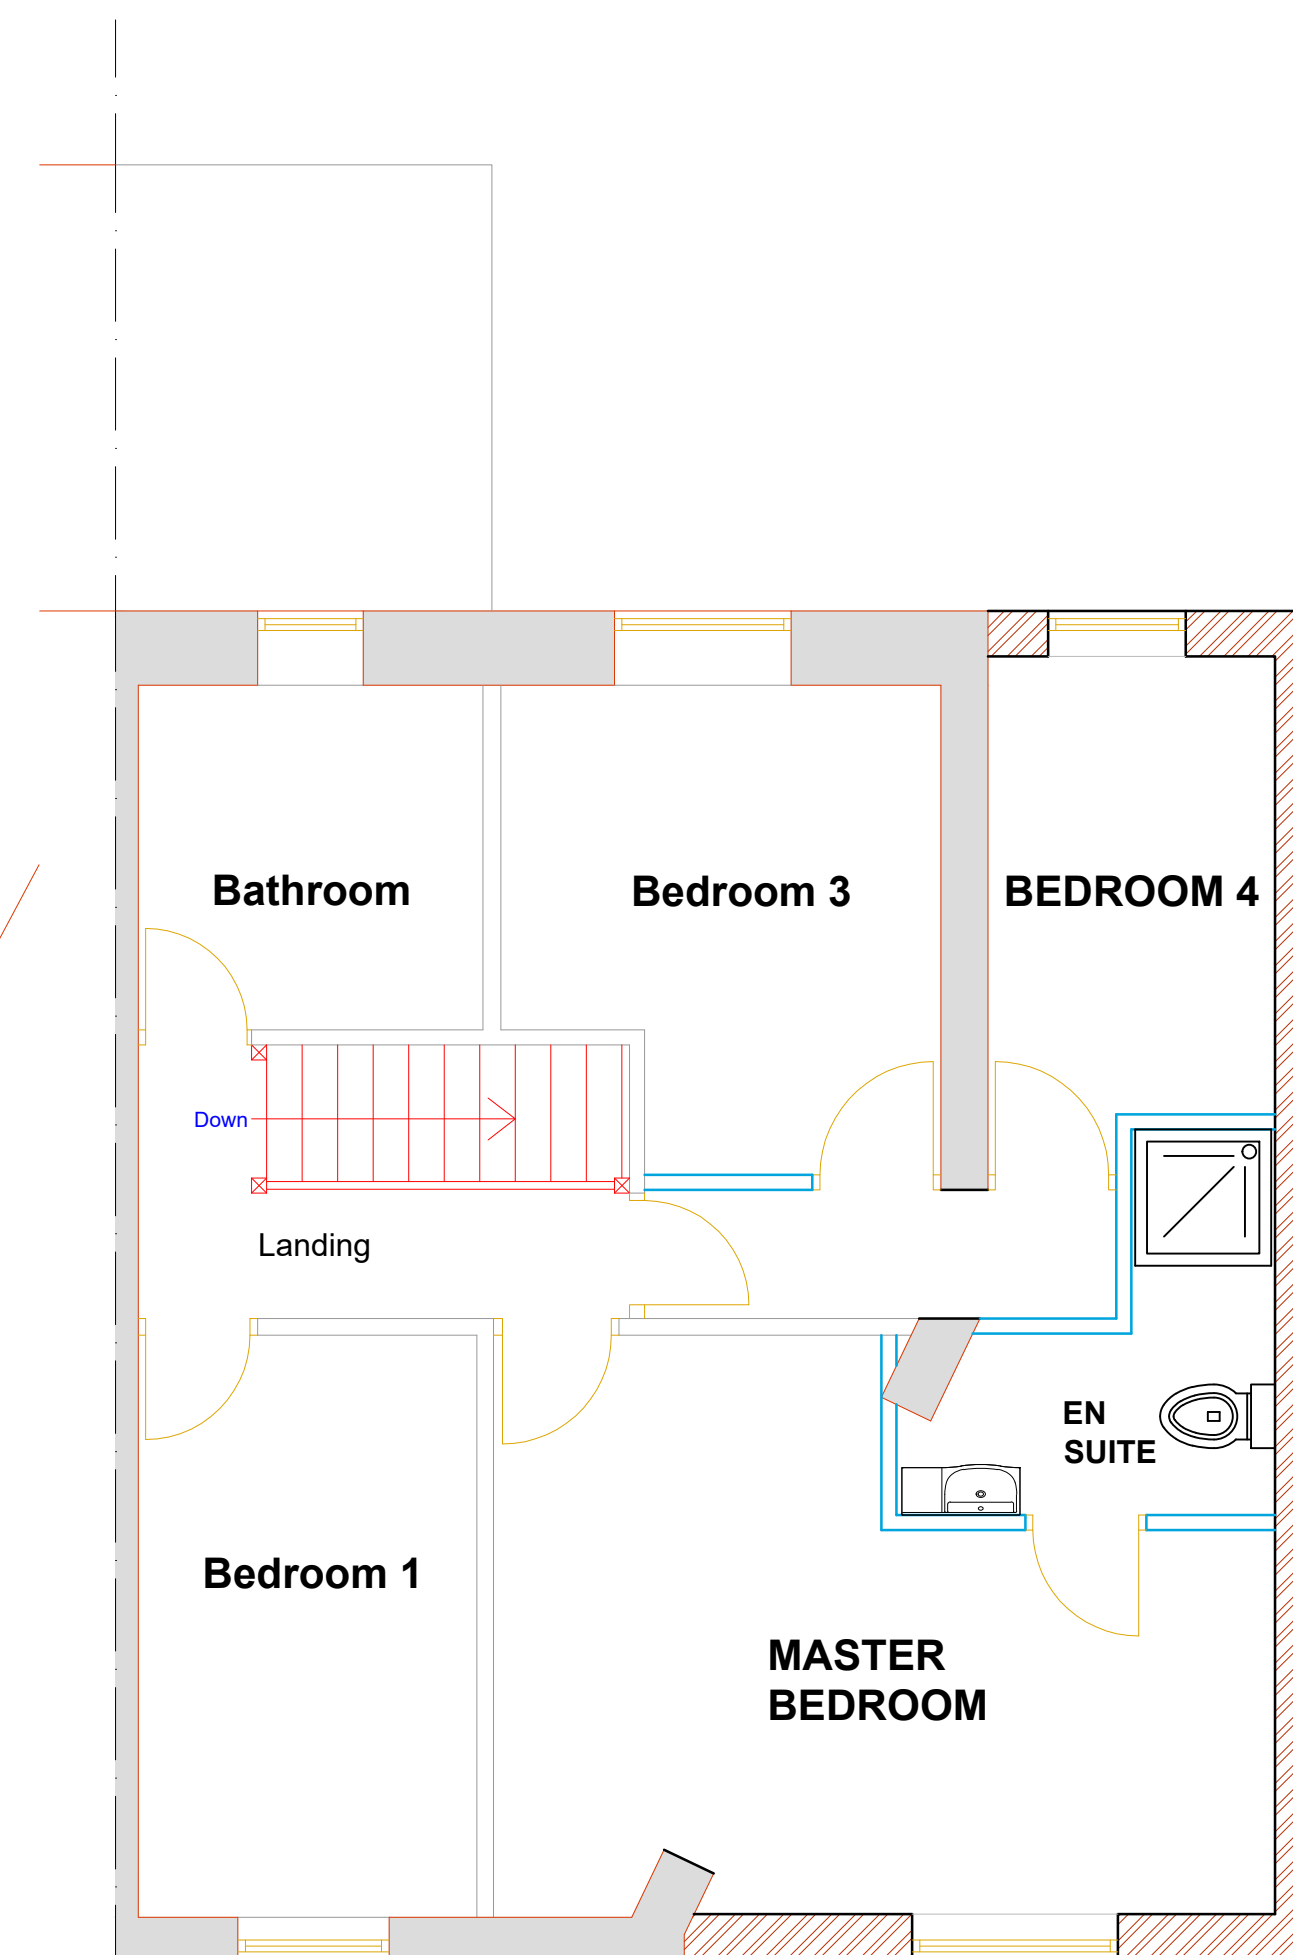


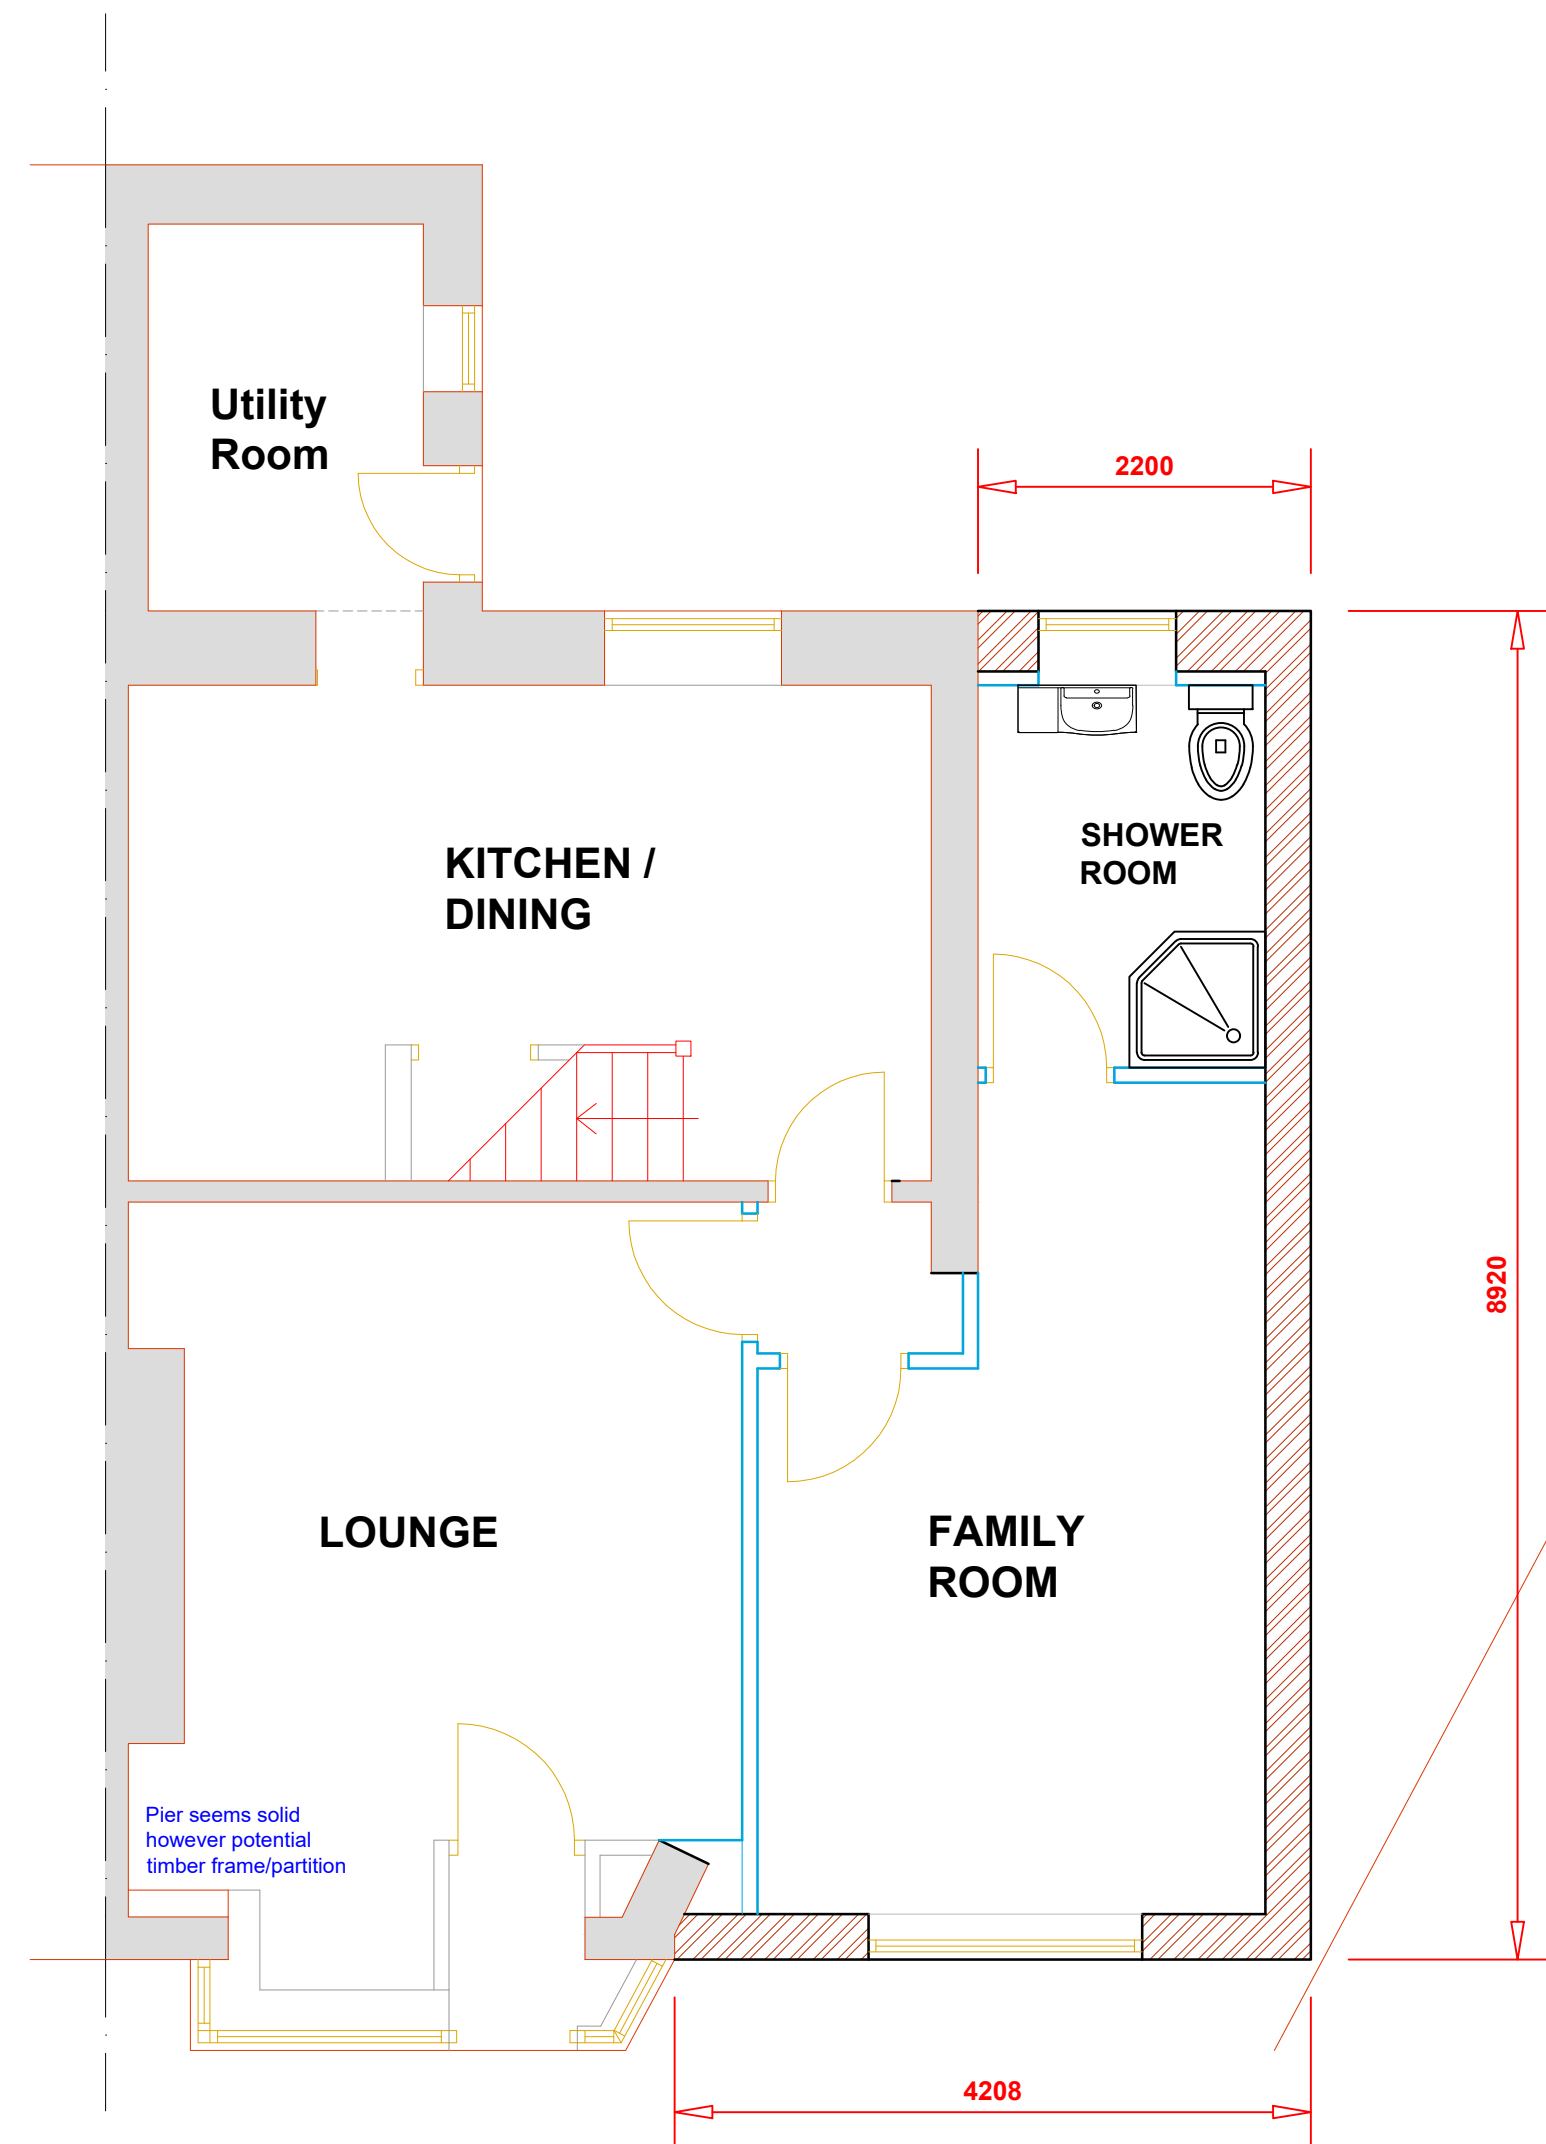


This drawing is provided as a document to gain either Planning Permission or Building Regulation approval purposes only. It is not a guarantee that Planning Permission will be granted.

This drawing and all contents are the copyright of James Campbell Associates Ltd. No copies to be made from the drawing & details within unless authorised by James Campbell Associates Ltd.

The contract for the works is between the client and his / her contractor. Contractor to visit site, study the details provided within the drawing and be familiar with both the work to be carried out in accordance with the details provided. Any stated checks to be made to any form of drawings and materials to comply with all relevant British Standards and carry a genuine BRC Certificate. The materials specified within this drawing are a guide for the contractor as they are recognised materials with genuine certificates. The contractor is responsible for the contractor who decides to use any different materials that are not stated on the drawing to form James Campbell Associates Ltd.

Any discrepancies discovered or items found that where not visible at the time of the initial survey should be reported to James Campbell Associates Ltd for consultation with our client.

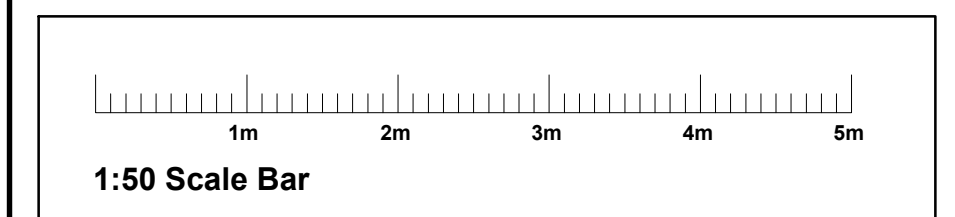

DRAWING TITLE			
PROPOSED DETAILS			
		JAMES CAMPBELL ASSOCIATES LTD CHARTERED ARCHITECTURAL SERVICES  	
Campbell House 173 Rochdale Road Firgrove Rochdale OL16 3BN		Tel: 01706 354888 Mob: 08717 623183 Email: admin@jamescampbellassociates.co.uk Web: www.jamescampbellassociates.co.uk	
PROJECT			
PROPOSED TWO STOREY SIDE EXTENSION			
LOCATION			
21 Nellie Street Heywood			
DRAWN:-	Frank James Smith	DRAWING NUMBER:- 23.3263.2C	
DATE:-	December 2023		
SCALE:-	1:50 @ A1		
ISSUE:-	C		