


al Design shall have no
y use made of this document
it was prepared and issued.
not be scaled. Work to figure
levels to be checked on site.
to be started until all relevant
ce.
should be reported to Conway
a.
not be reproduced without w
nway Architectural Design.
egs Notes are to be provided
al Design prior to a building r
bmitted.

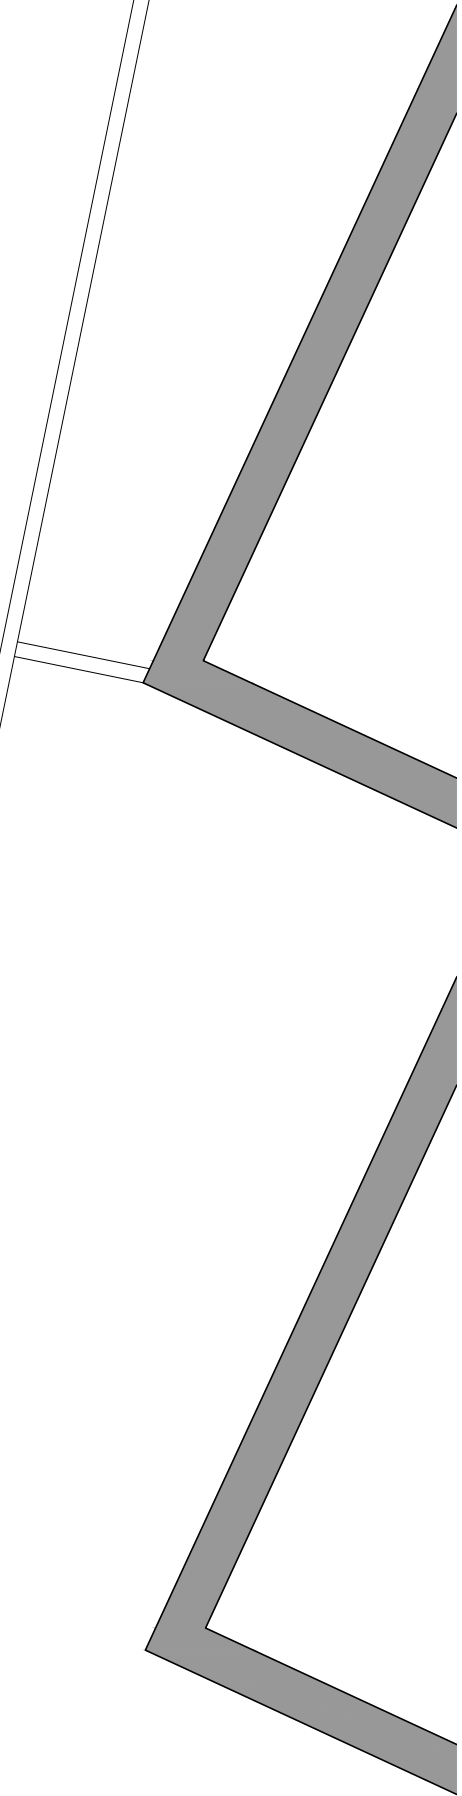

Additional parking space. Driveway permeable boulevard.

6 Conway Close
Alkington
Middleton
Manchester, M24 1EW
E: conway-design@outlook.com

JOB NO./
DWG NO.

817-08D