



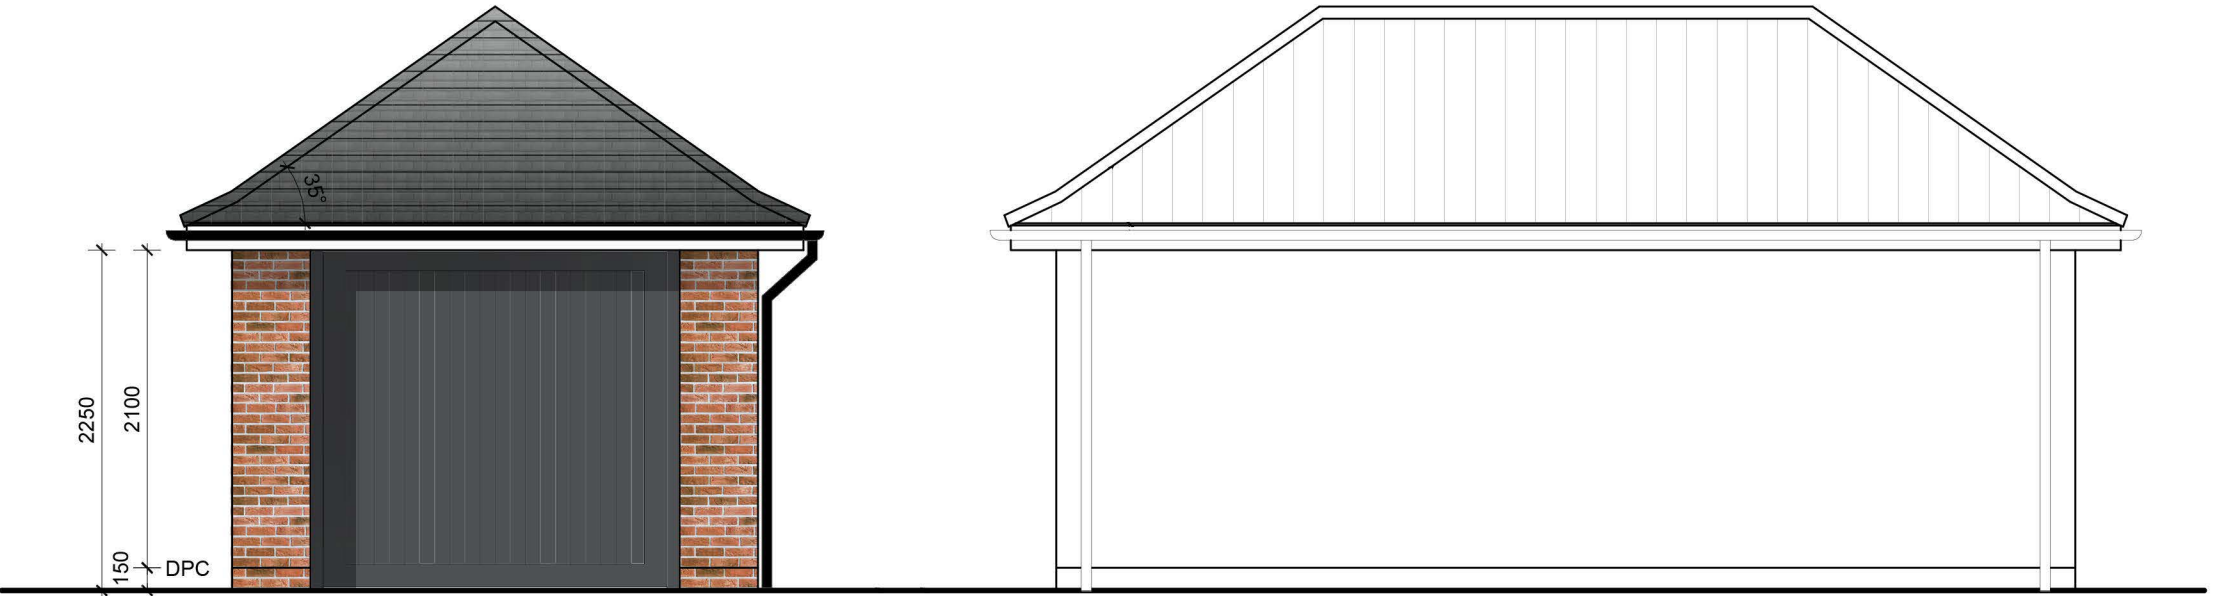

FRONT ELEVATION


SIDE ELEVATION

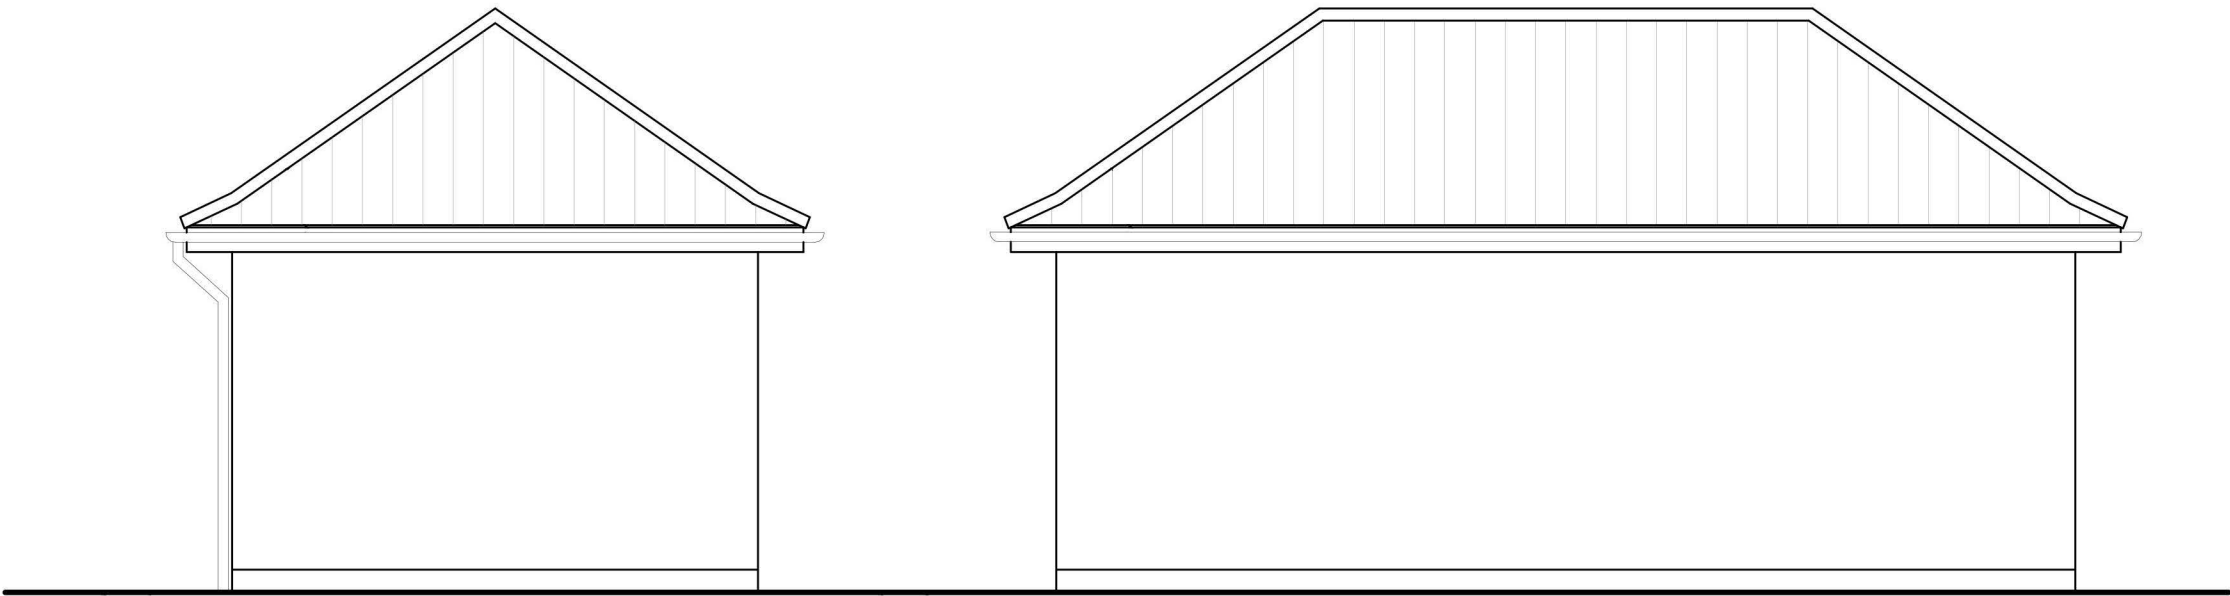

REAR ELEVATION

SIDE ELEVATION

Date:	
Description:	
Rev:	

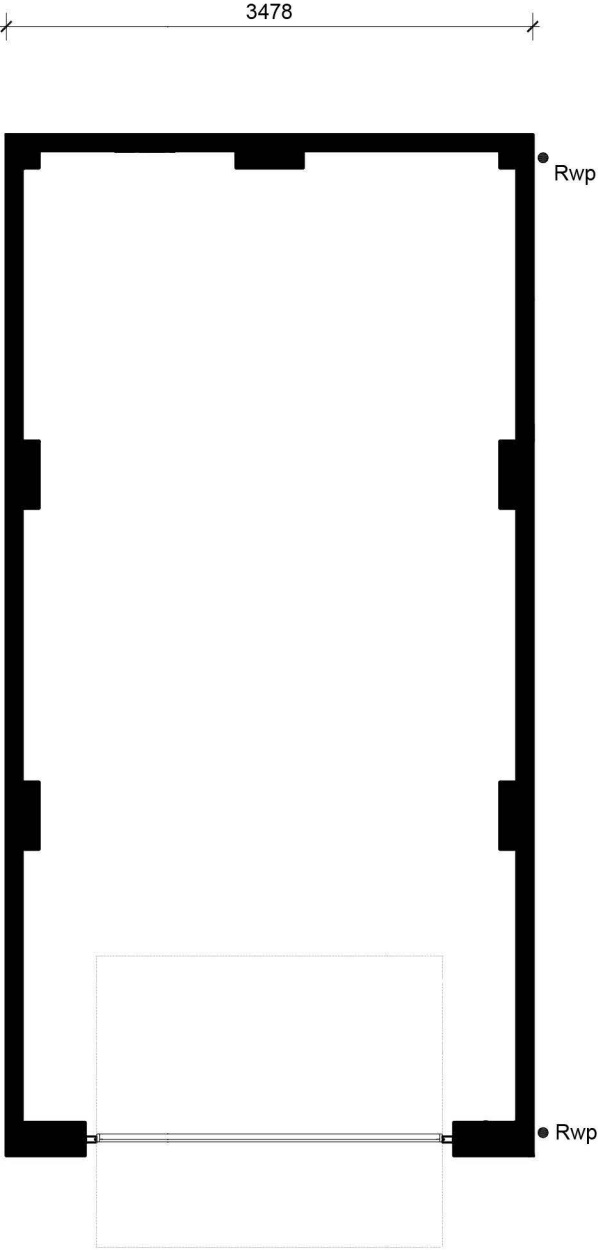

FLOOR PLAN