



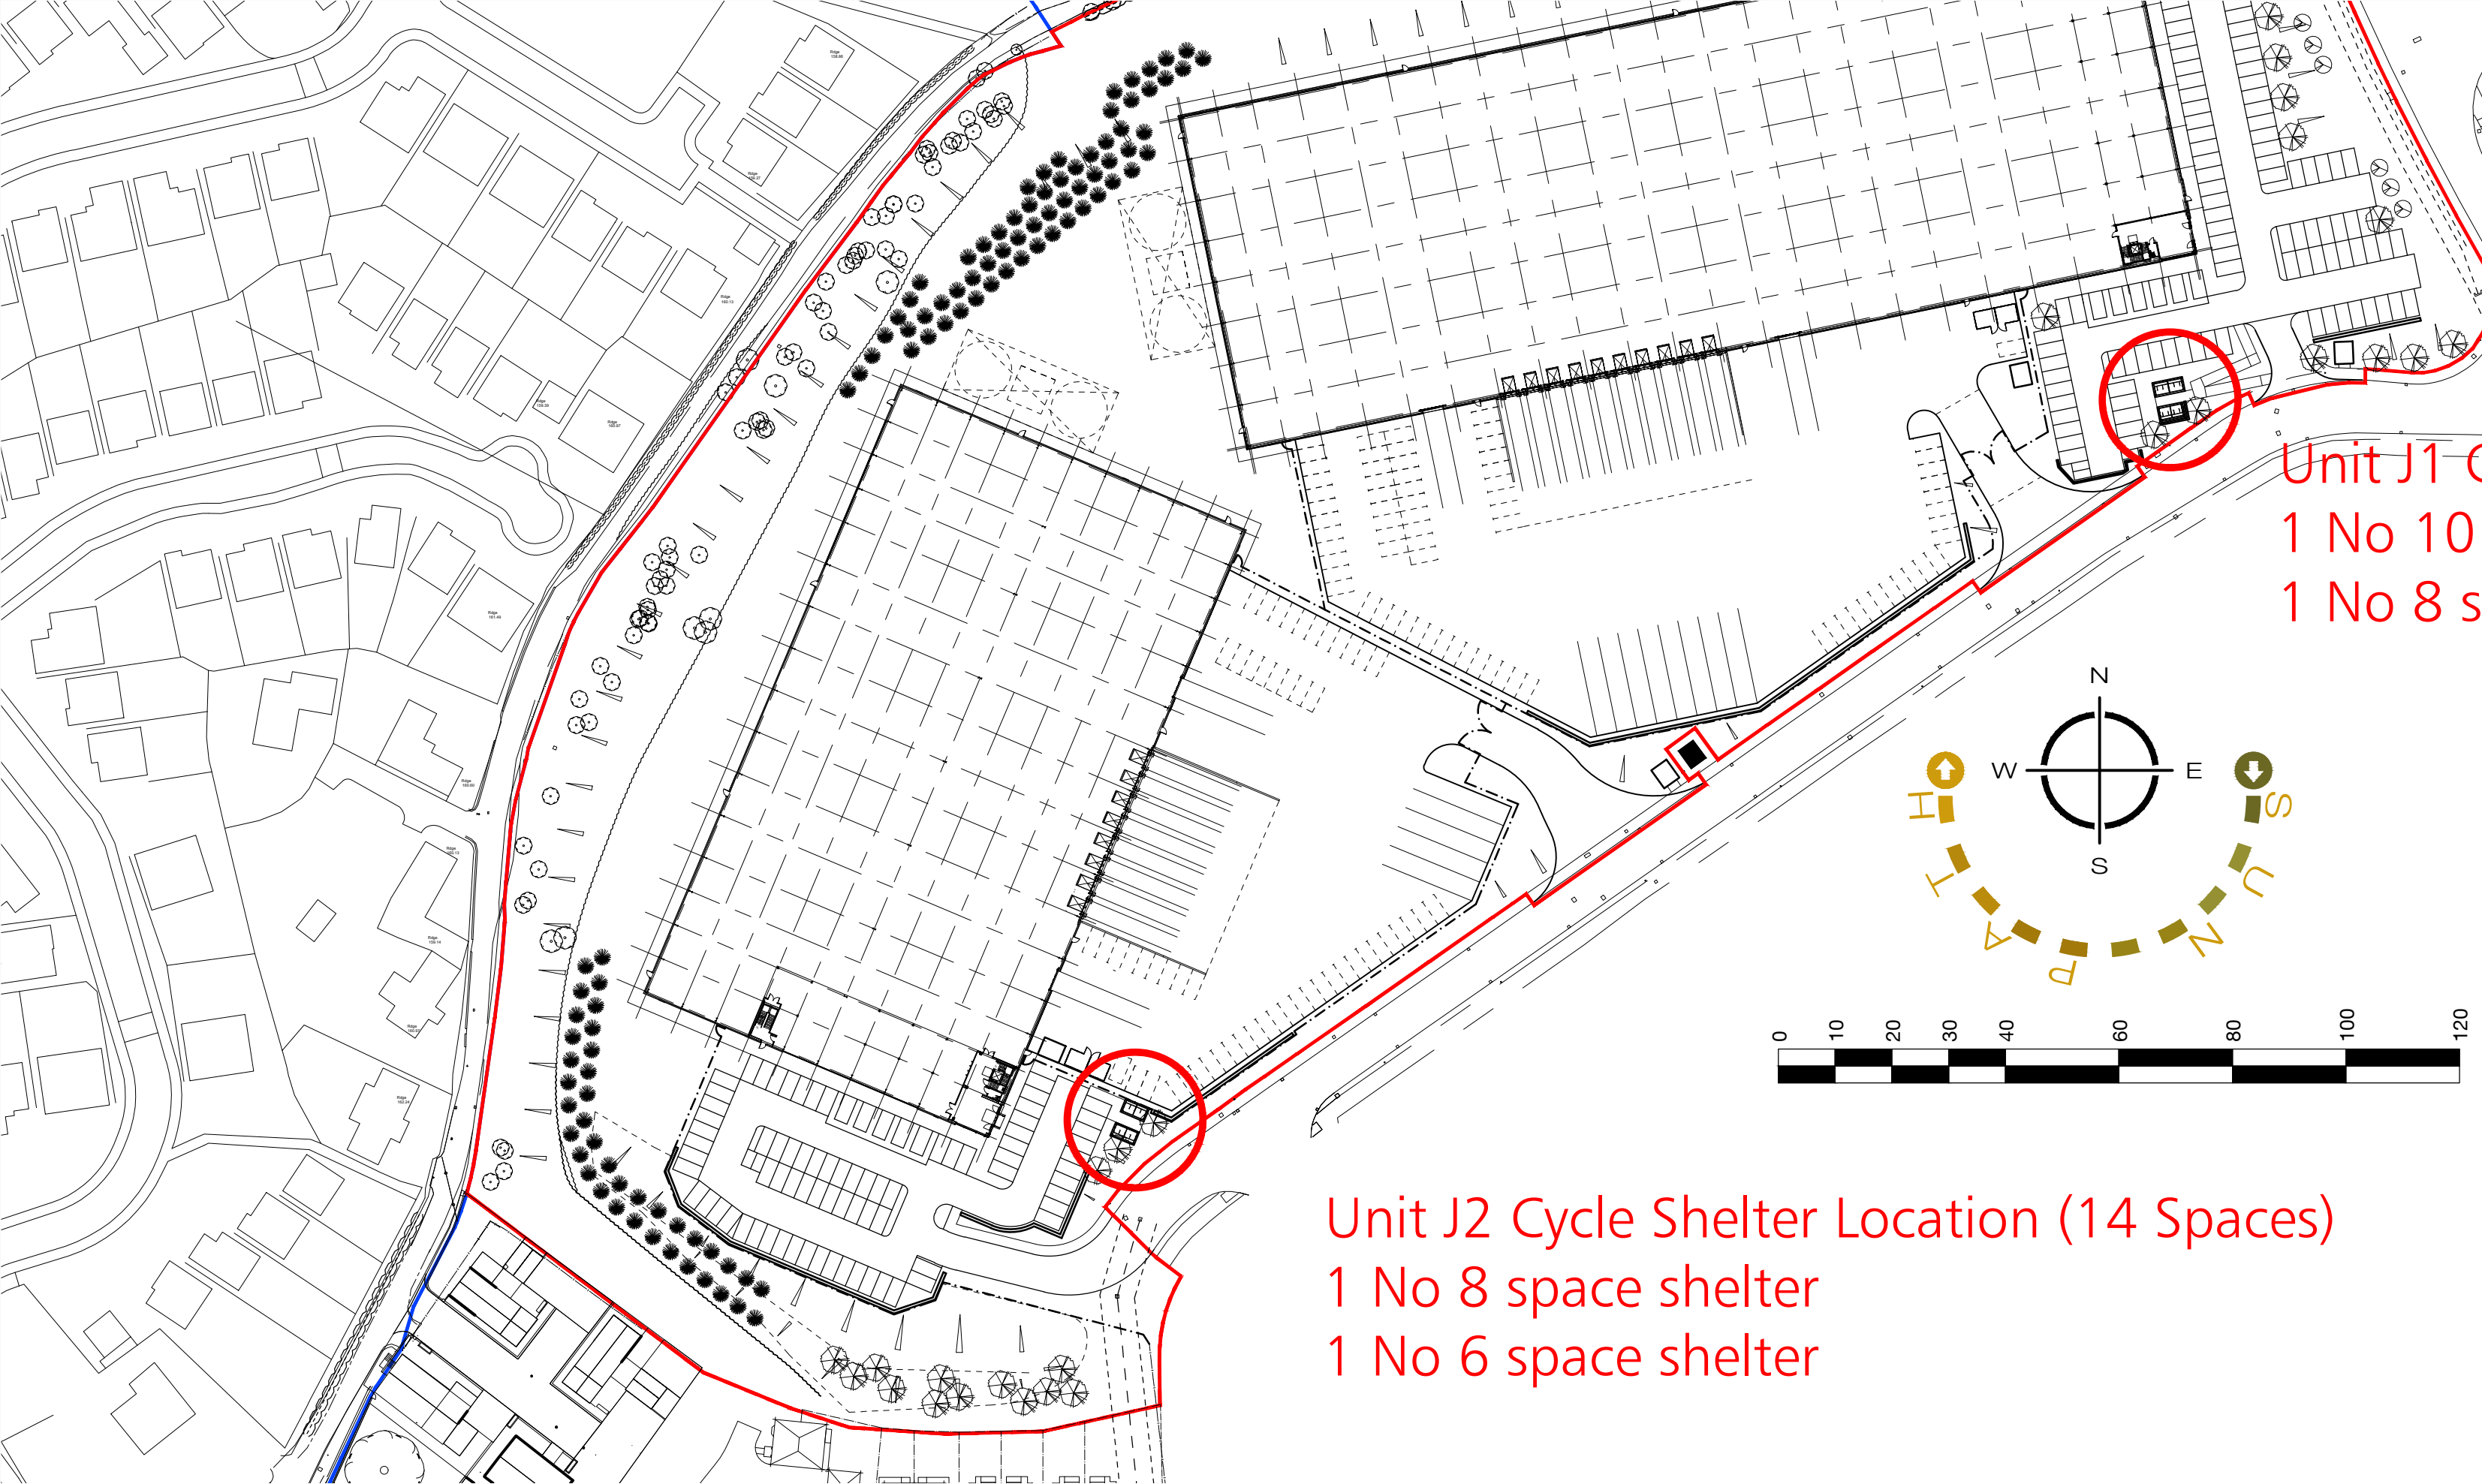


Unit J1 Cycle Shelter Location (18 Spaces)
1 No 10 space shelter
1 No 8 space shelter

Unit J2 Cycle Shelter Location (14 Spaces)
1 No 8 space shelter
1 No 6 space shelter

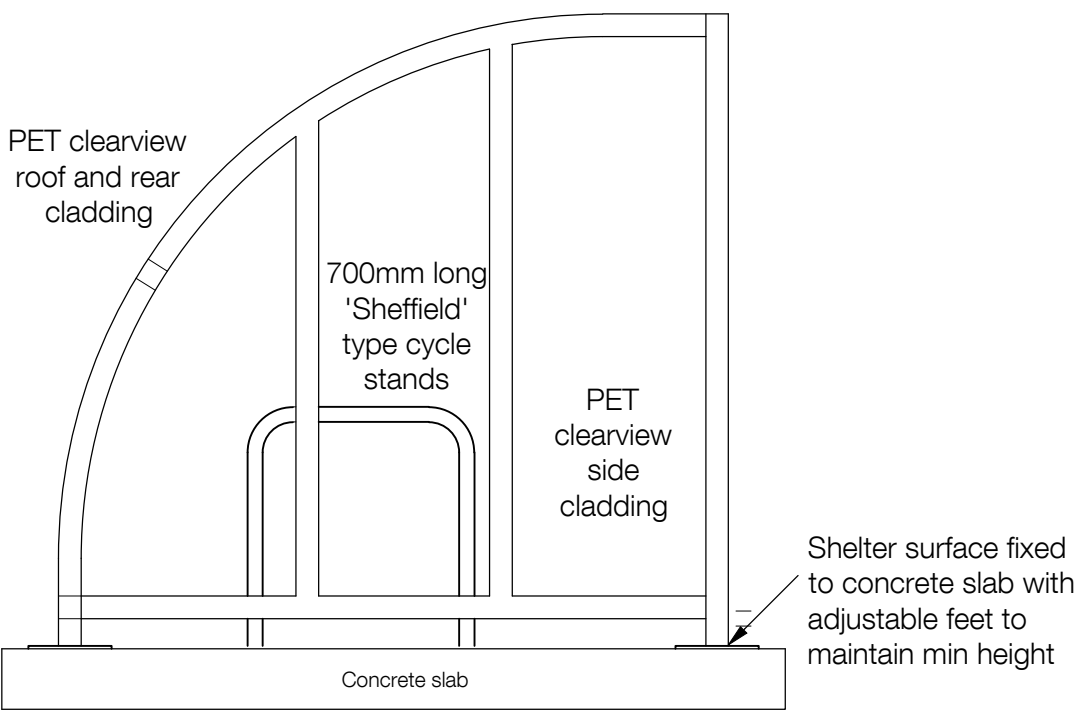


SHELTER NOTES :
SHELTERS TO BE ILLUMINATED TO RECOMMENDED LEVELS AS BS5489 PART 1 - LIGHTING OF ROADS AND AMENITY AREAS AS BREEAM ASSESSMENT CRITERIA (TRA-3)


1 No standard length (4100mm) Broxap 'Wardale' cycle shelter in grey surfaced fixed to concrete slab

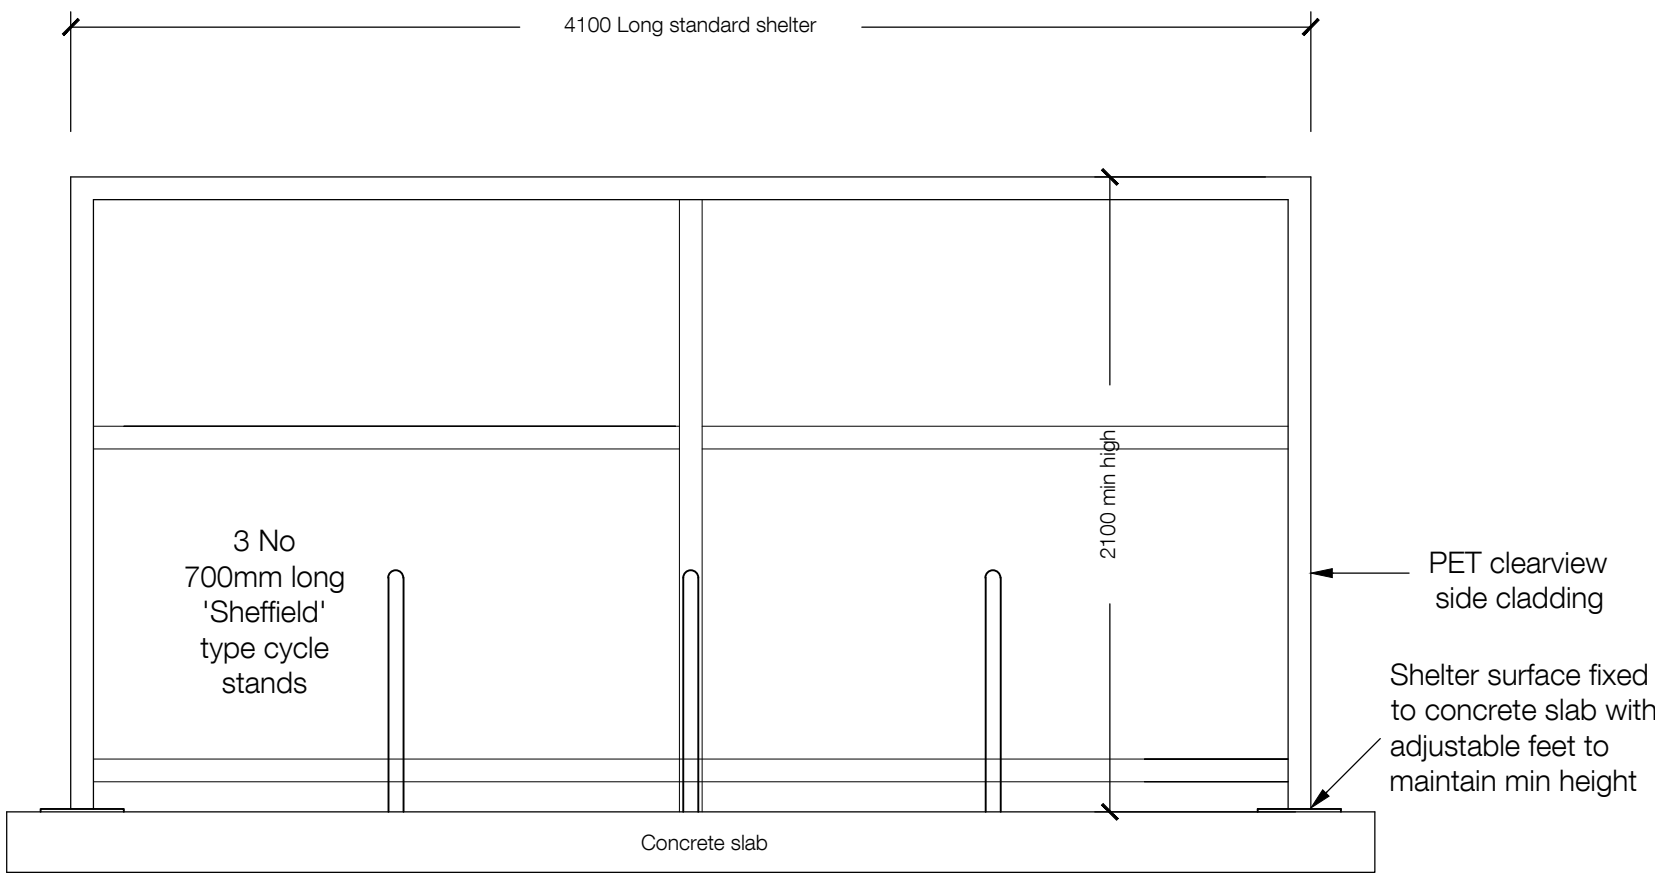


1 No standard length (4100mm) Broxap 'Wardale' cycle shelter in grey surfaced fixed to concrete slab

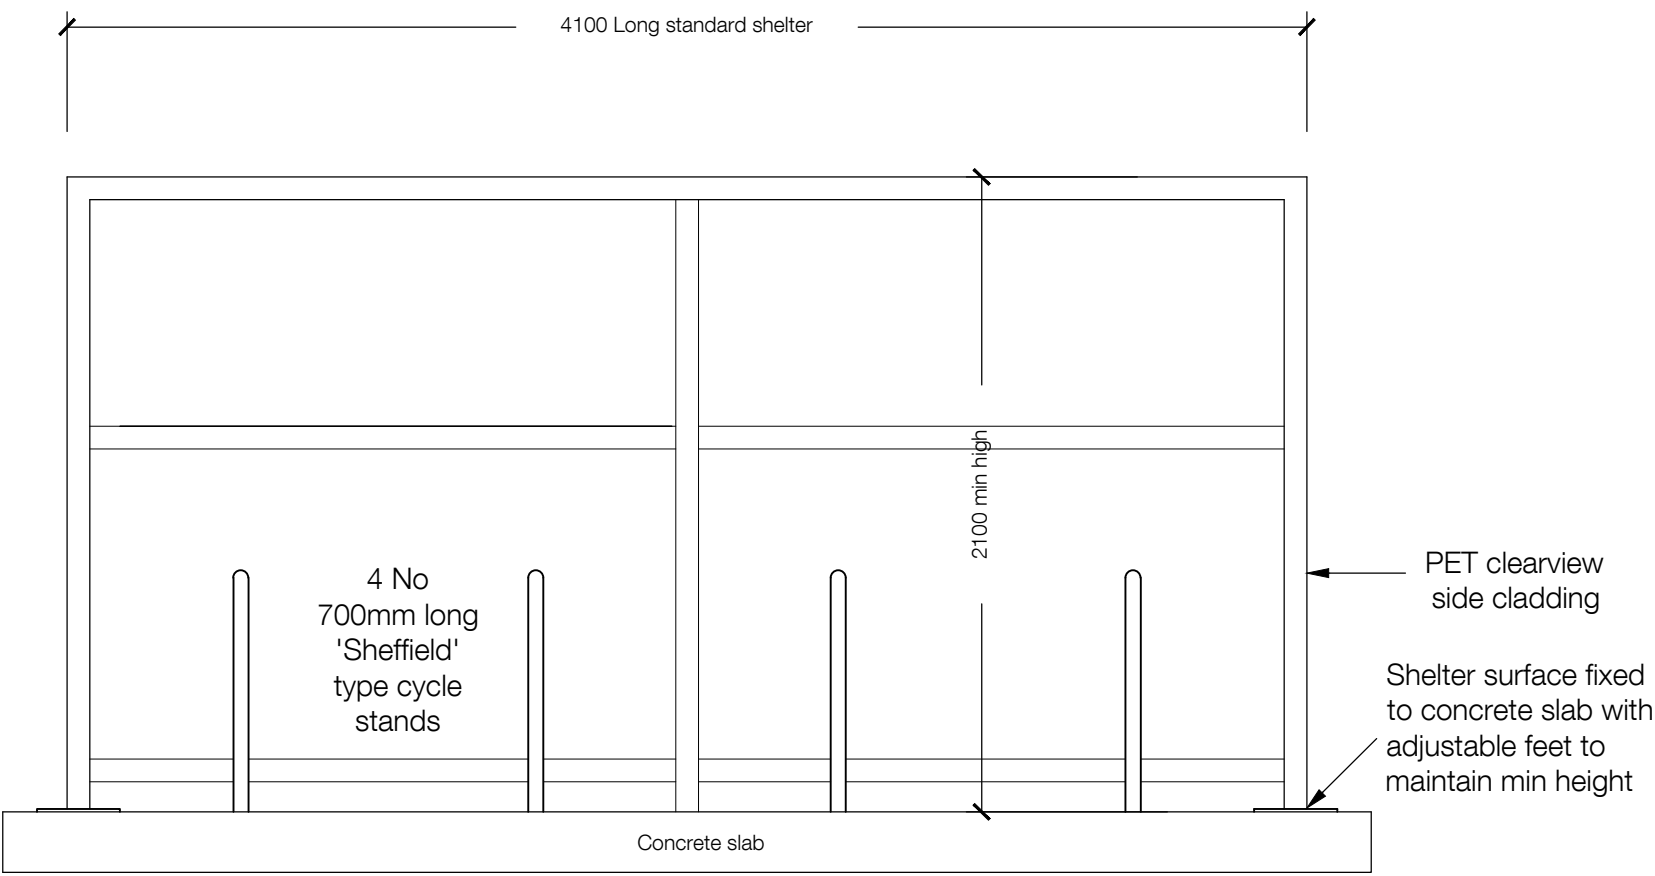

1 No 5000mm Broxap 'Wardale' cycle shelter in grey surfaced fixed to concrete slab

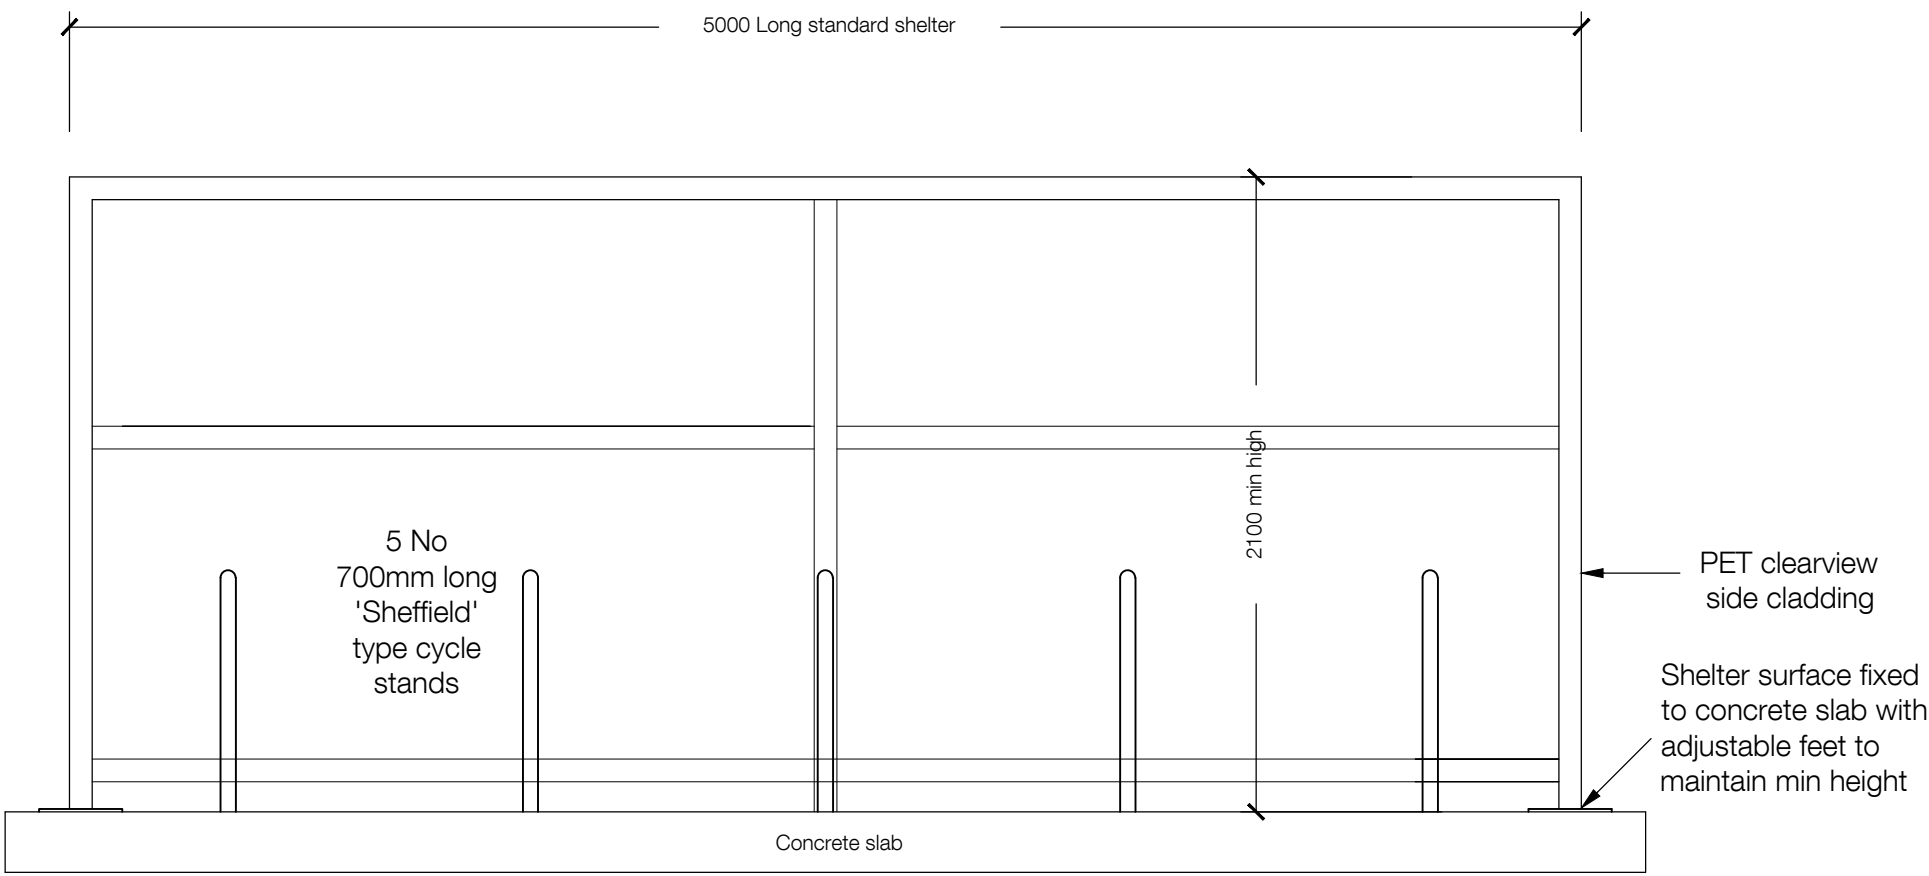


1 No standard length (4100mm) Broxap 'Wardale' cycle shelter in grey surfaced fixed to concrete slab with 3 No (6 spaces) 'Sheffield' type cycle stands at 1m centres

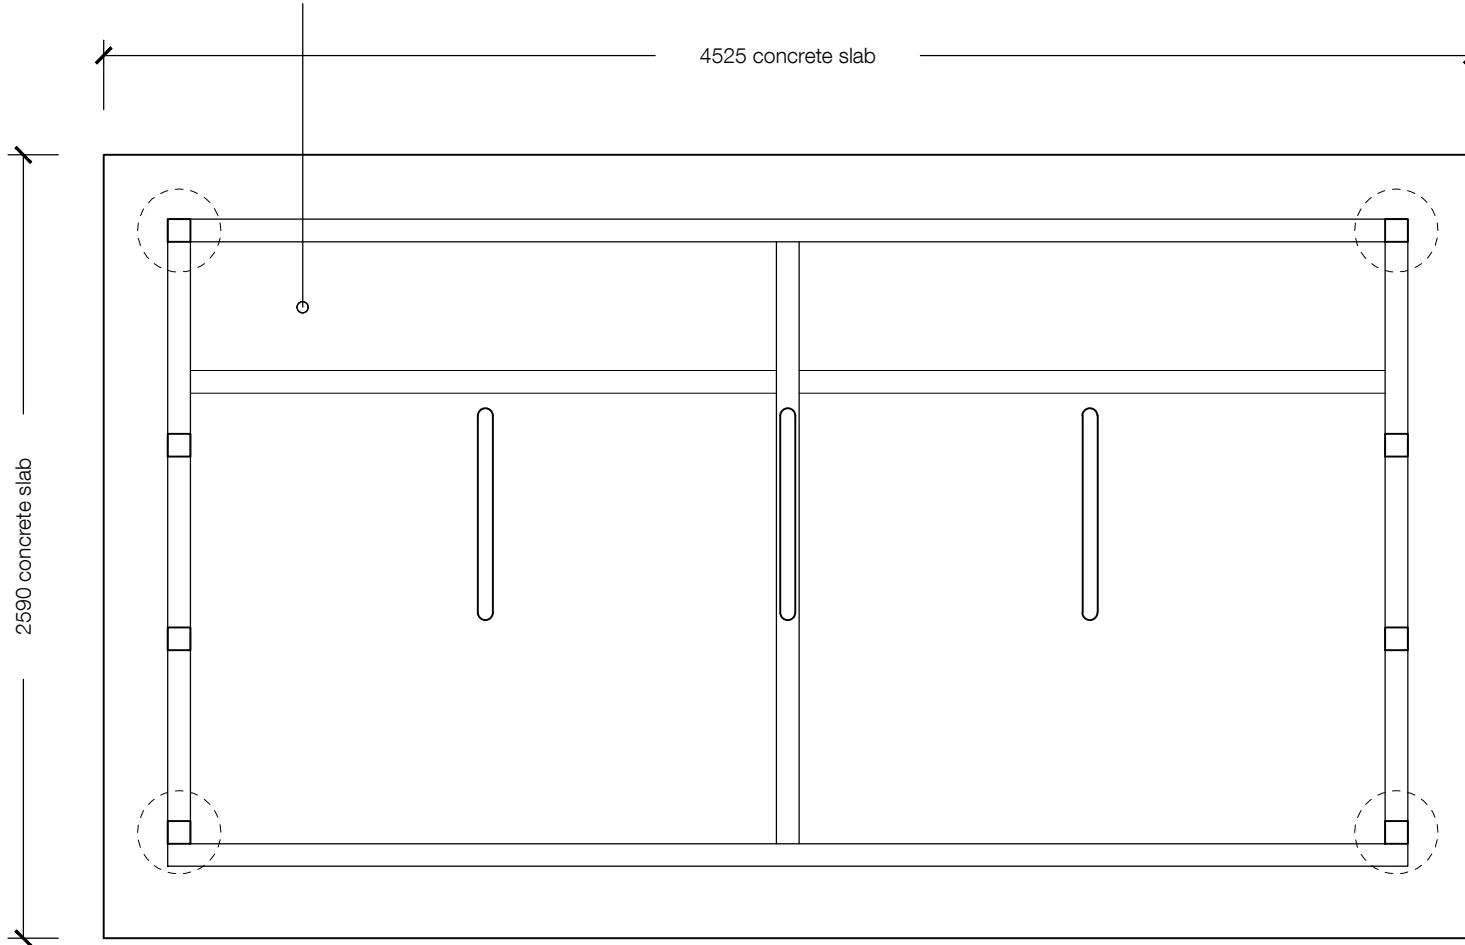


6 space shelter

1 No standard length (4100mm) Broxap 'Wardale' cycle shelter in grey surfaced fixed to concrete slab with 4 No (8 spaces) 'Sheffield' type cycle stands at 1m centres

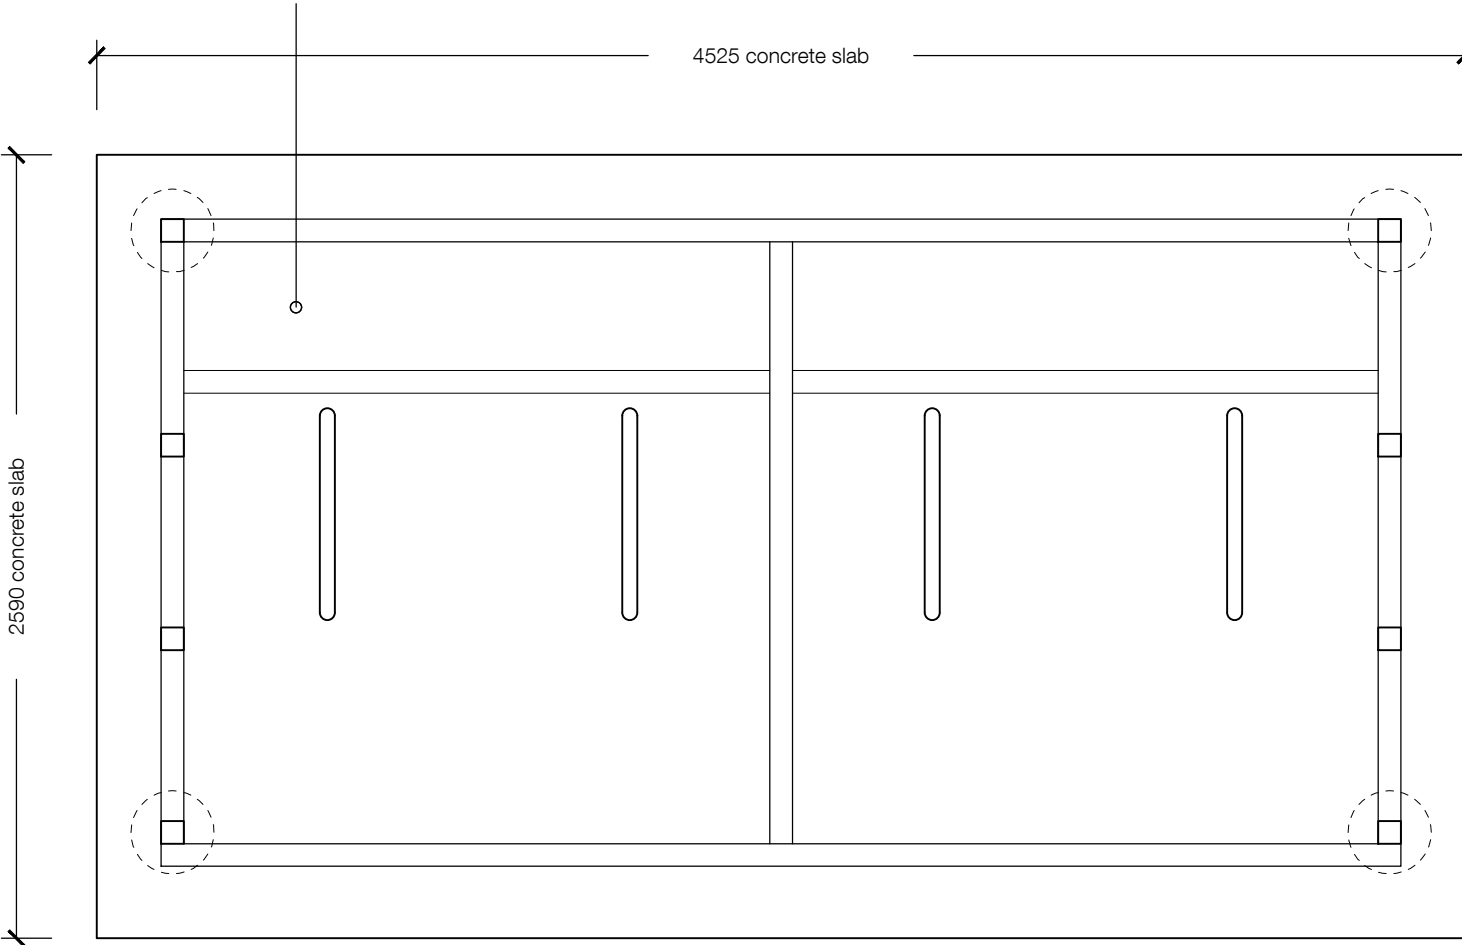

8 space shelter

1 No 5000mm Broxap 'Wardale' cycle shelter in grey surfaced fixed to concrete slab with 5 No (10 spaces) 'Sheffield' type cycle stands at 1m centres

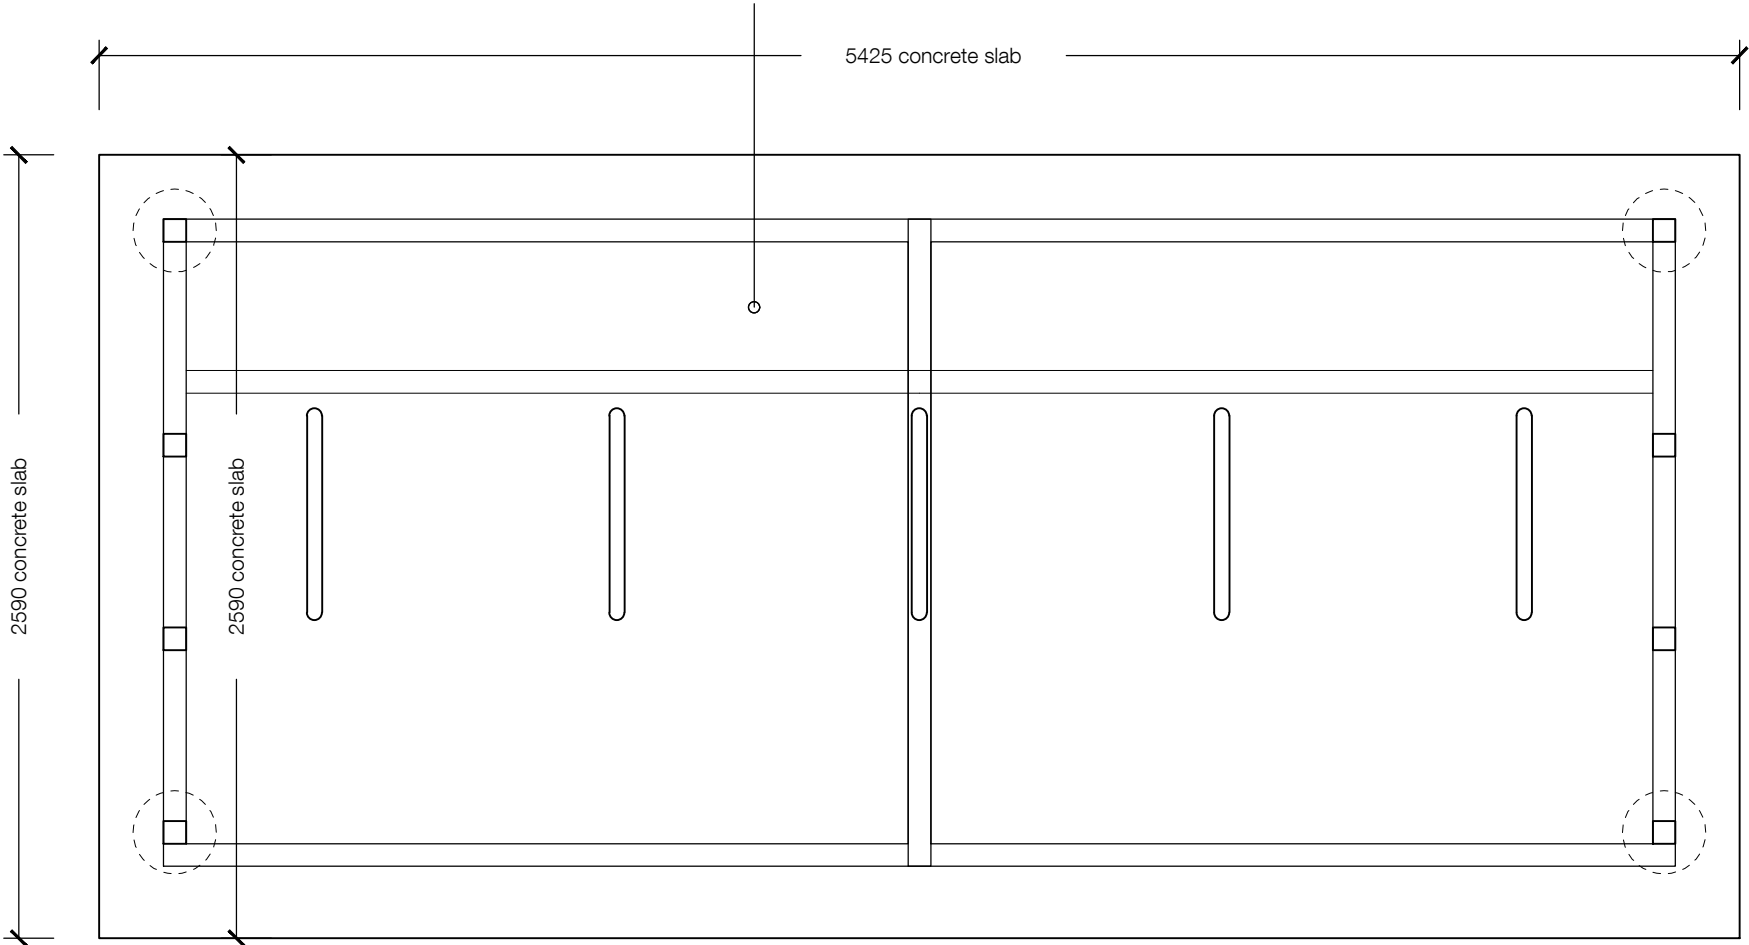

10 space shelter

INFORMATION CONTAINED IN THIS DRAWING IS THE SOLE COPYRIGHT OF DLA ARCHITECTURE LTD AND IS NOT TO BE REPRODUCED WITHOUT PERMISSION

DO NOT SCALE, REFER TO FIGURED DIMENSIONS ONLY

REVISIONS			
P 01	11/07/22	PSL	BLG
PLANNING ISSUE			
P 02	21/11/22	PSL	BLG
REVISED TO LATEST SITE ARRANGEMENT			
P 03	09/03/23	AG	BLG
UNIT J2 CAR PARK ALTERED			
P 04	28/03/23	PSL	BLG
SITE ENTRANCES REVISED TO SUIT BWB PROPOSALS			



55 St Pauls Street | Leeds | LS1 2TE
0113 887 3100
www.dla-architecture.co.uk

PROJECT
KINGSWAY PLOT J2

TITLE
CYCLE SHELTERS

SCALE
VARIES @A1 07/07/22

DLA REF
2022-052

DRAWN
PSL

REVIEWED
BLG

PROJECT
KPJ

ORIGIN'R
DLA

ZONE
JS

LEVEL
XX

TYPE
DR

ROLE
A

NUMBER
90075

STATUS
PLANNING

REVISION
P 04

T:\2022\2022-052\CAD\05-Autocad\Drawings\90075.dwg