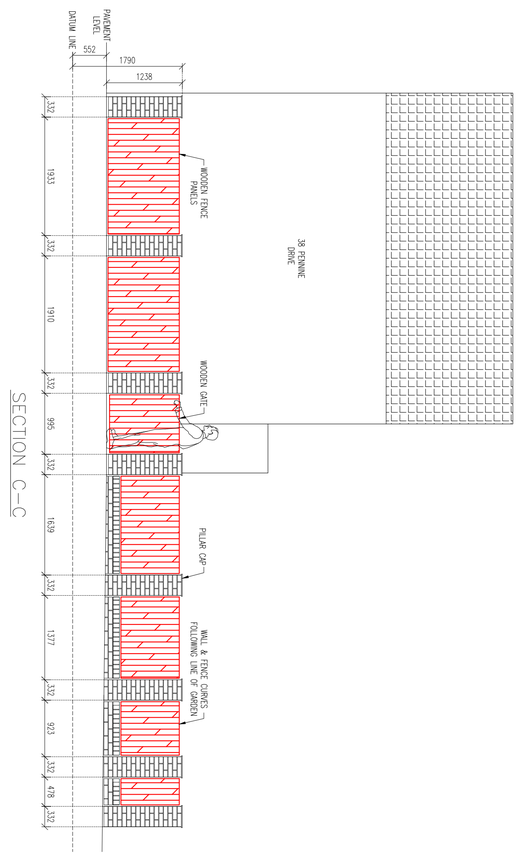

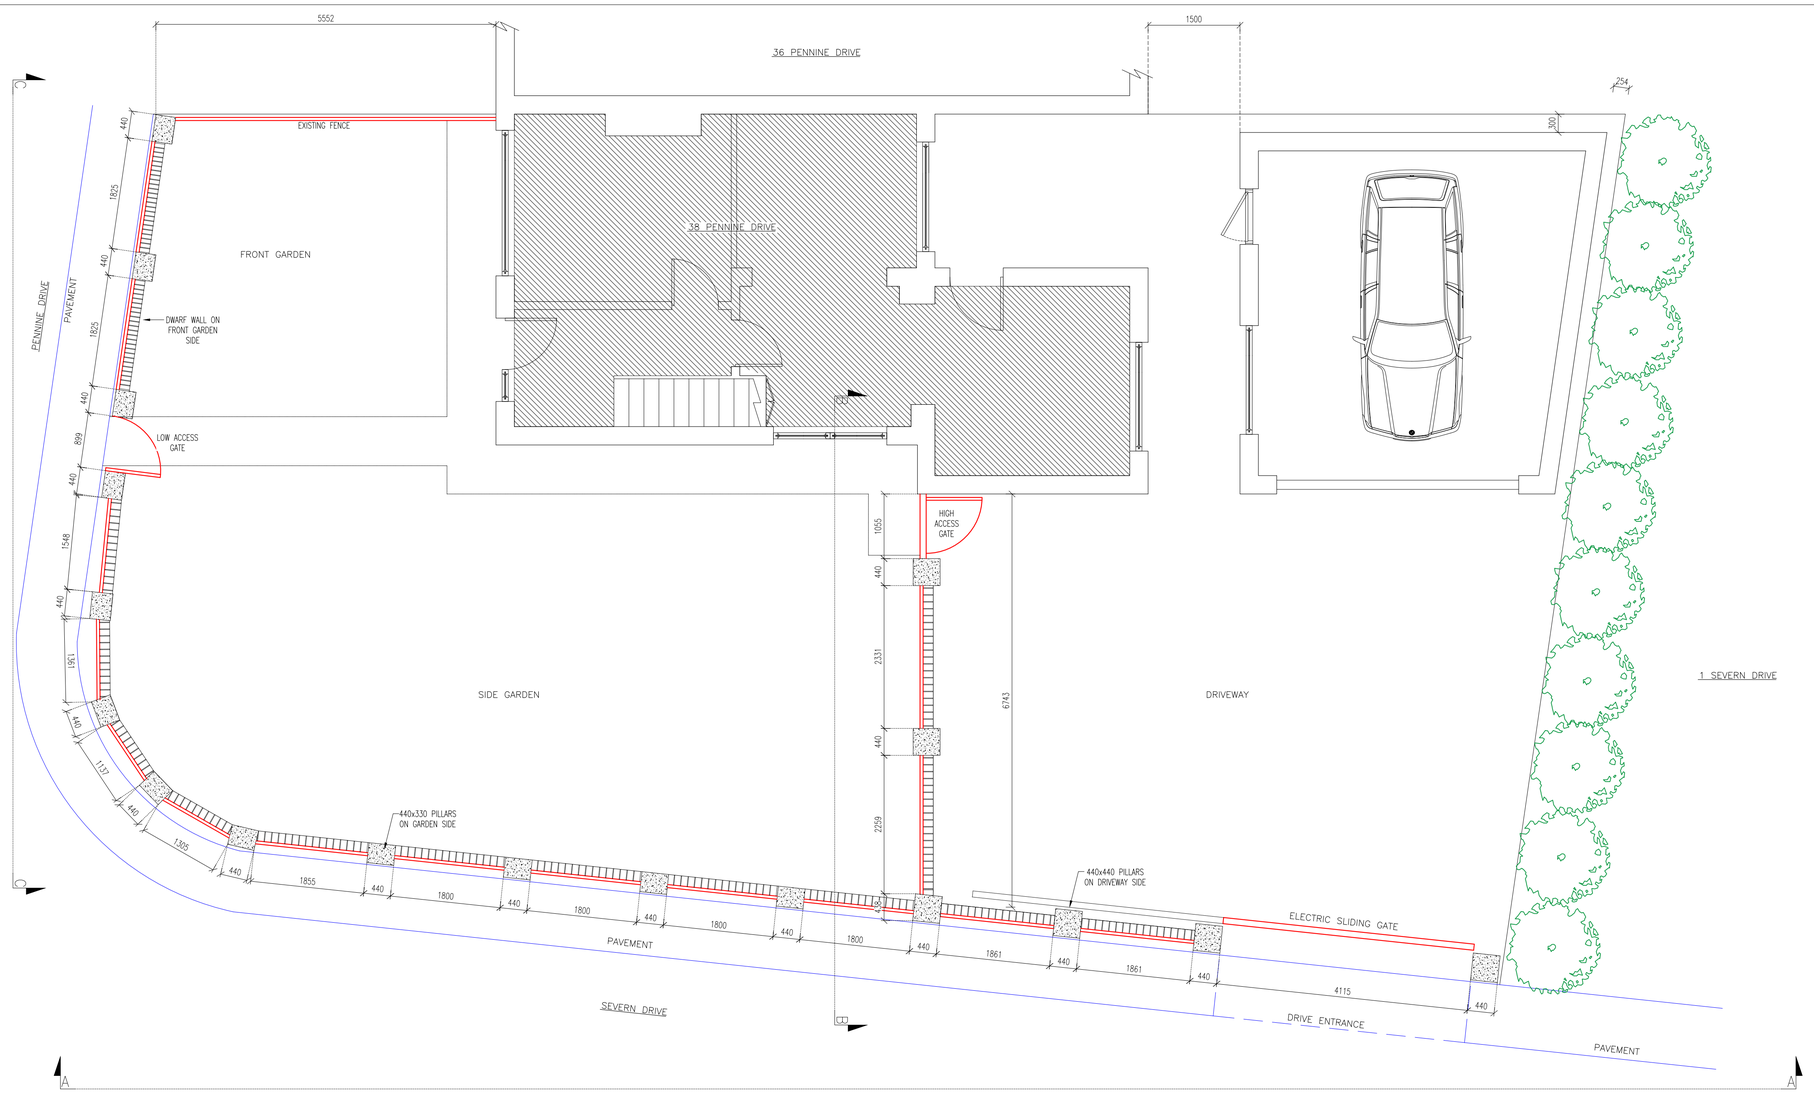

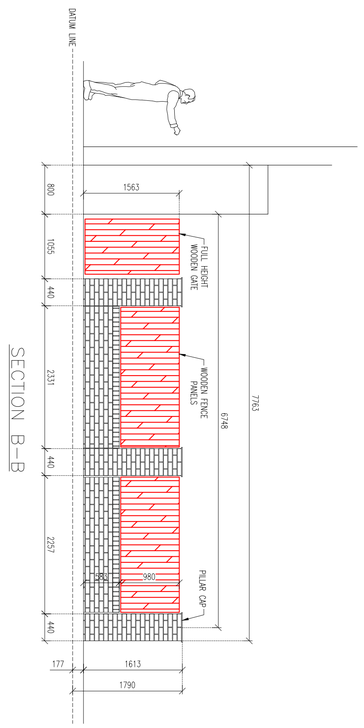

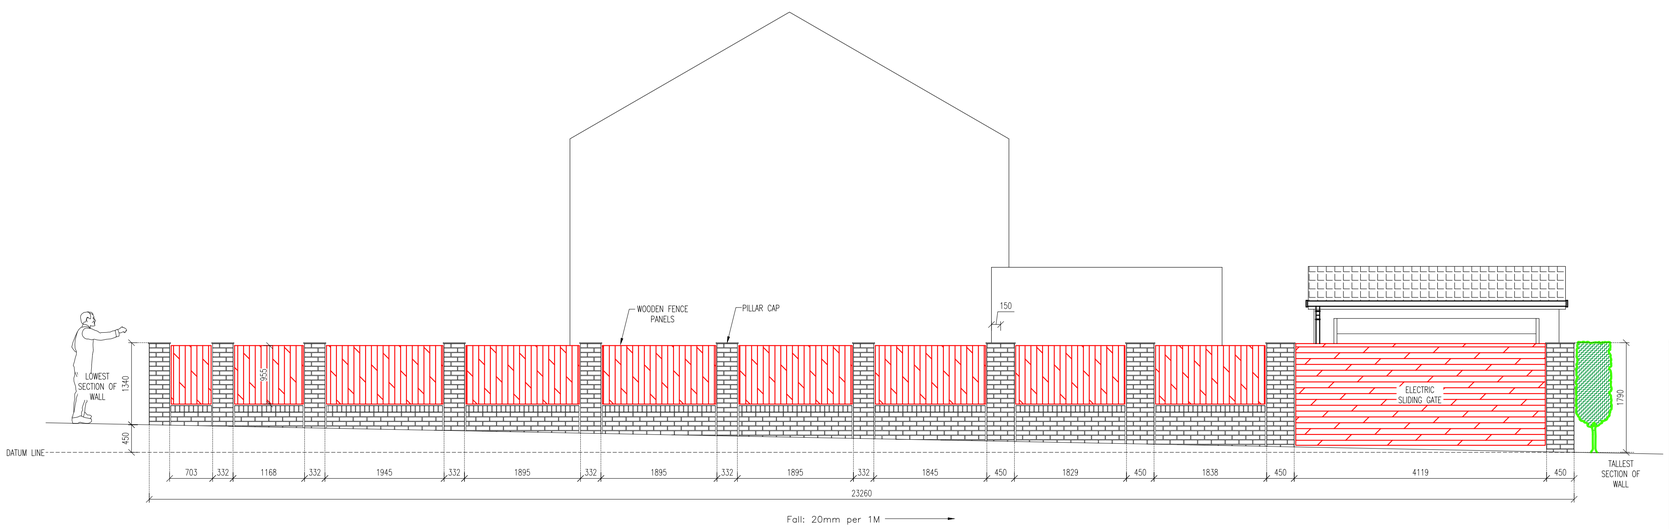

SECTION A-A

ADDRESS:	38 PENNINE DRIVE MILNROW OL16 3HL		
TITLE:	NEW GARDEN WALL		
REVISION:	01		
DRAWING Nº:	JS HOUSE - 005		
DATE:	13.10.23	SCALE @ A1:	1:50 @ A1
DRAWN BY:	JS		