




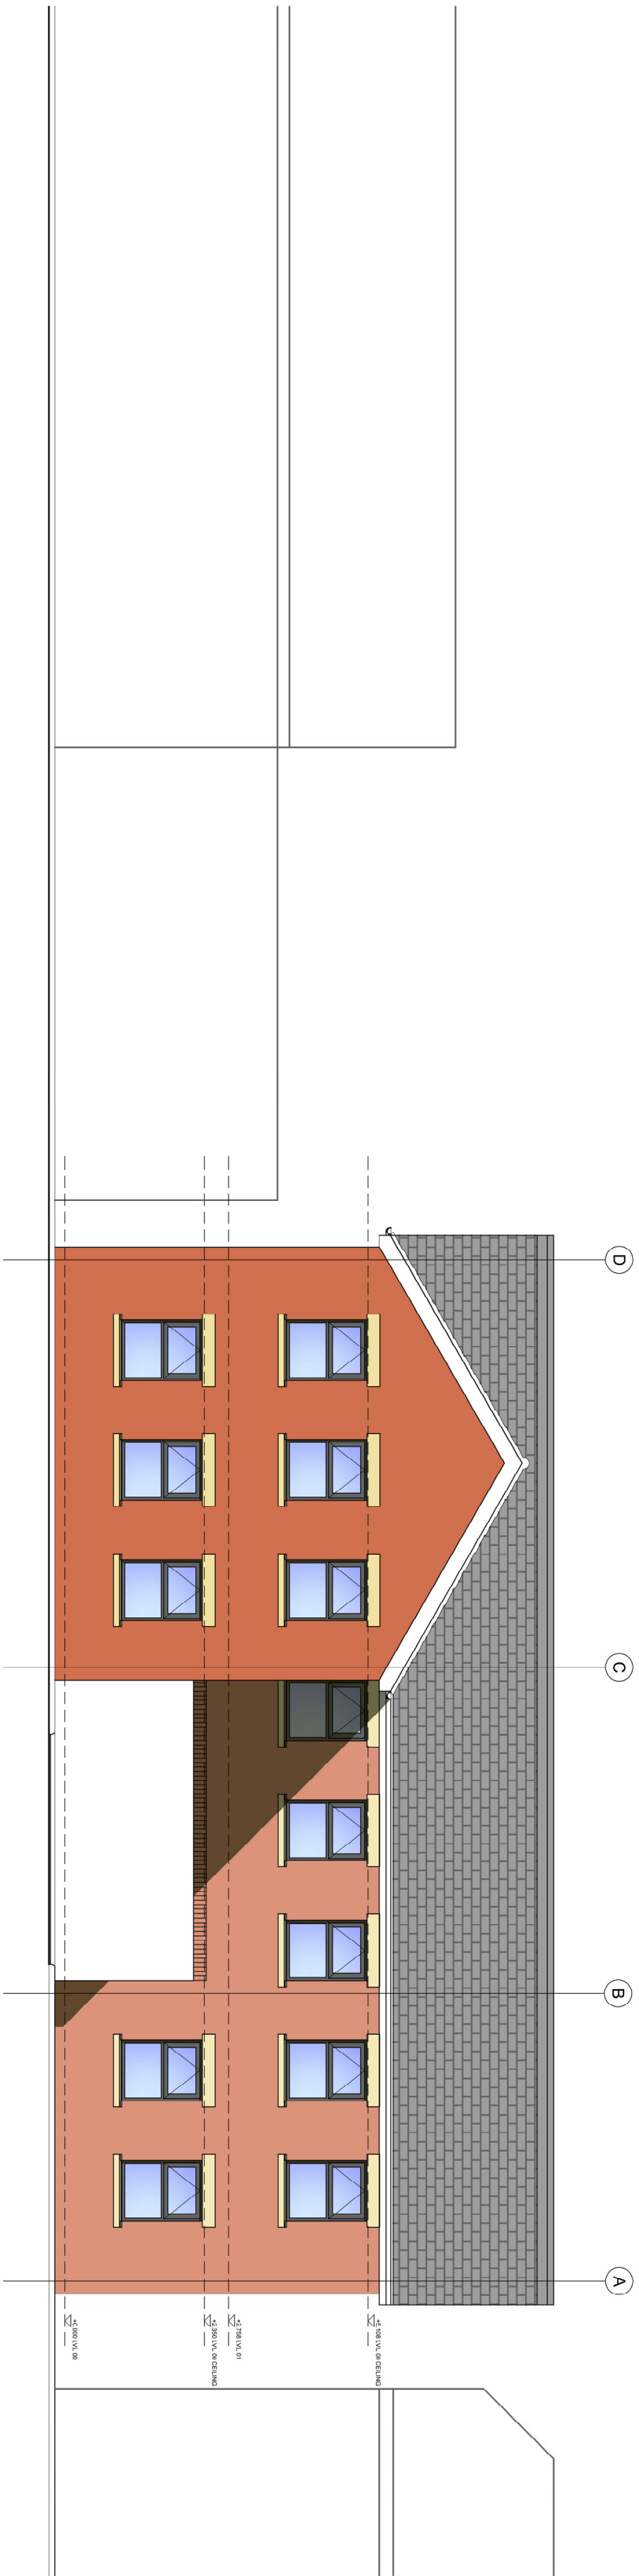


NORTH FACING (BRASSEY STREET) ELEVATION 1:100

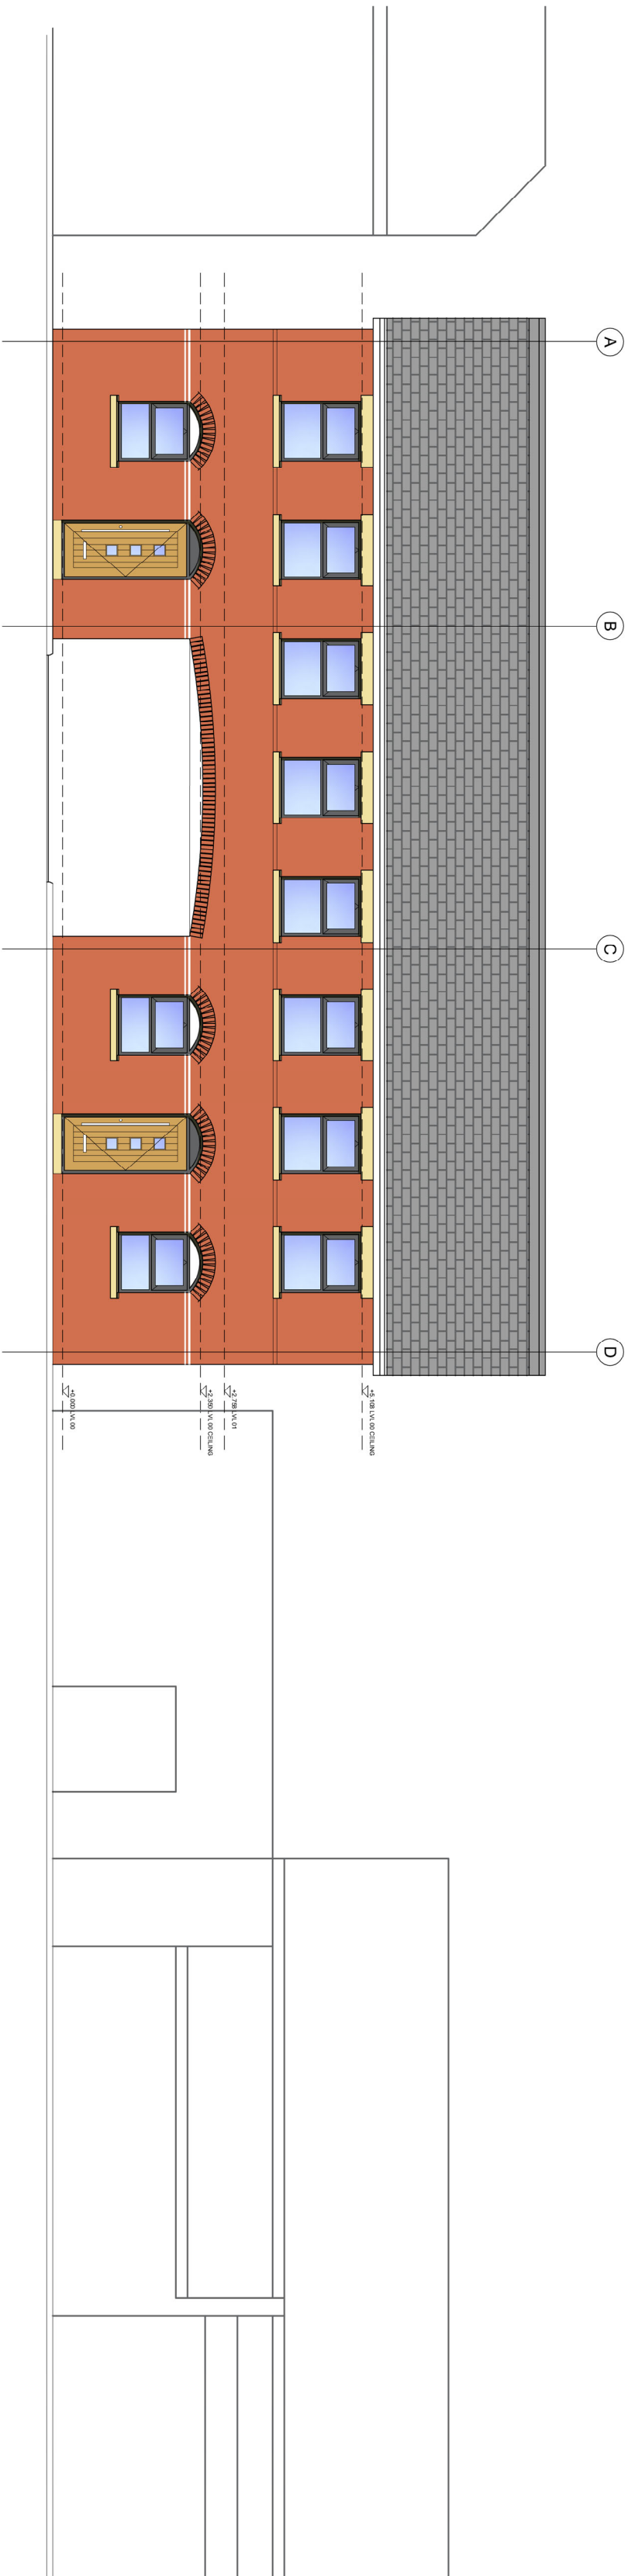

SOUTH FACING (BOARSHAW ROAD) ELEVATION 1:100

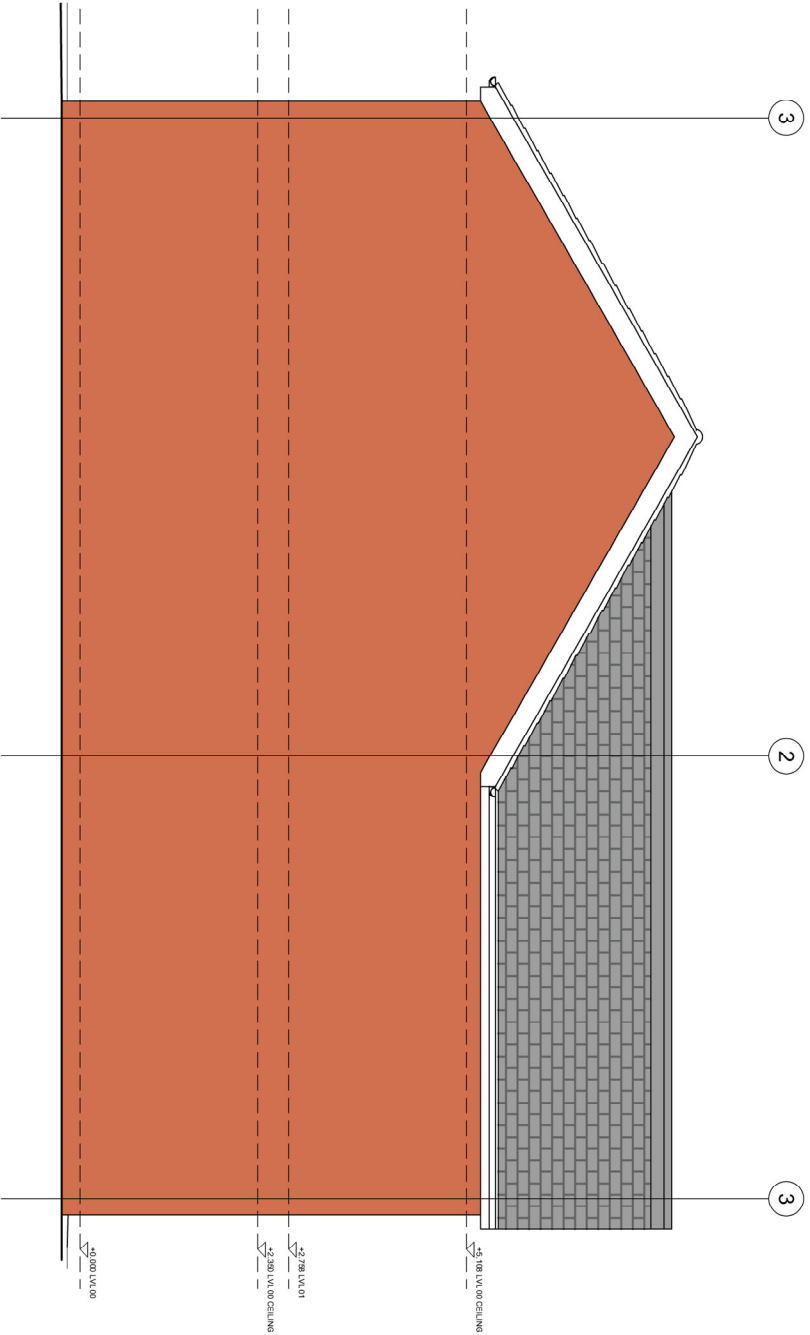

EAST FACING ELEVATION 1:100

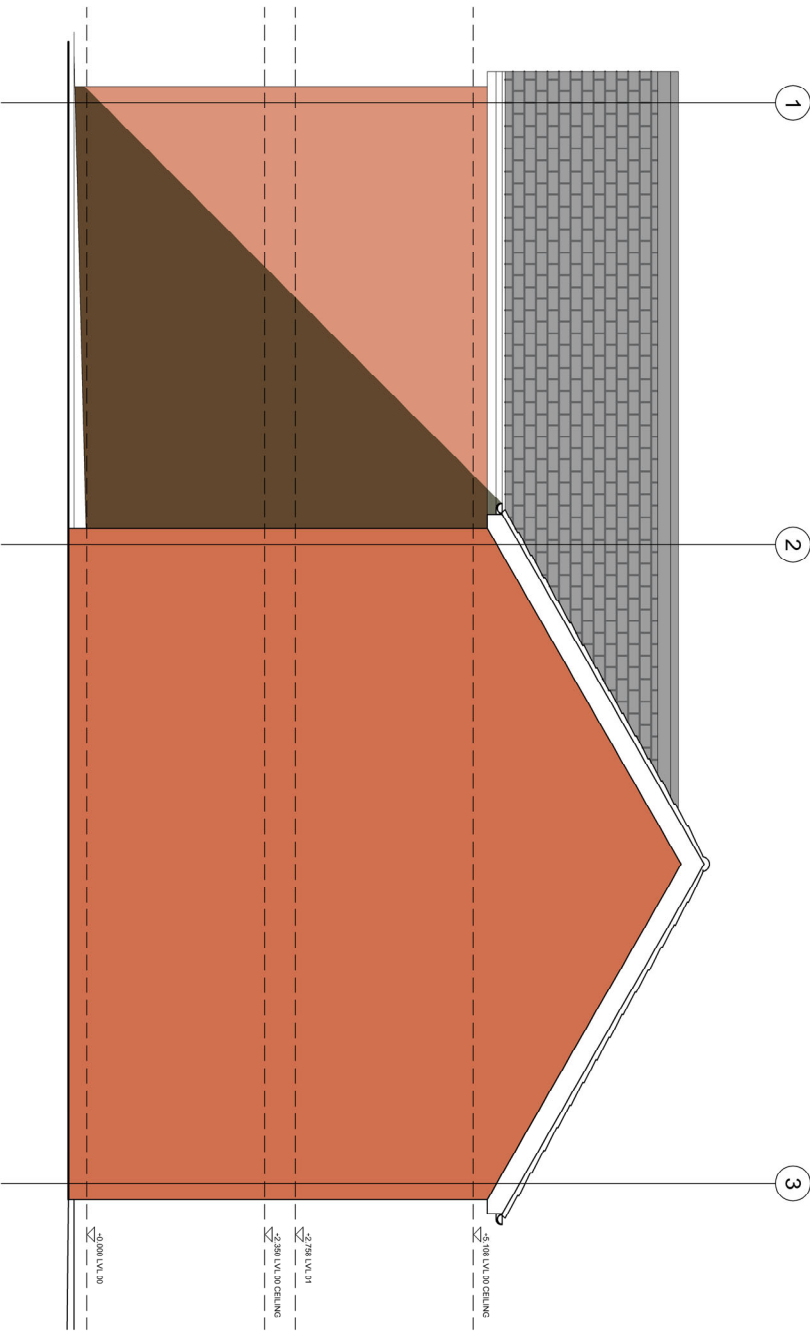

WEST FACING ELEVATION 1:100

REV	DESCRIPTION	DATE

PROJECT:
BOARSHAW ROAD, MIDDLETON

CLIENT:
RECEDHAM DEVELOPMENTS

TITLE:
PROPOSED ELEVATIONS

DRG No: 2024_001_002 STATUS: PLANNING REV: 0

SCALE: AS NOTED @ A2 DRN BY: ISH DATE: 05.04.24