


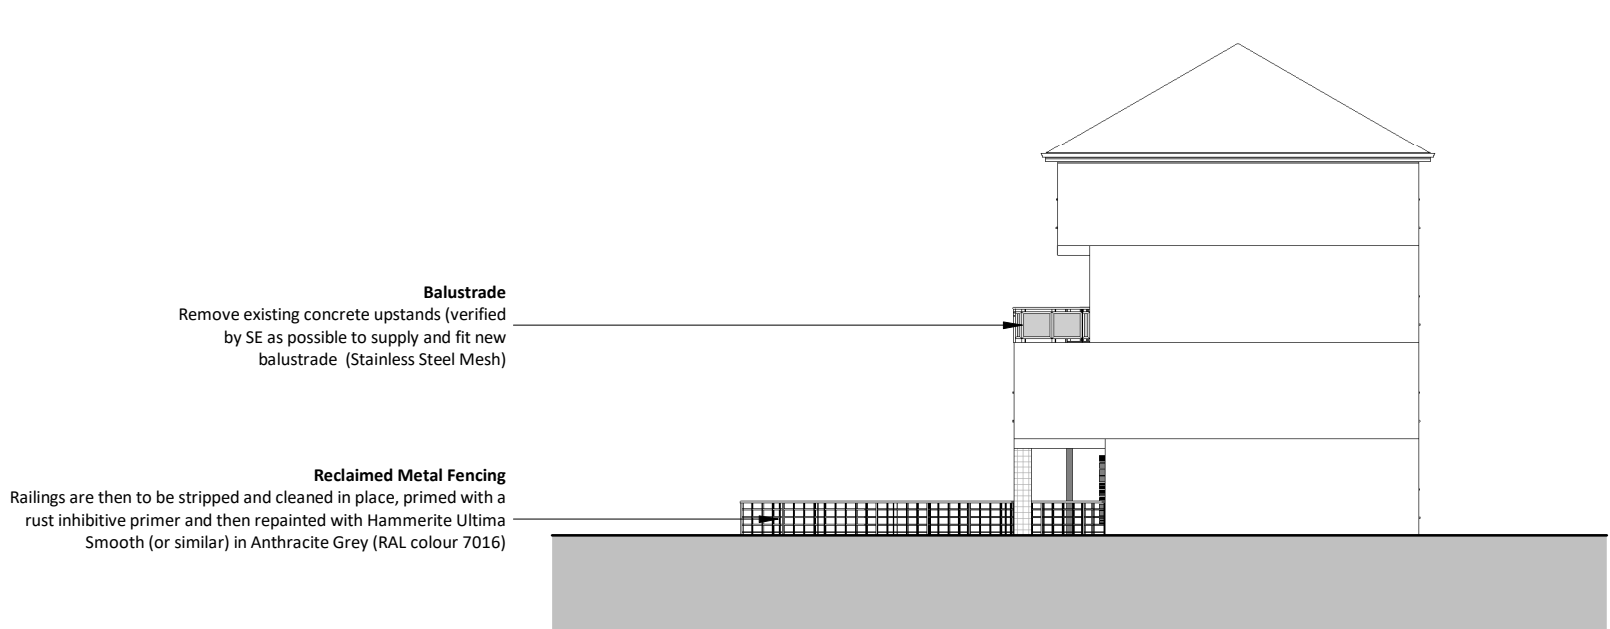


Stavordale - NE Elevation - As Proposed
1 : 200




Stavordale - NW Elevation - As Proposed
1 : 200




Stavordale - SW Elevation - As Proposed
1 : 200

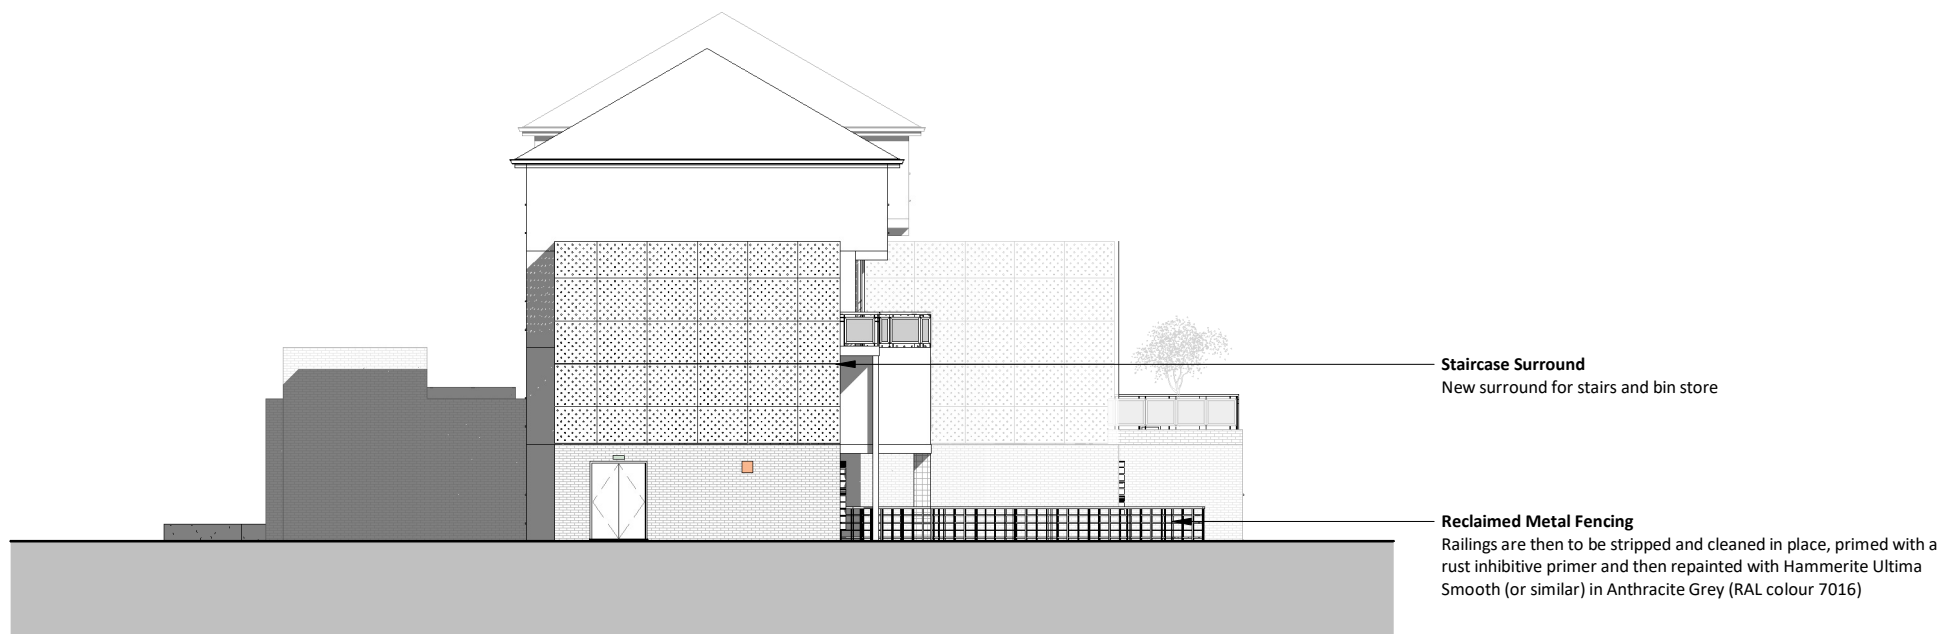

Stavordale - SE Elevation - As Proposed
1 : 200

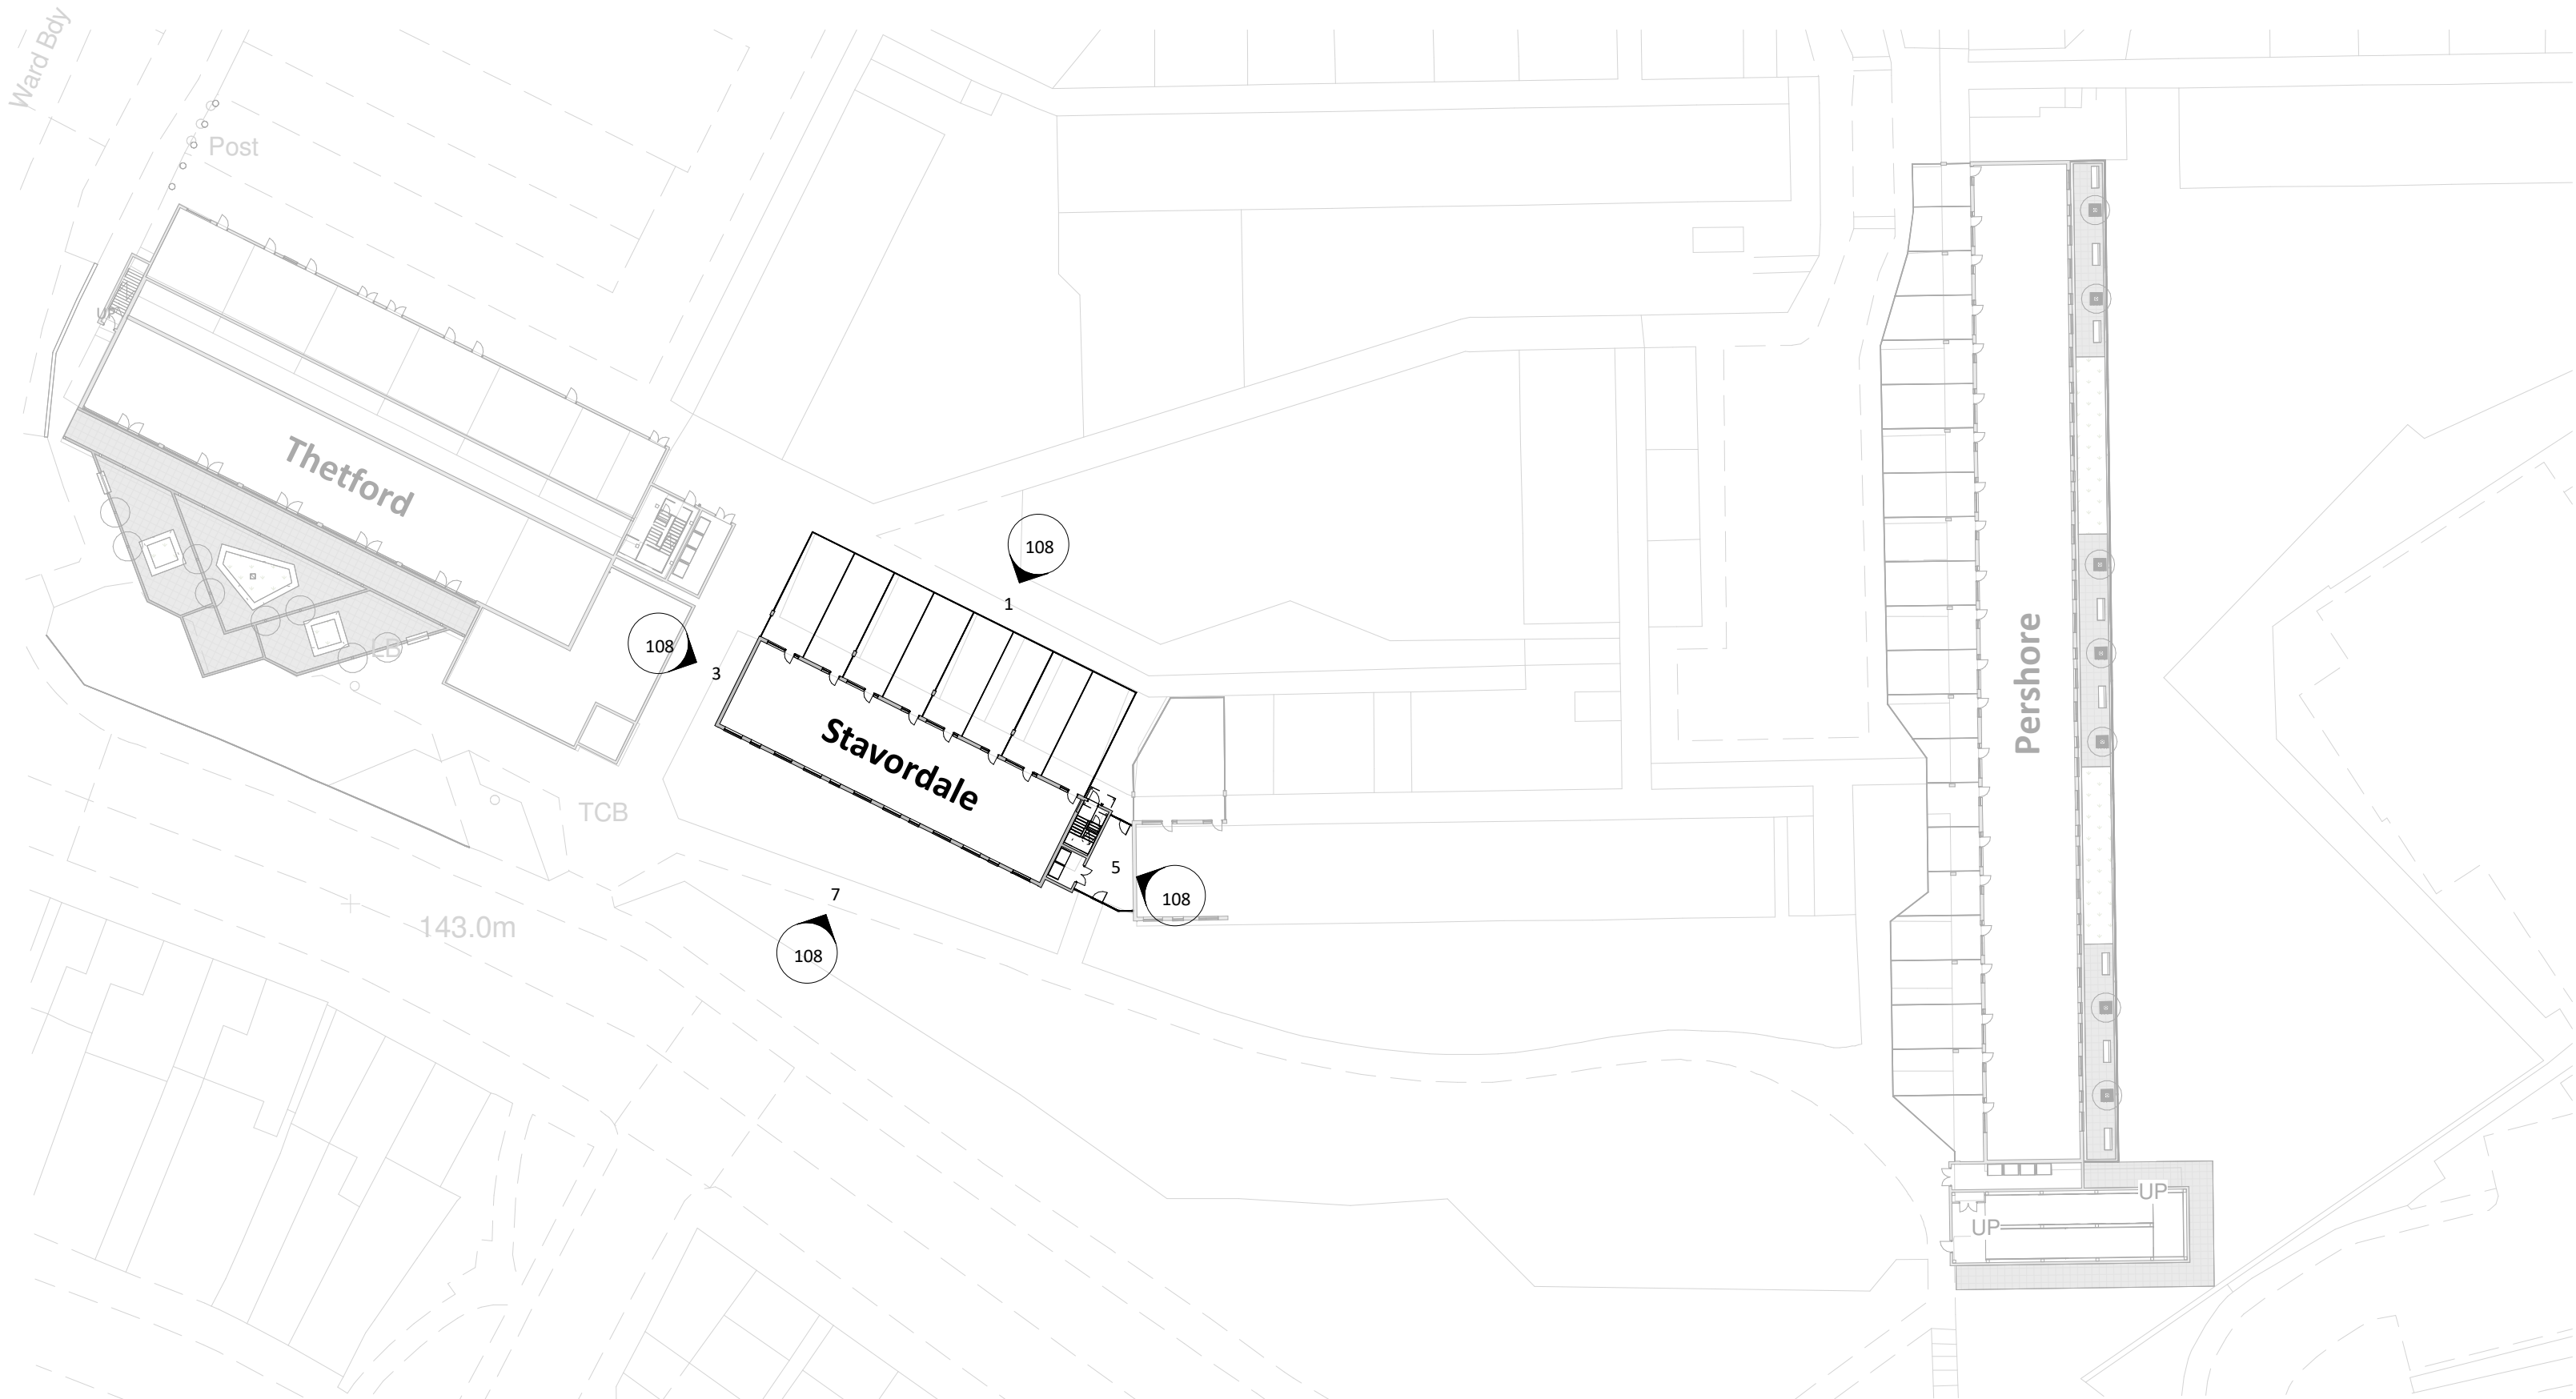

Location Plan - Stavordale
1 : 500

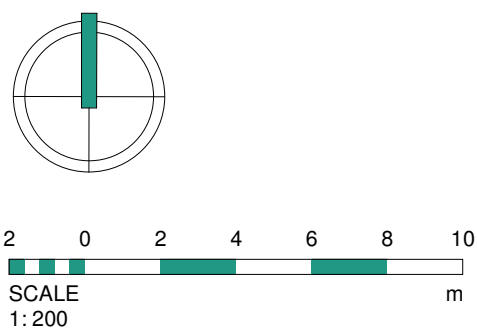

2	08.01.23	AP	Drawing revised to amend the number of panels to the aluminium panel system design.
1	19.10.22	AP	Drawing revised following redesign of the staircase at Stavordale block.
Rev	Date	Int	Description



CLIENT:

Rochdale Borough Housing

PROJECT:

LOWER FALINGE

DESCRIPTION:

Elevations as Proposed - Stavordale Ph4

PURPOSE OF ISSUE:

Planning

DRAWN BY:	CHECKED	DATE:	SCALE @ A1:
AP	VS	30/06/23	As indicated

JOB NO:	STATUS CODE:	DRAWING NO:	REV
3749	S2	108	2

FILE IDENTIFIER:
LF-BTP-00-E-DR-A-3749_108.2