


DO NOT SCALE FROM THIS DRAWING. USE GIVEN DIMENSIONS ONLY. ALL DIMENSIONS ARE TO BE CHECKED ON SITE BY THE CONTRACTOR.
ANY DIMENSIONAL DISCREPANCIES TO BE REPORTED BACK TO HEALEY CONSULTING PRIOR TO PROCEEDING WITH CONSTRUCTION

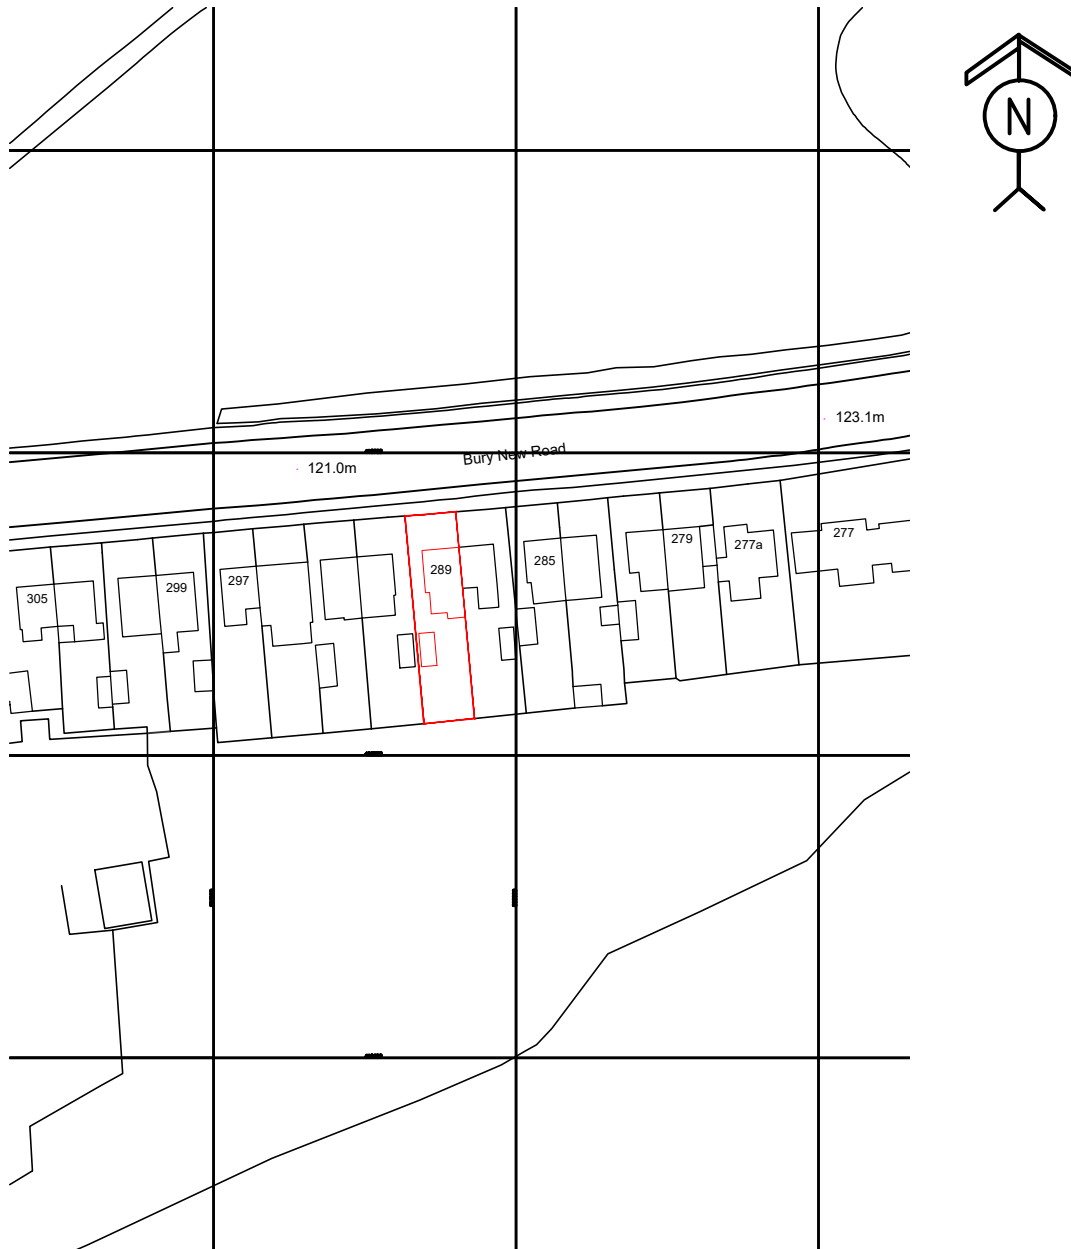


Ordnance Survey, (c) Crown Copyright 2024. All rights reserved. Licence number 100022432

LOCATION PLAN

Scale 1:1250 @ A4

PLANNING APPLICATION

REV	DATE	BY	DETAILS OF REVISION

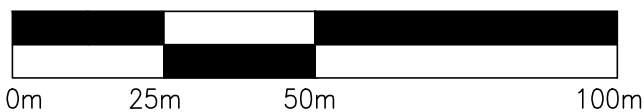

SCALE BAR 1:1250

ARCHITECT / CLIENT DONNA AND DOMINIQUE HAYES-BLAIR						HEALEY CONSULTING Brunel House 63 Dale Street Millnrow Rochdale OL16 3NJ Tel: 01706 343961 Fax: 01706 343981 email: office@healeyconsulting.co.uk copyright: Healey Consulting	
PROJECT 289 BURY NEW ROAD HEYWOOD OL10 3JY			TITLE LOCATION PLAN				
PROJECT NO. HC-24295	DRAWING NO. (60)-05	REVISION -	DRAWN BY CR	DATE 05.08.24	SCALE 1:1250@A4		