


Issue:

© Pegasus Planning Group Limited. © Crown copyright and database rights OS 100042093. Promap Licence number 100020448. EmagSite Licence number 010003673. Terms & Conditions @ pegasusgroup.co.uk

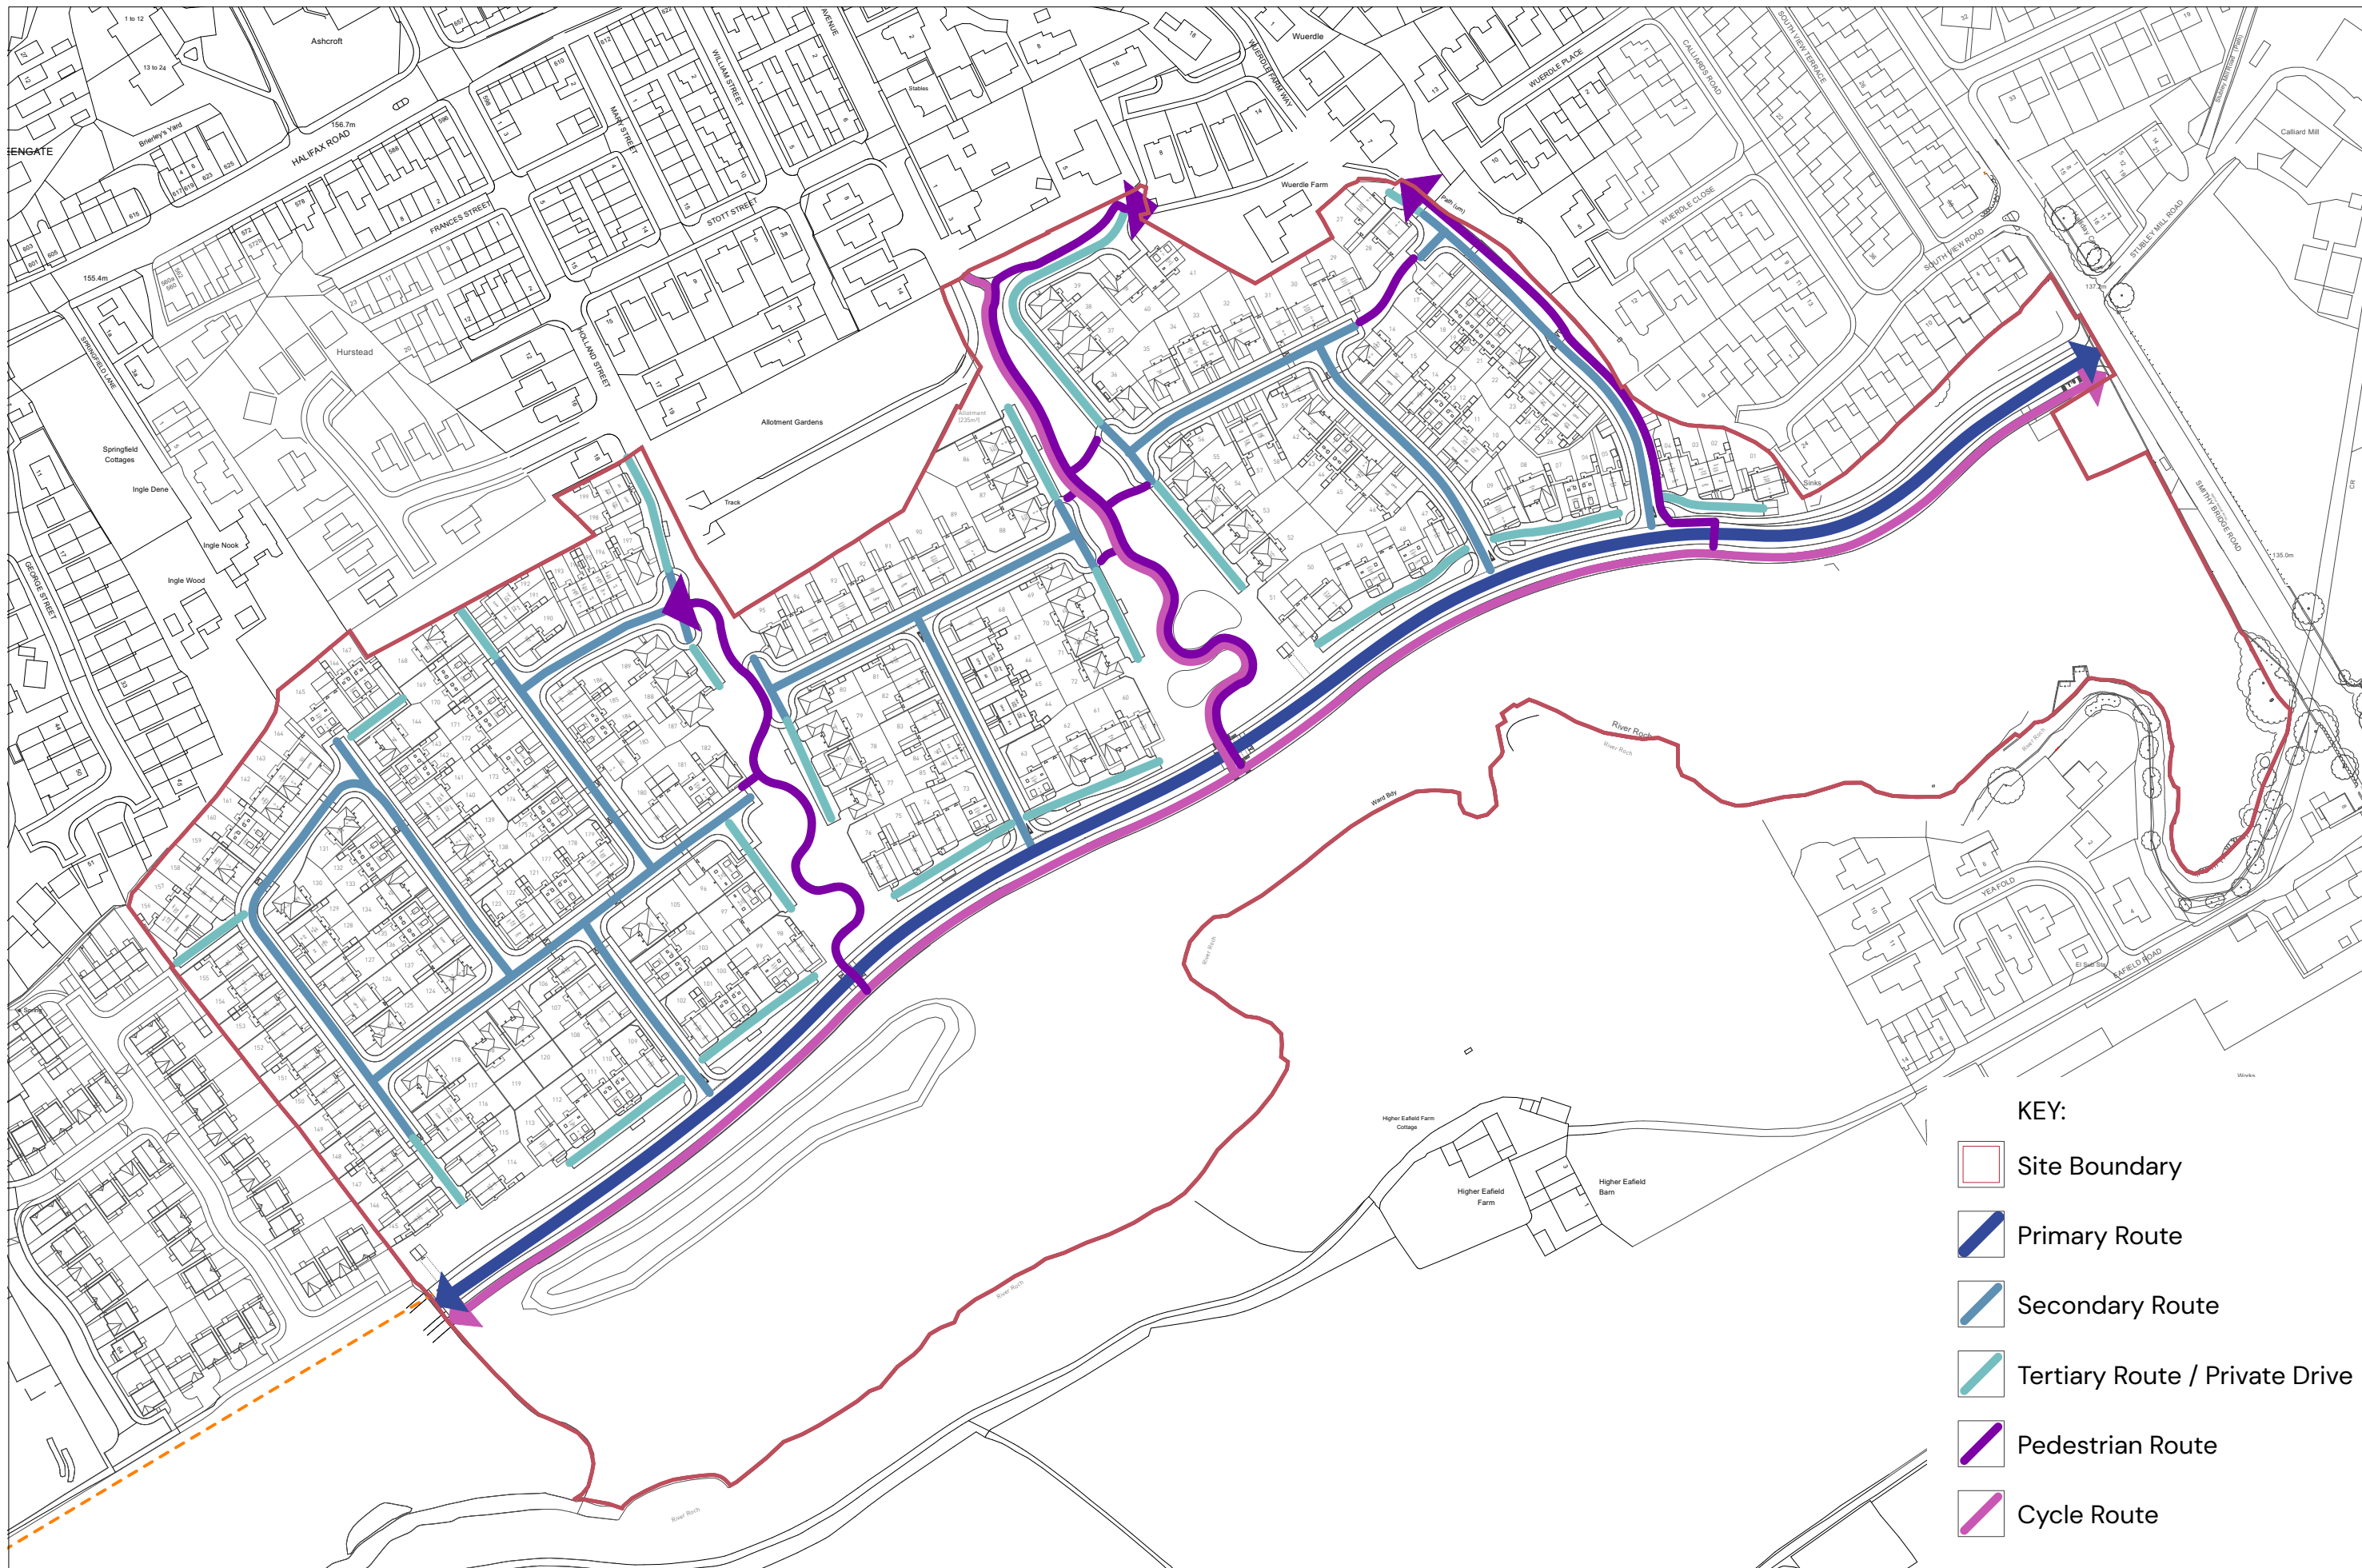

KEY:

- Site Boundary
- Primary Route
- Secondary Route
- Tertiary Route / Private Drive
- Pedestrian Route
- Cycle Route

Smithy Bridge Road, Rochdale – Connectivity Plan

