



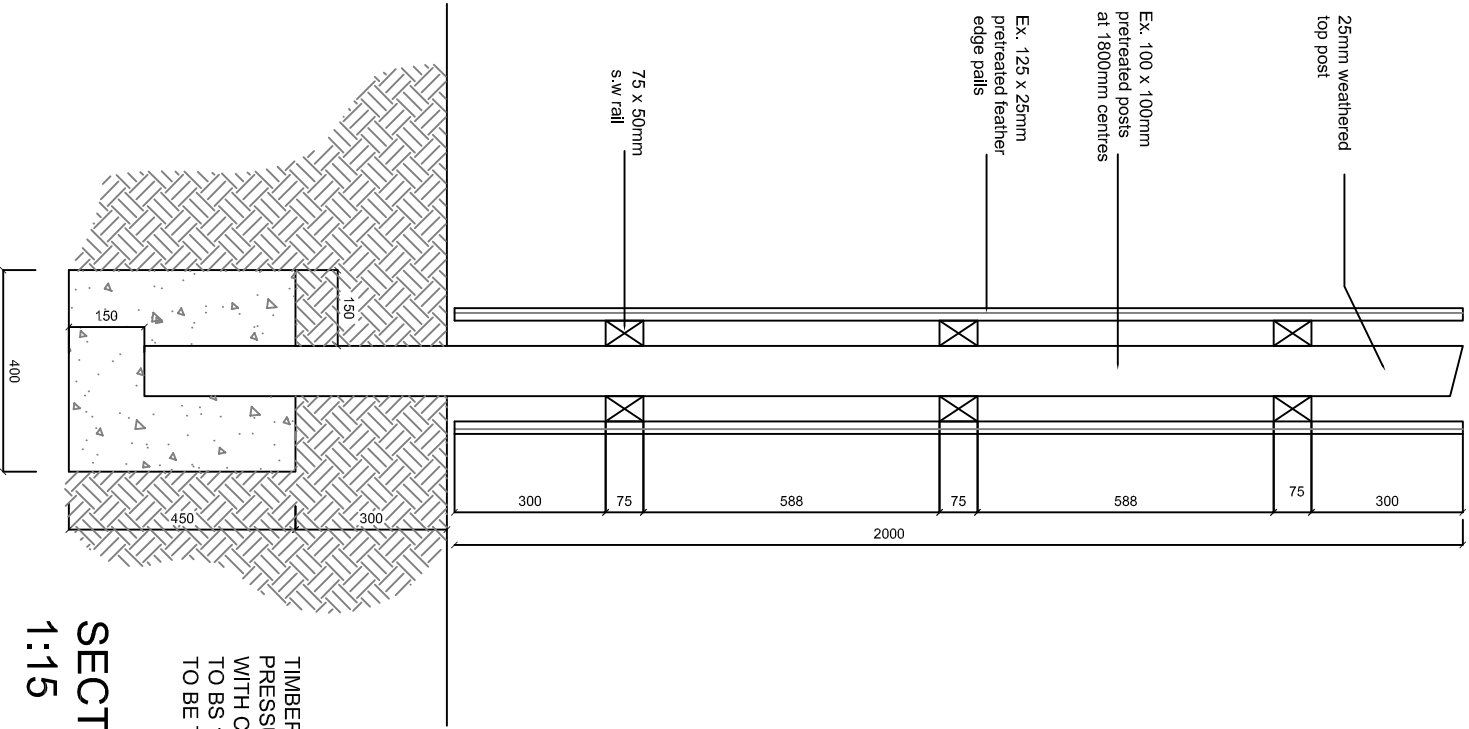

TIMBER FENCE COMPONENTS TO BE
PRESSURE TREATED TO BS 4072
WITH COAL TAR CREOSOTE
TO BS 144:1990 PARTS 1 & 2 COLOUR
TO BE TEAK FINISH OR SIMILAR APPROVED

SECTION A-A
1:15

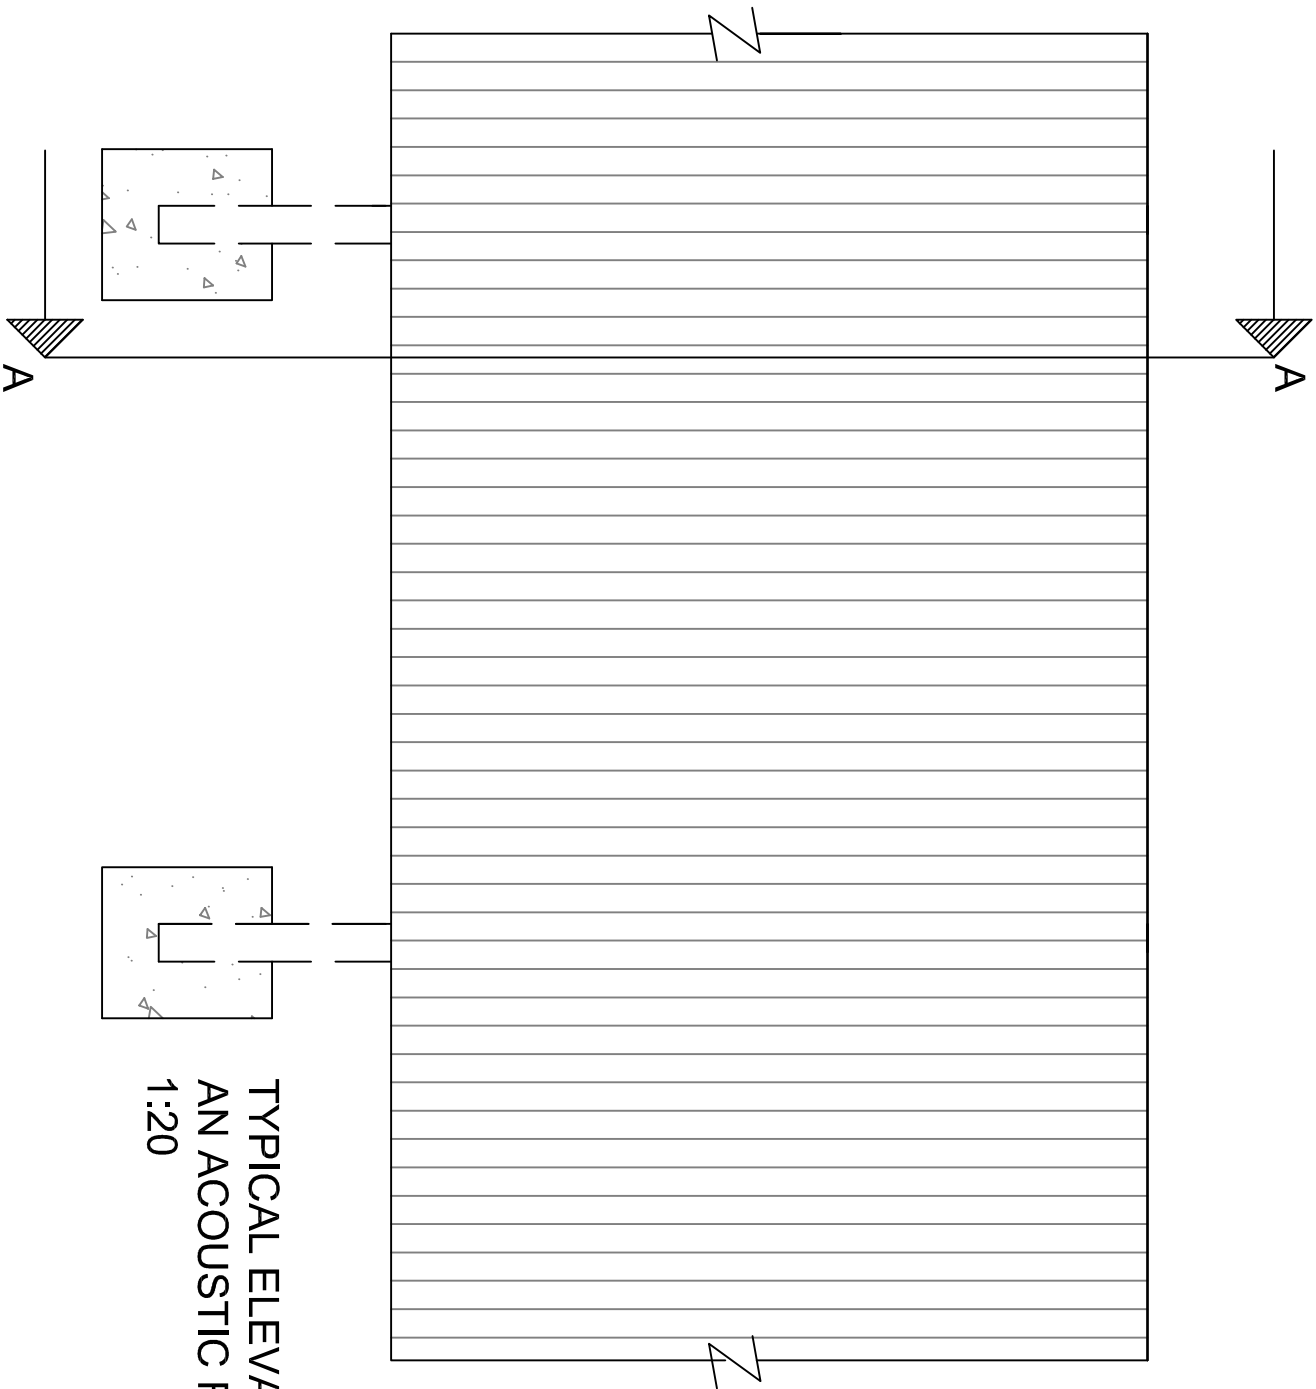

TYPICAL ELEVATION OF
AN ACOUSTIC FENCE
1:20



Drawing:
2m ACOUSTIC FENCE
DETAIL

Scale: 1:10/1:15
Date: 12.12.12

Dwg.No. EXT WKS AF
Rev. *