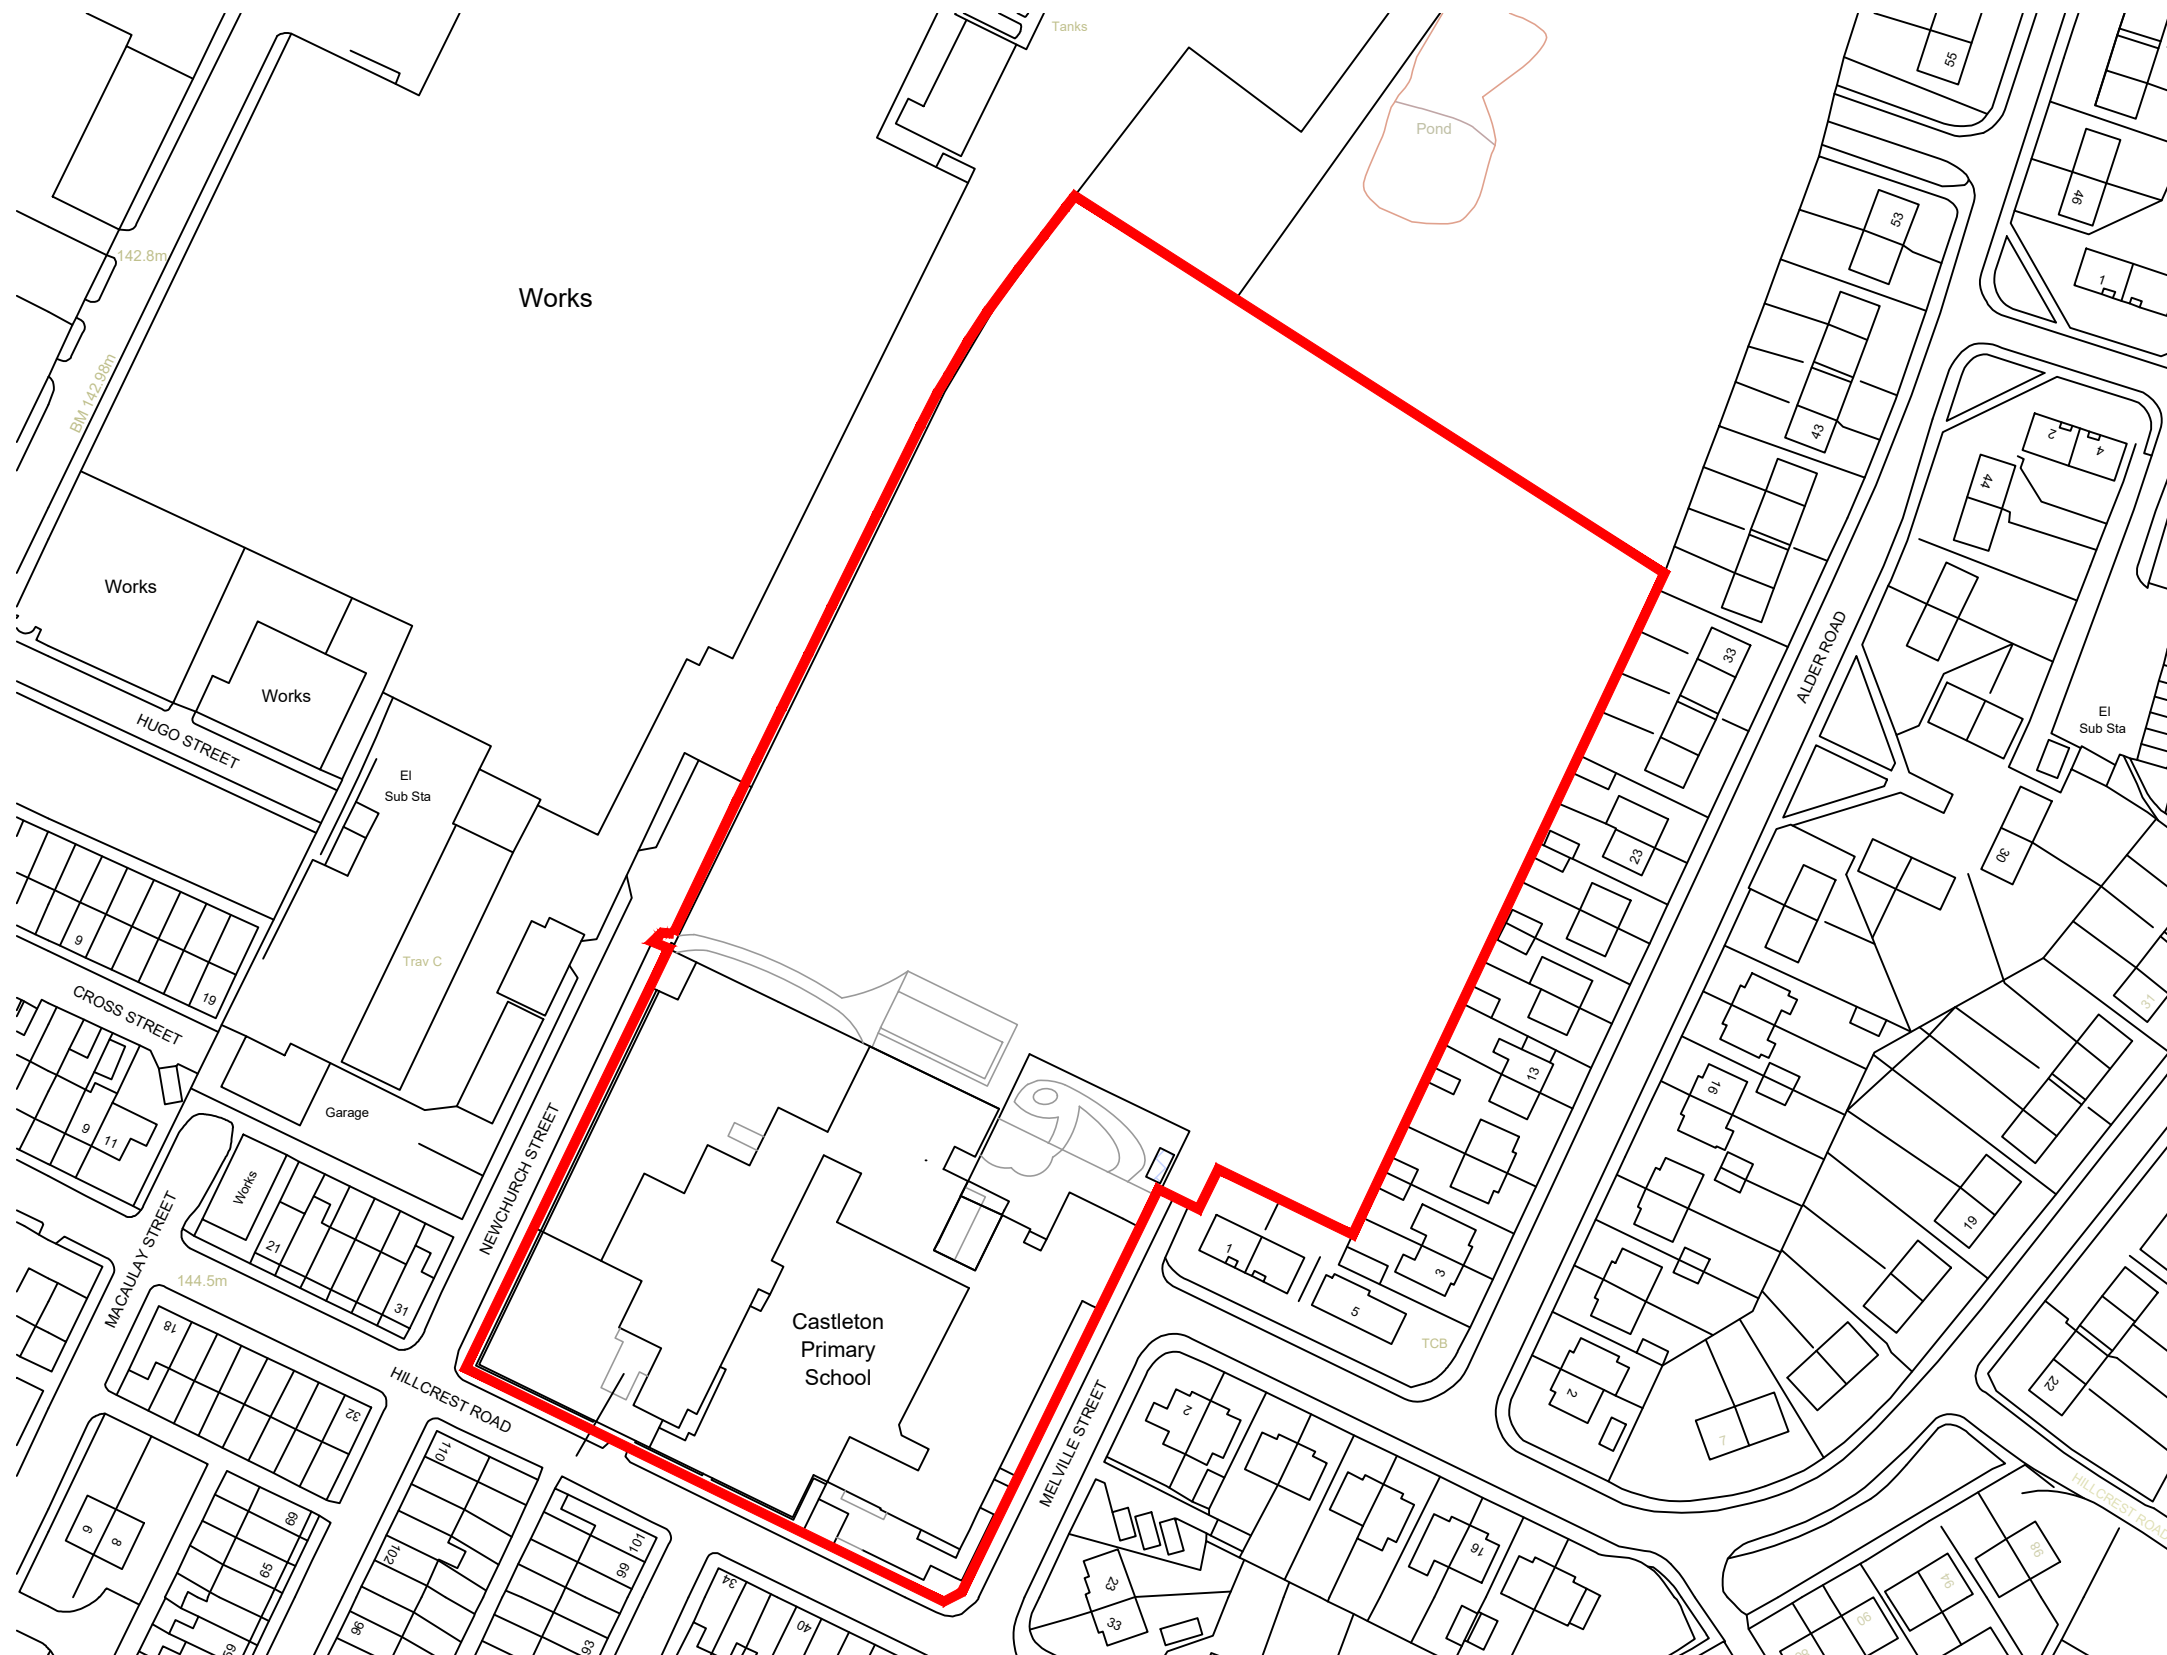


CASTLETON PRIMARY SCHOOL

LOCATION PLAN 1:1250