



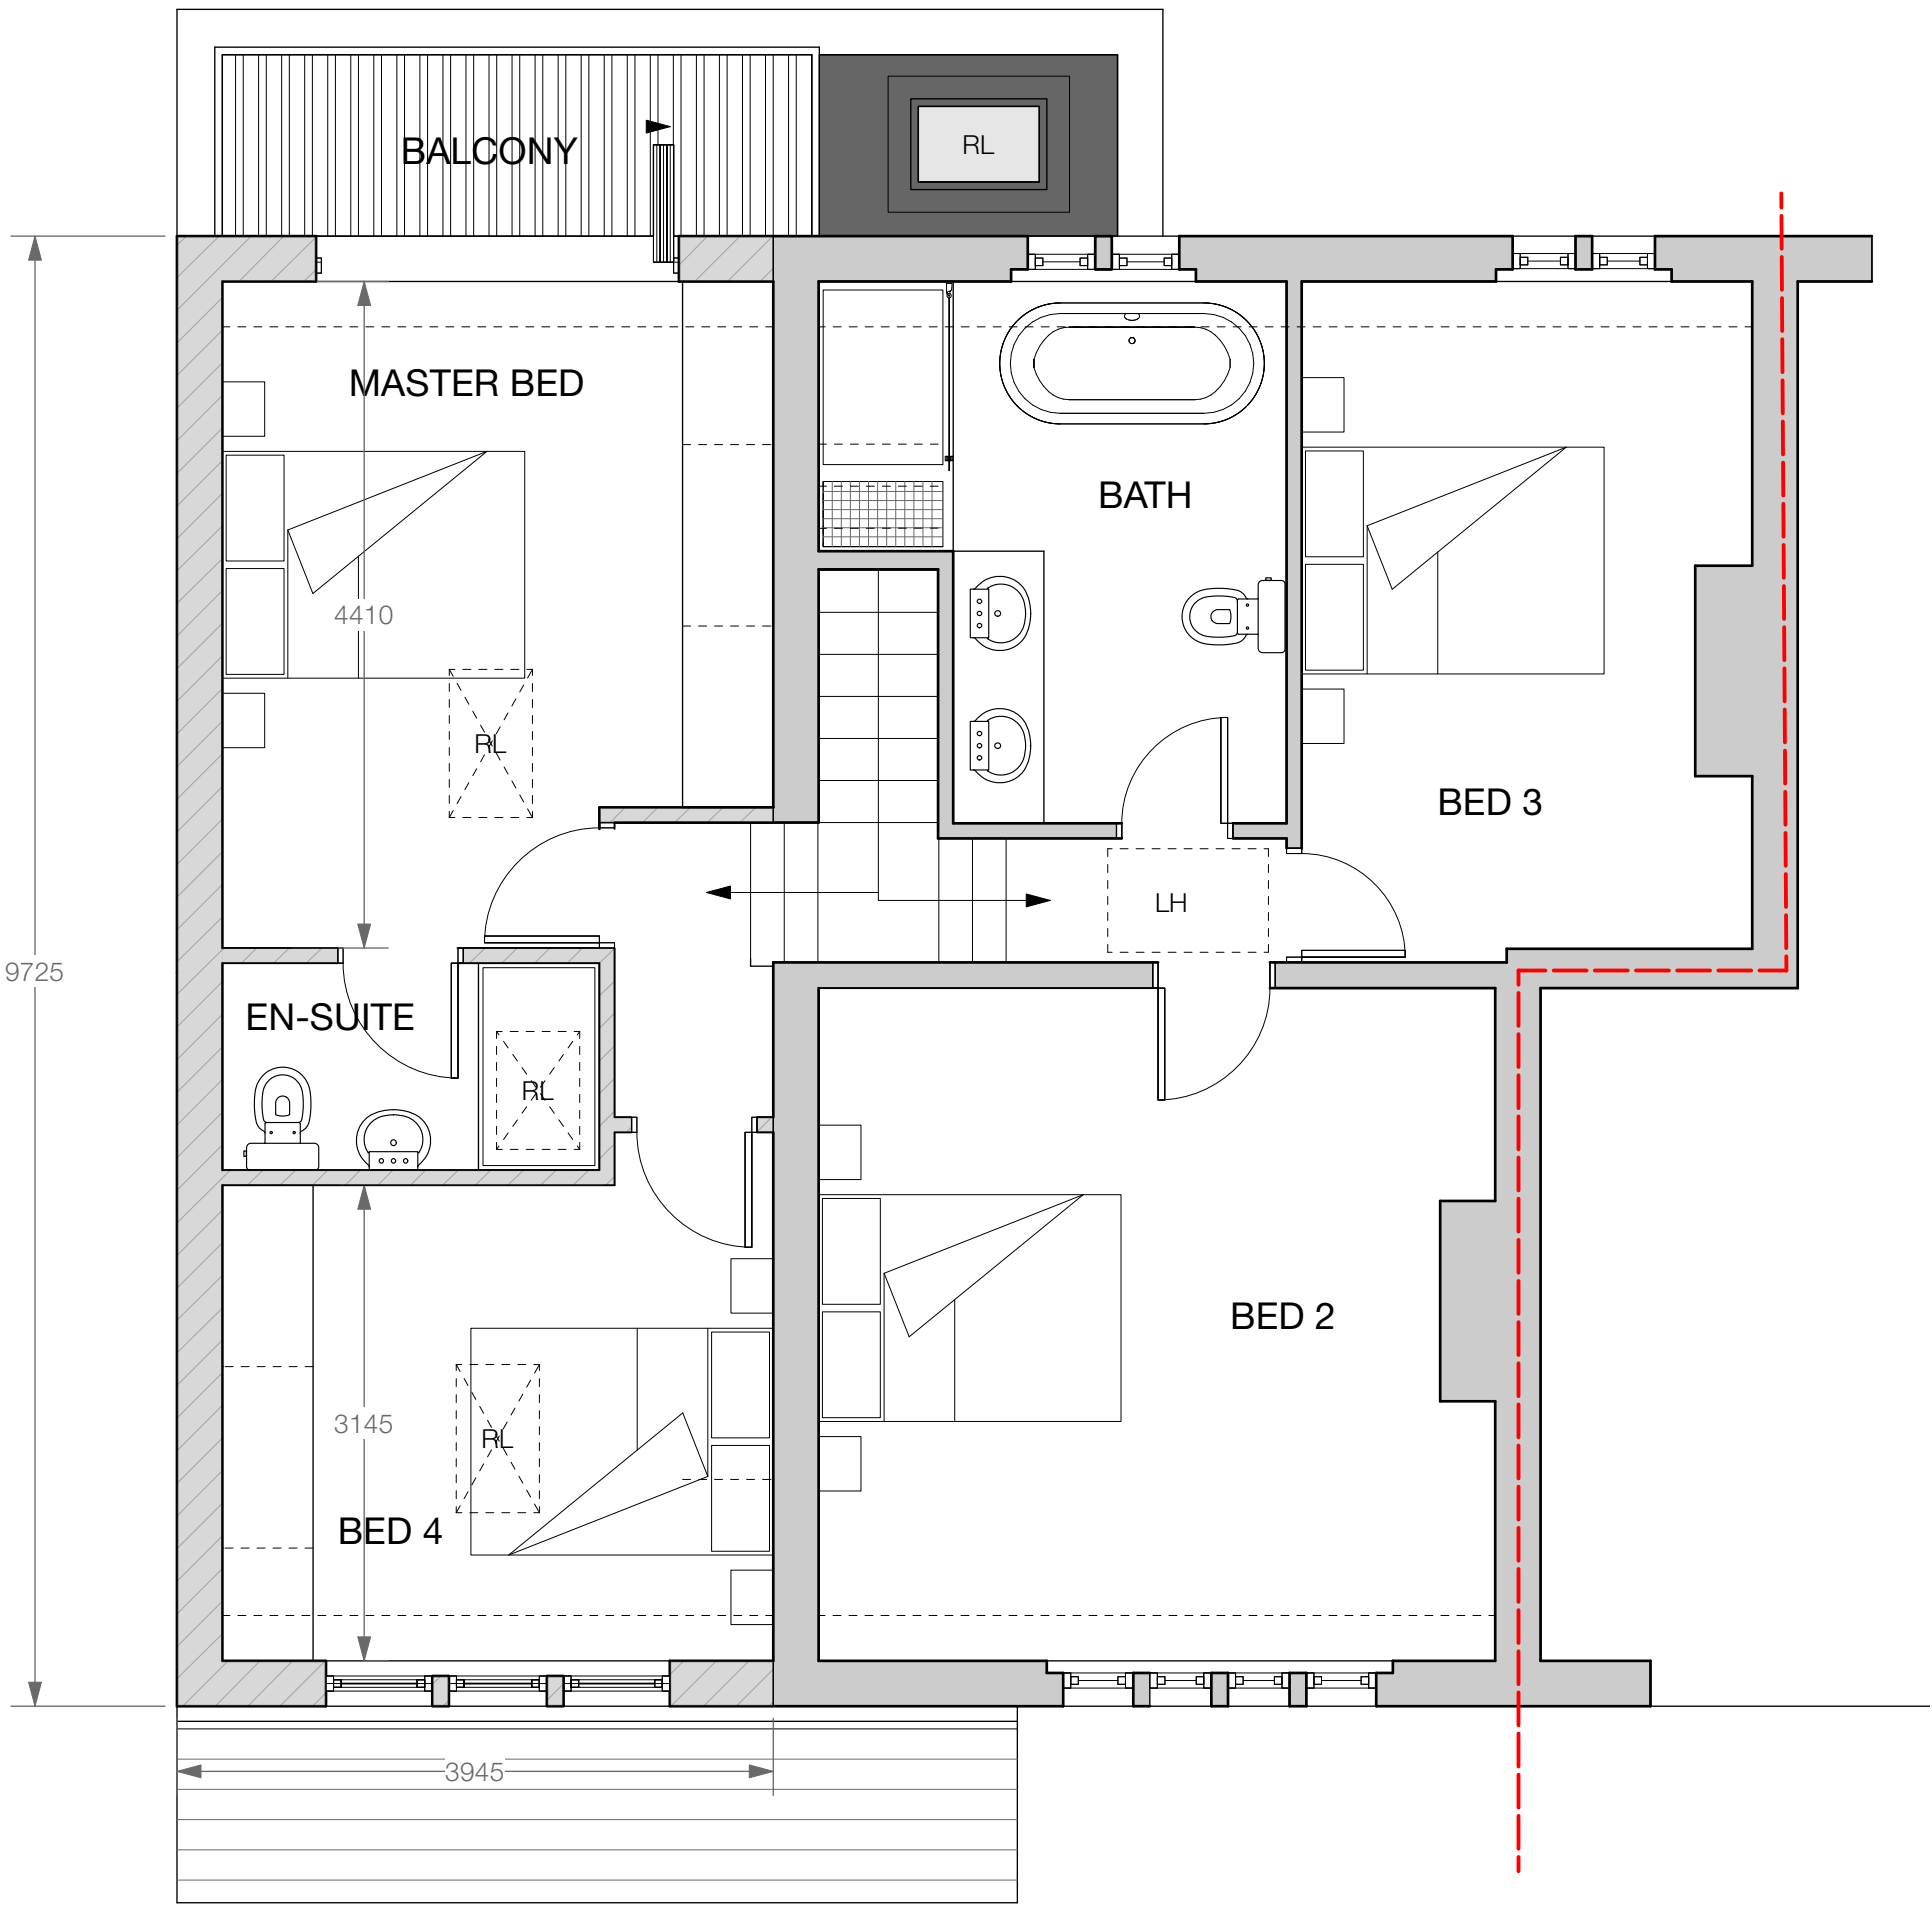


FIRST FLOOR PLAN




FRONT ELEVATION

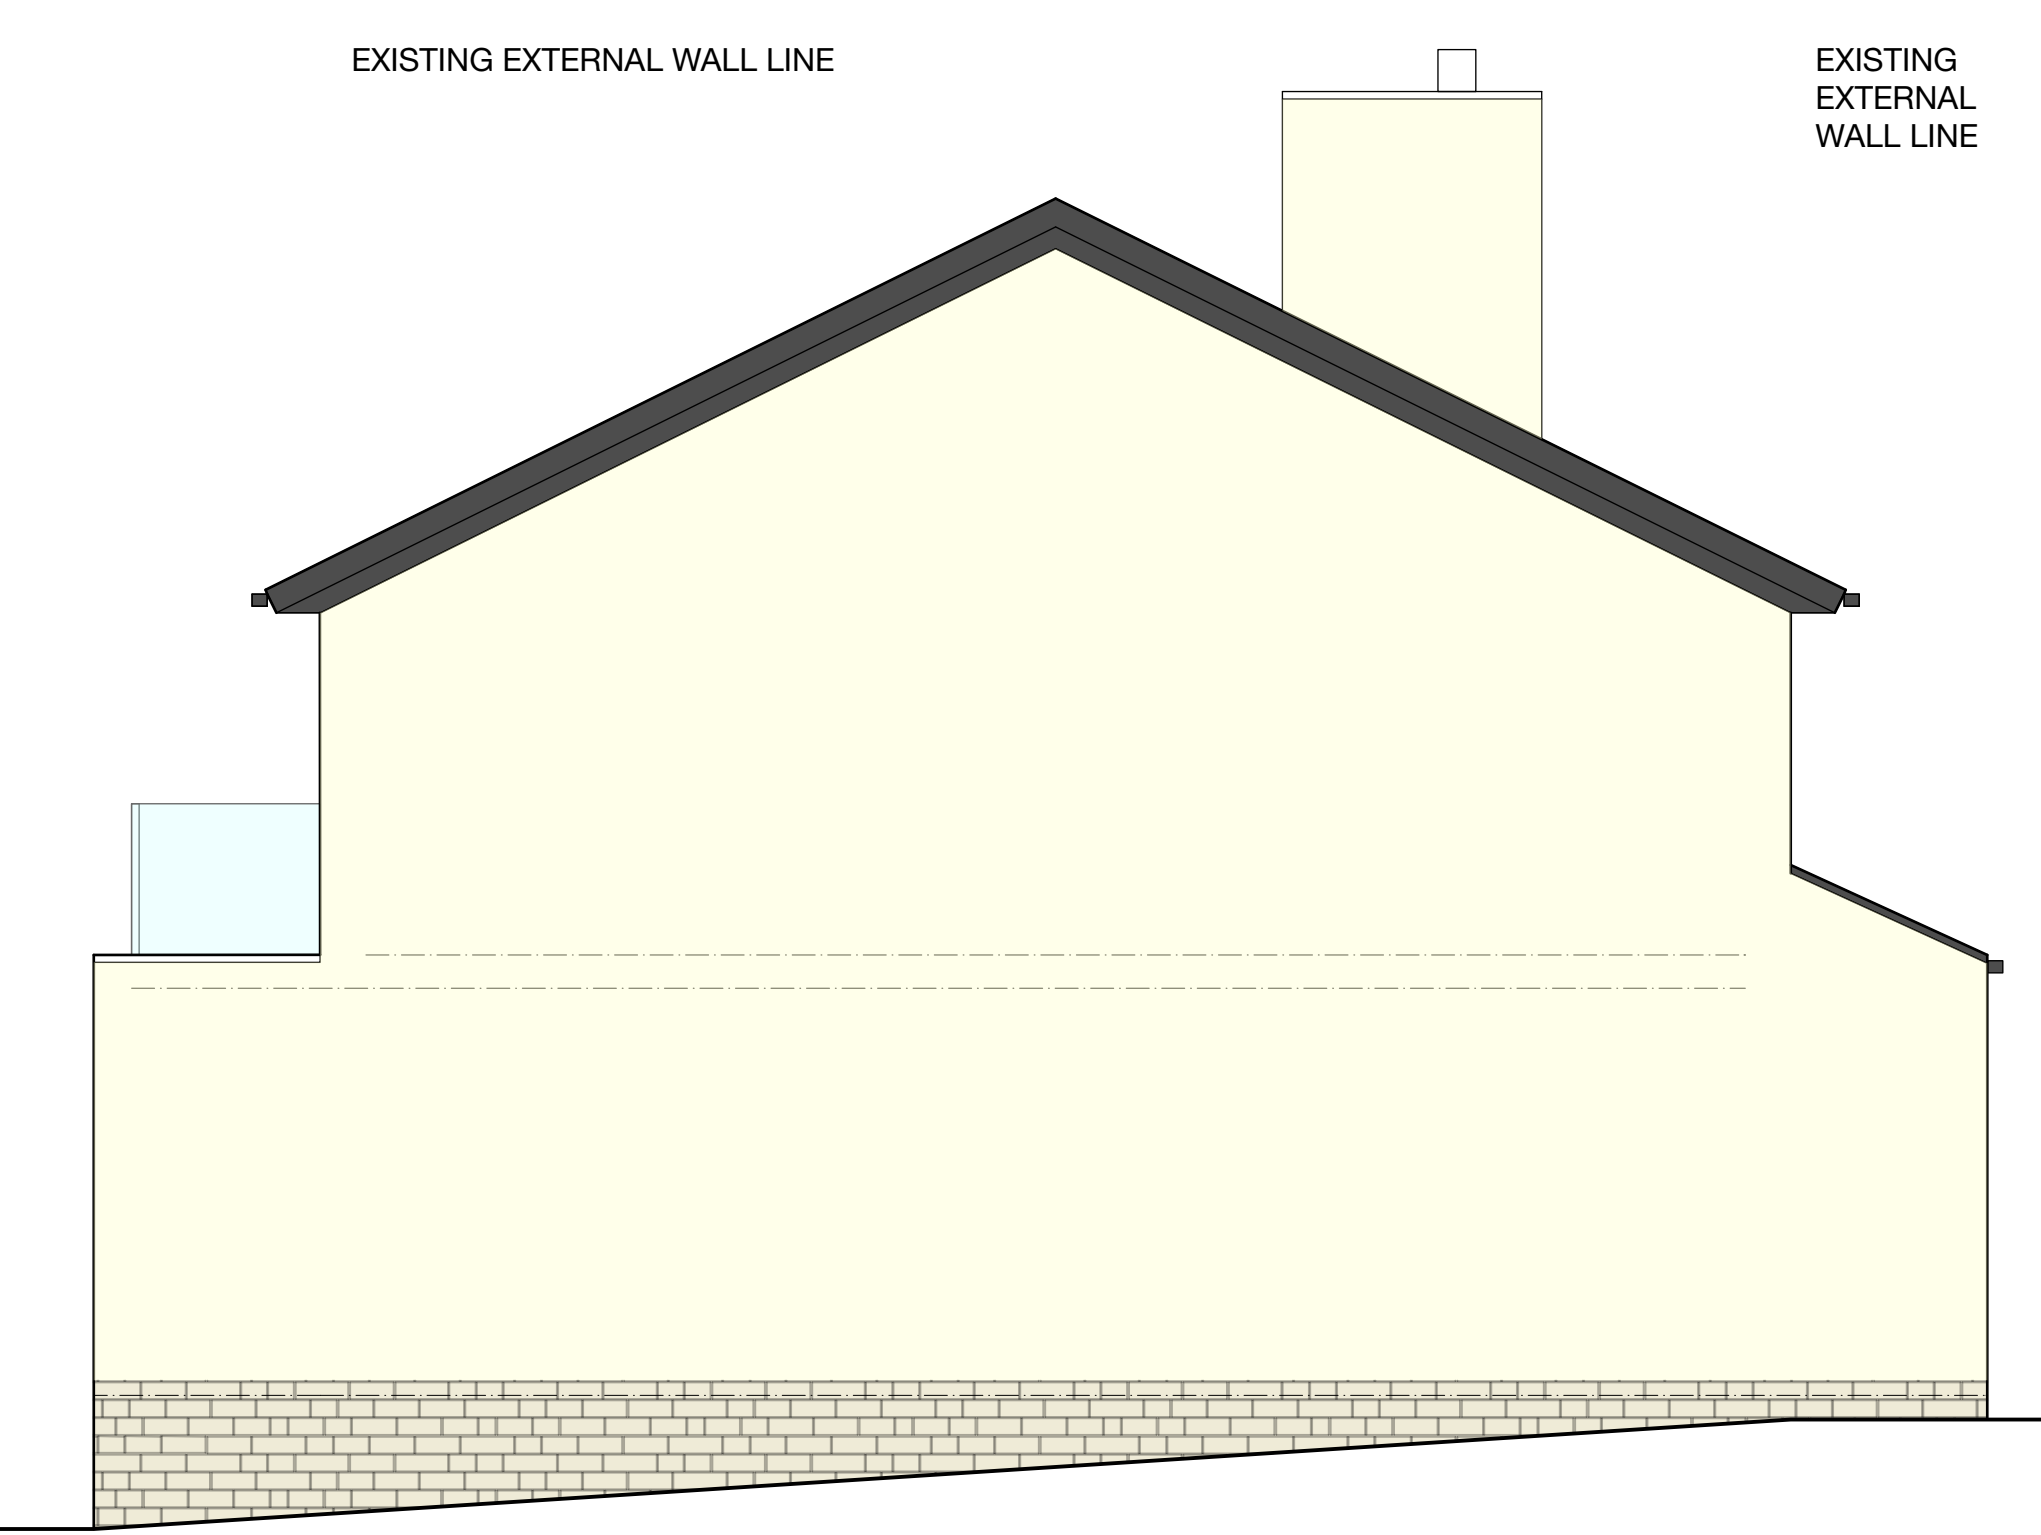

SIDE ELEVATION

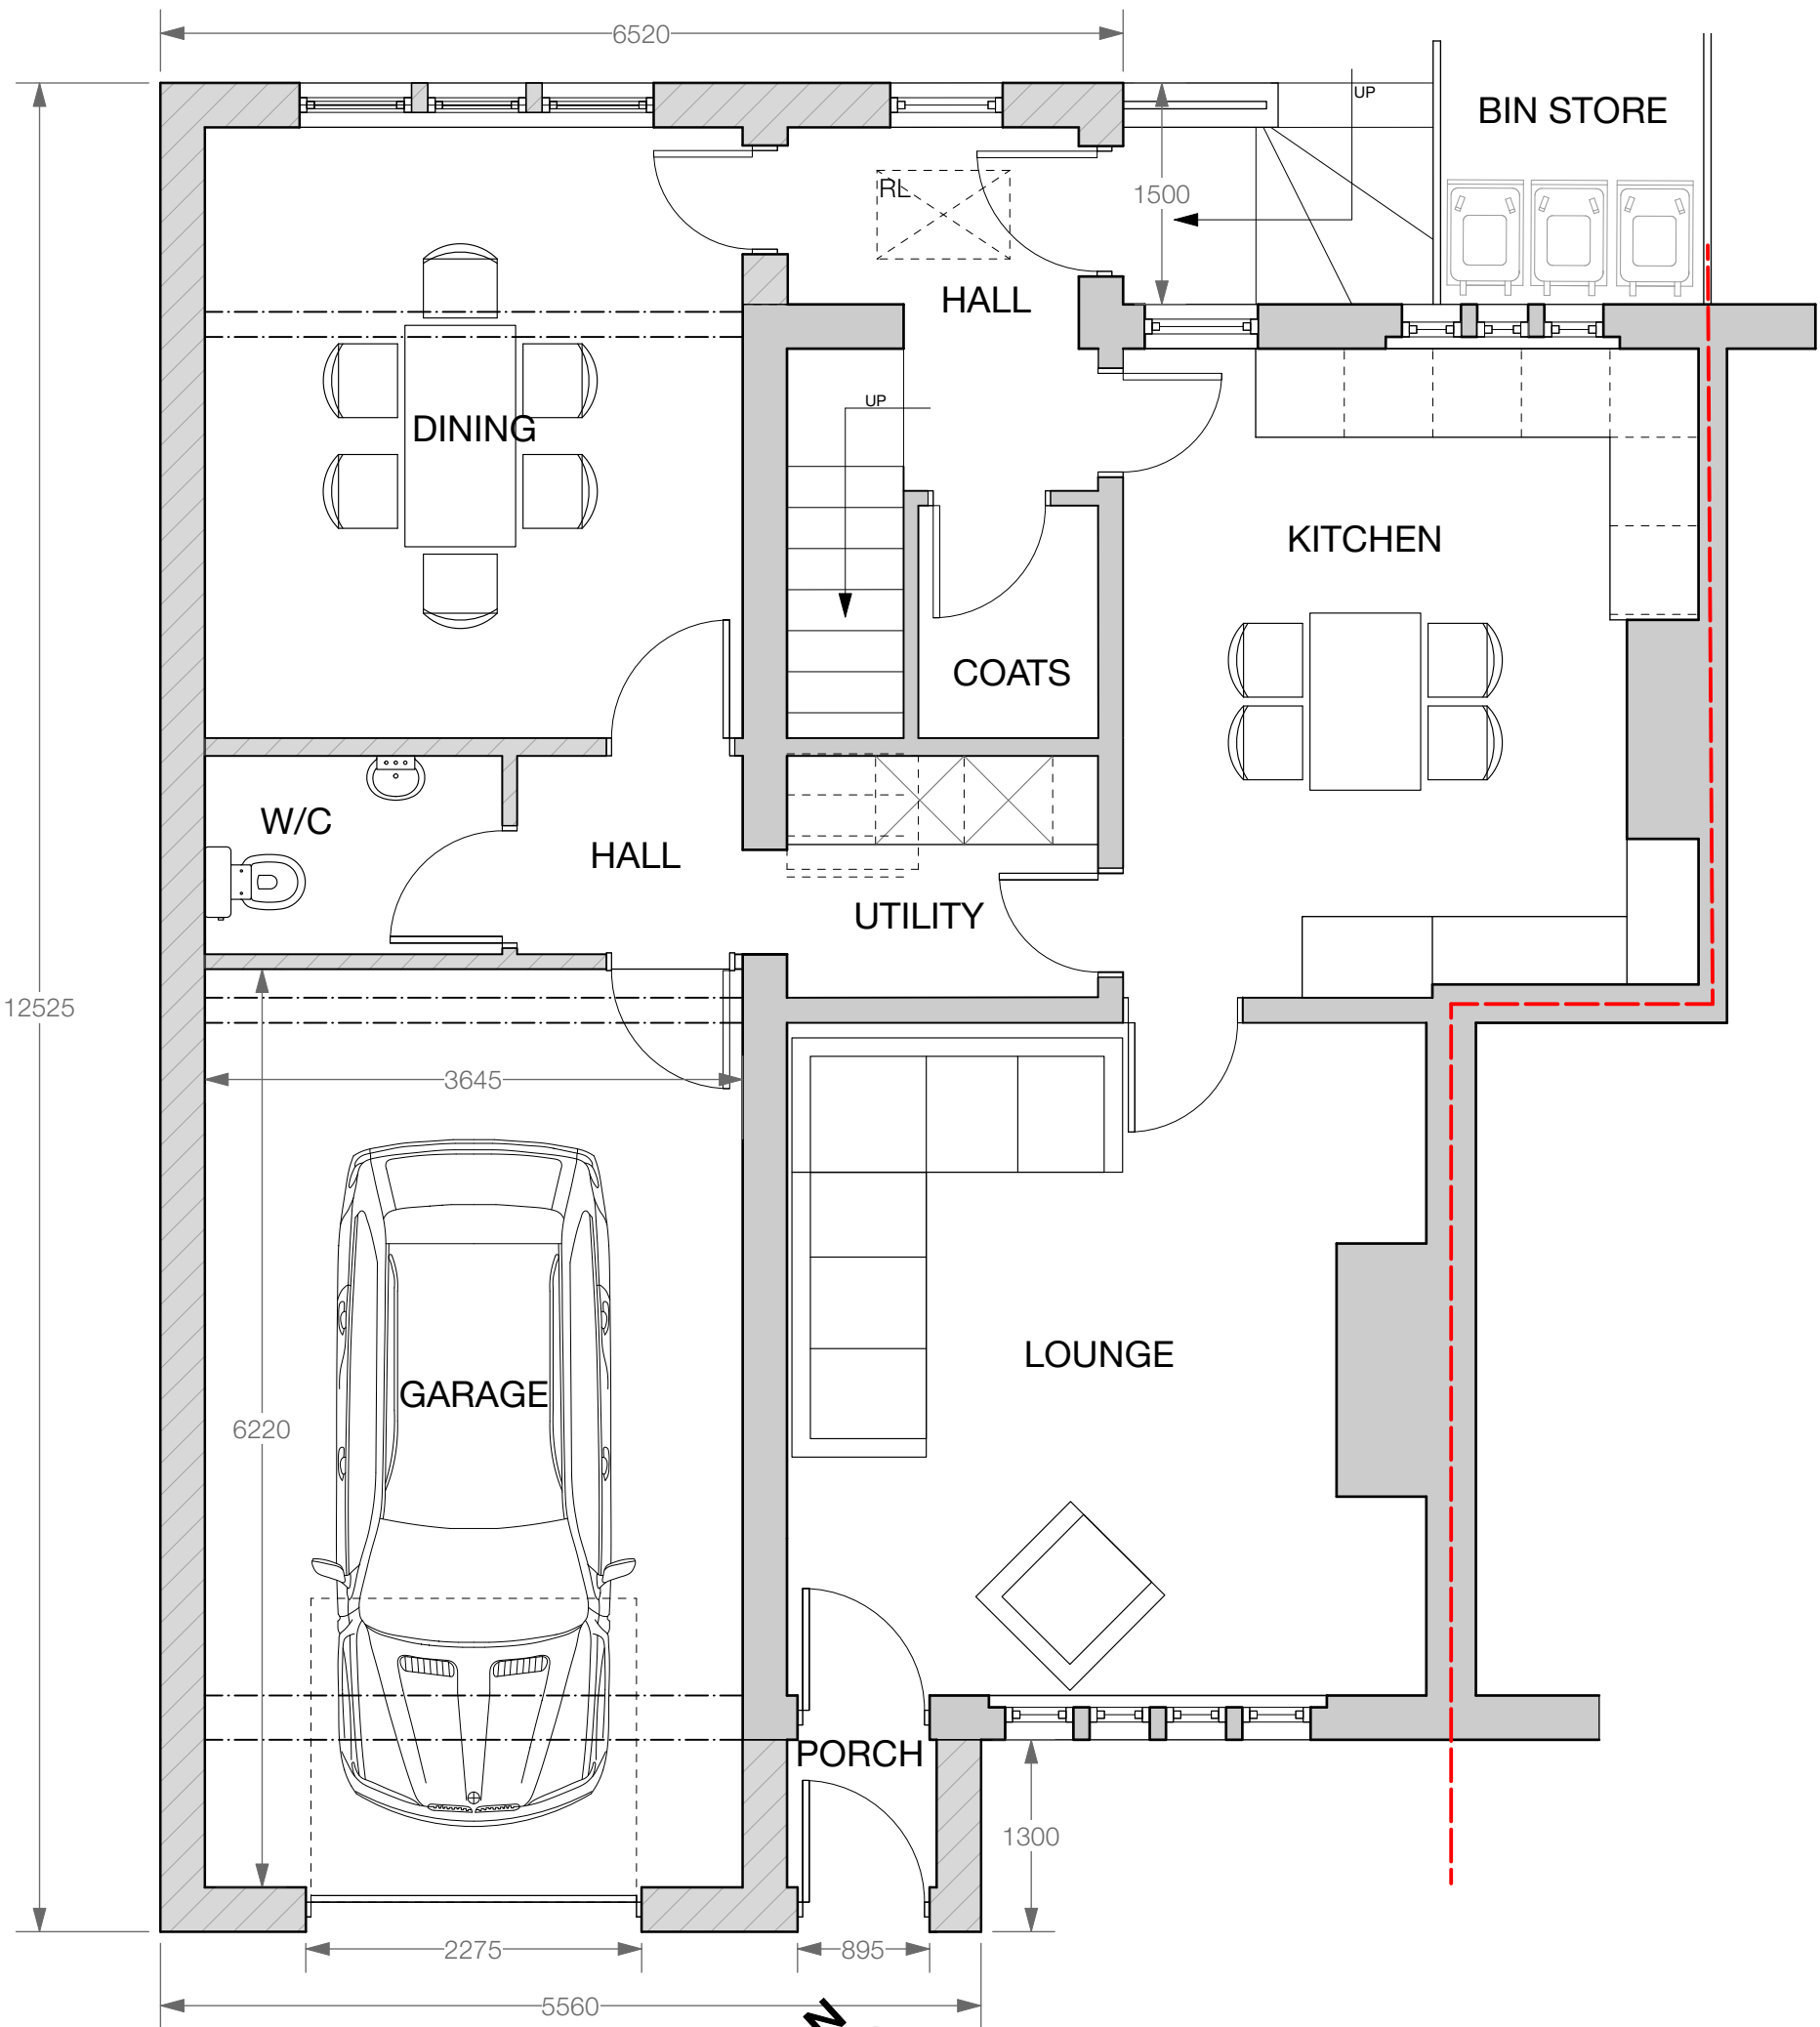

GROUND FLOOR PLAN

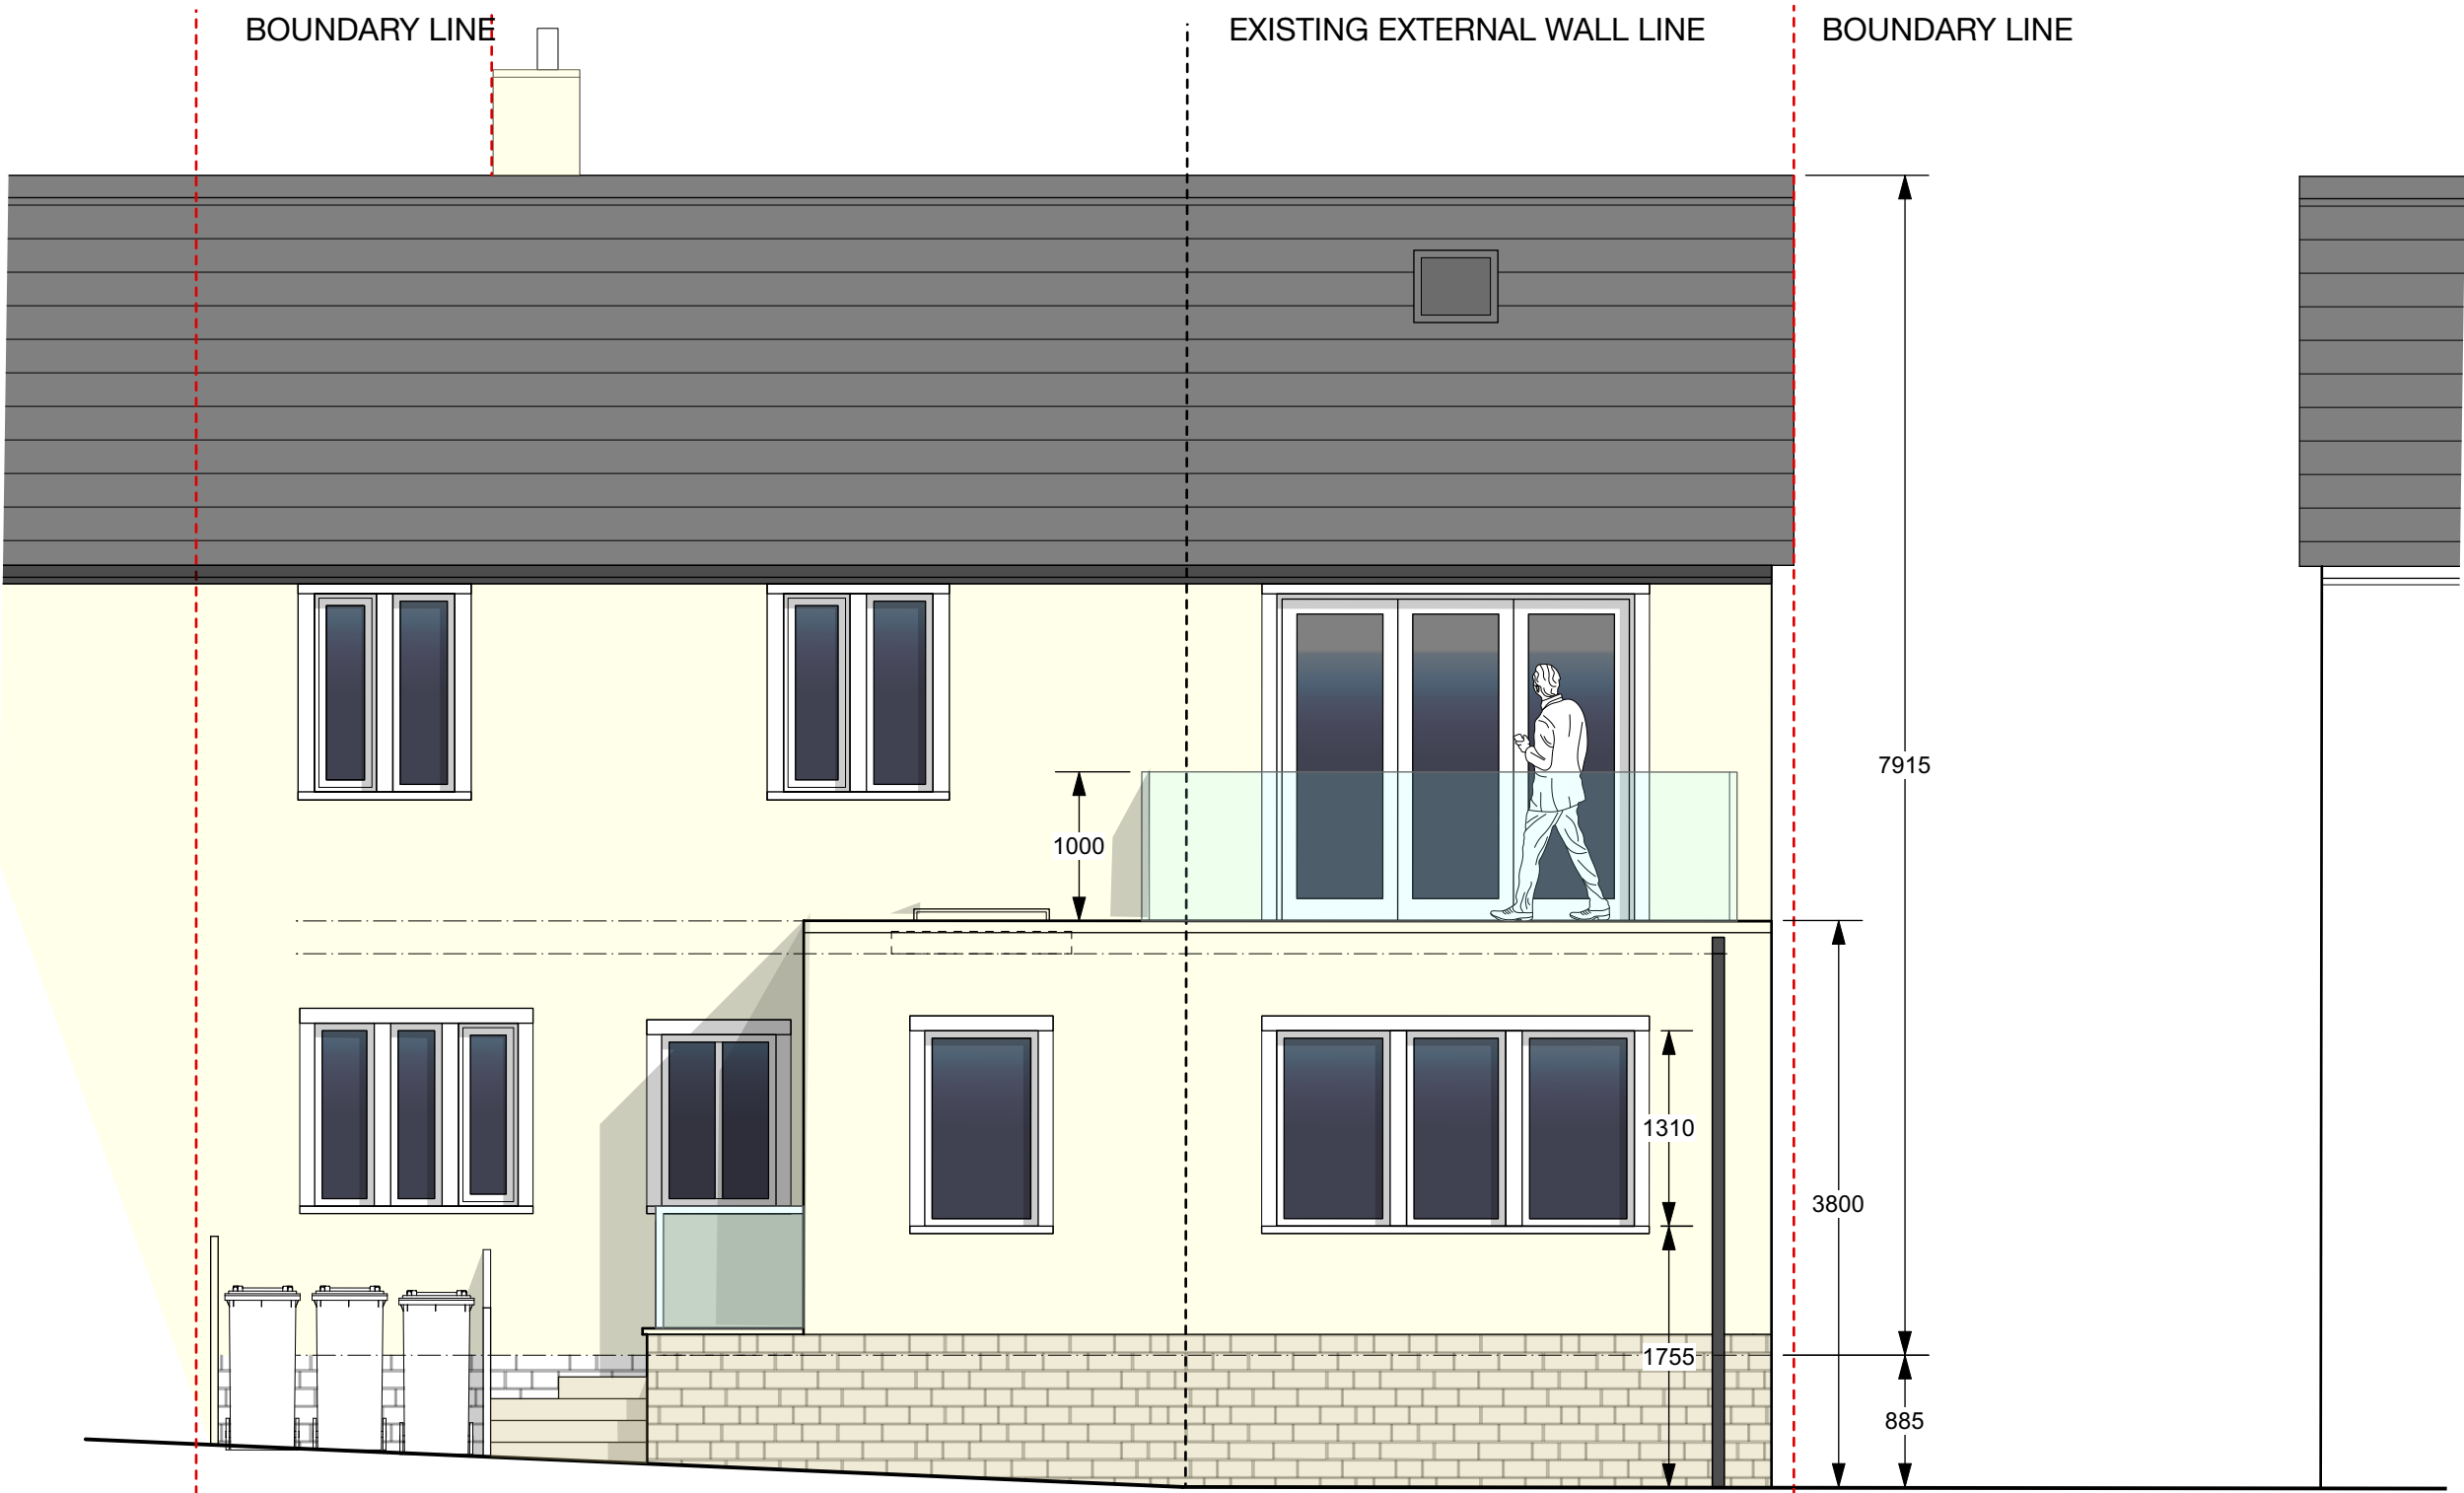

REAR ELEVATION

Revision
Project
Side and Rear Extension
Address
24 Dean Head, Todmorden Rd,
Littleborough, OL15 9LZ
Client
Mr A Bassett
Drawing
Plans and Elevations as Proposed

storah architecture
Chartered Architects
RIBA Chartered Practice

www.storah.com mail@storah.com 01706 813214
Scale Sheet Size Date Drawn
1:50 ISO A1 Feb 23 MB LA

22-084 - 201

