



front



rear

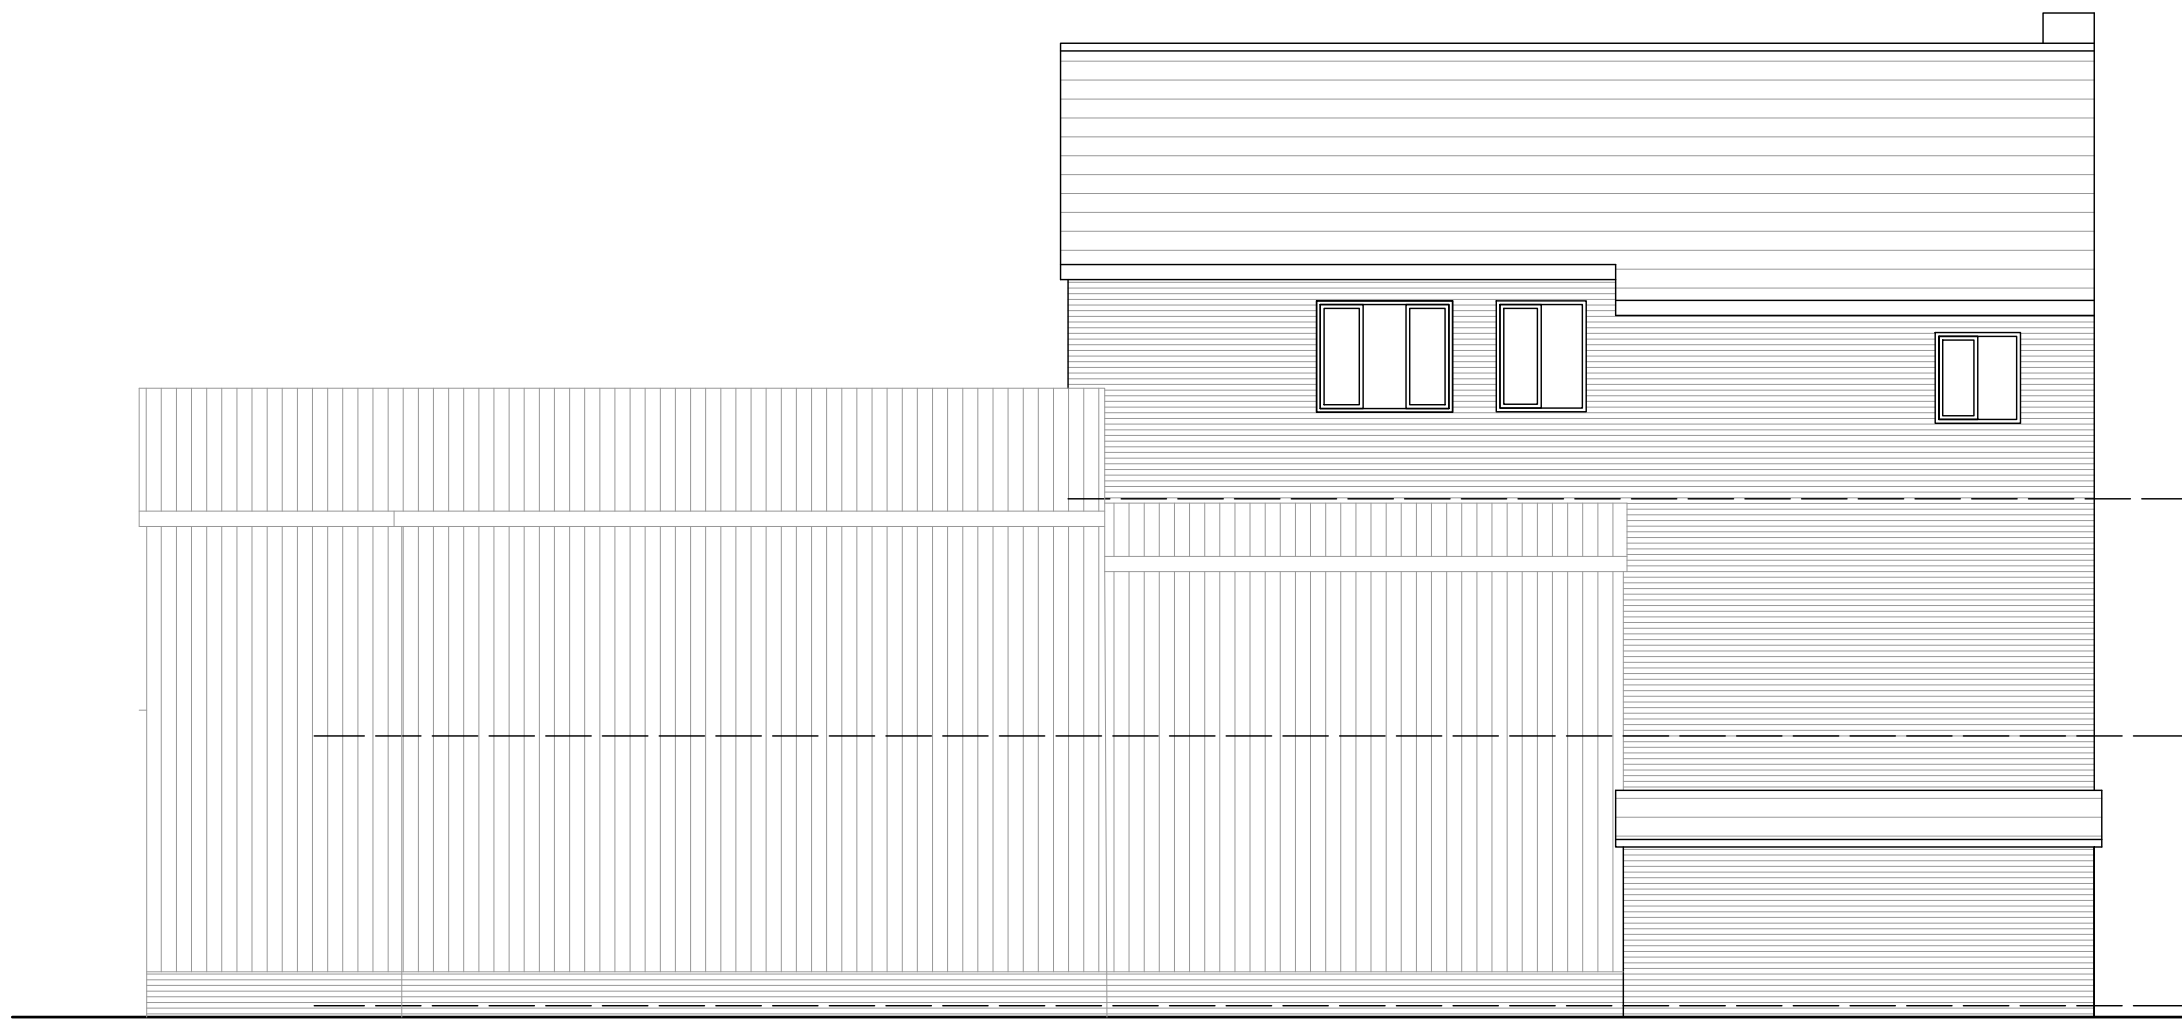

gable

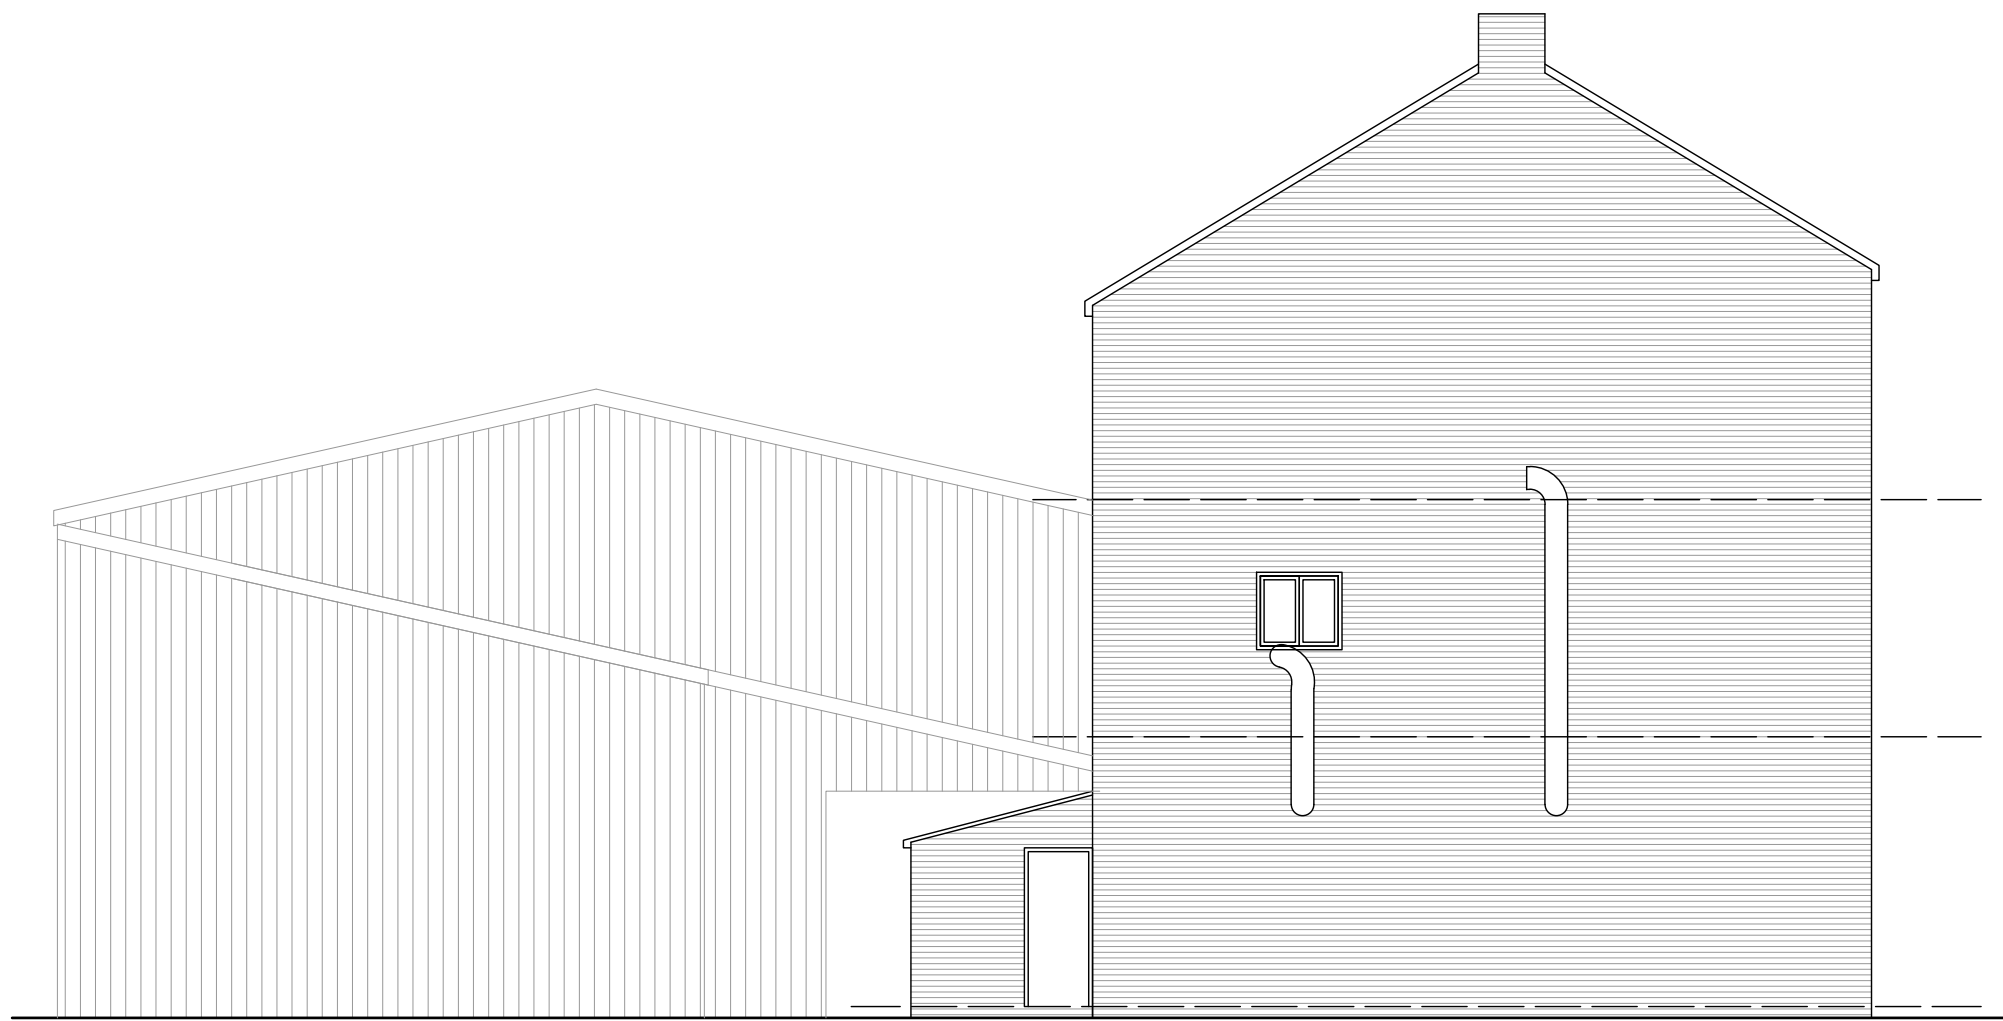

gable



All levels and dimensions must be checked on site by contractor prior to commencement of works. Any variations must be reported to the client.

All information hereon is the copyright of the designer. Copying in full or in part is forbidden without the written permission from the designer.

Client	Mr Alfredo Moghimi	Revision	C
Project	29 Market Place Middleton. M24 6AE		
File	Existing Survey		
MAHE Architecture		1:50 / 100	817-06 a1

