
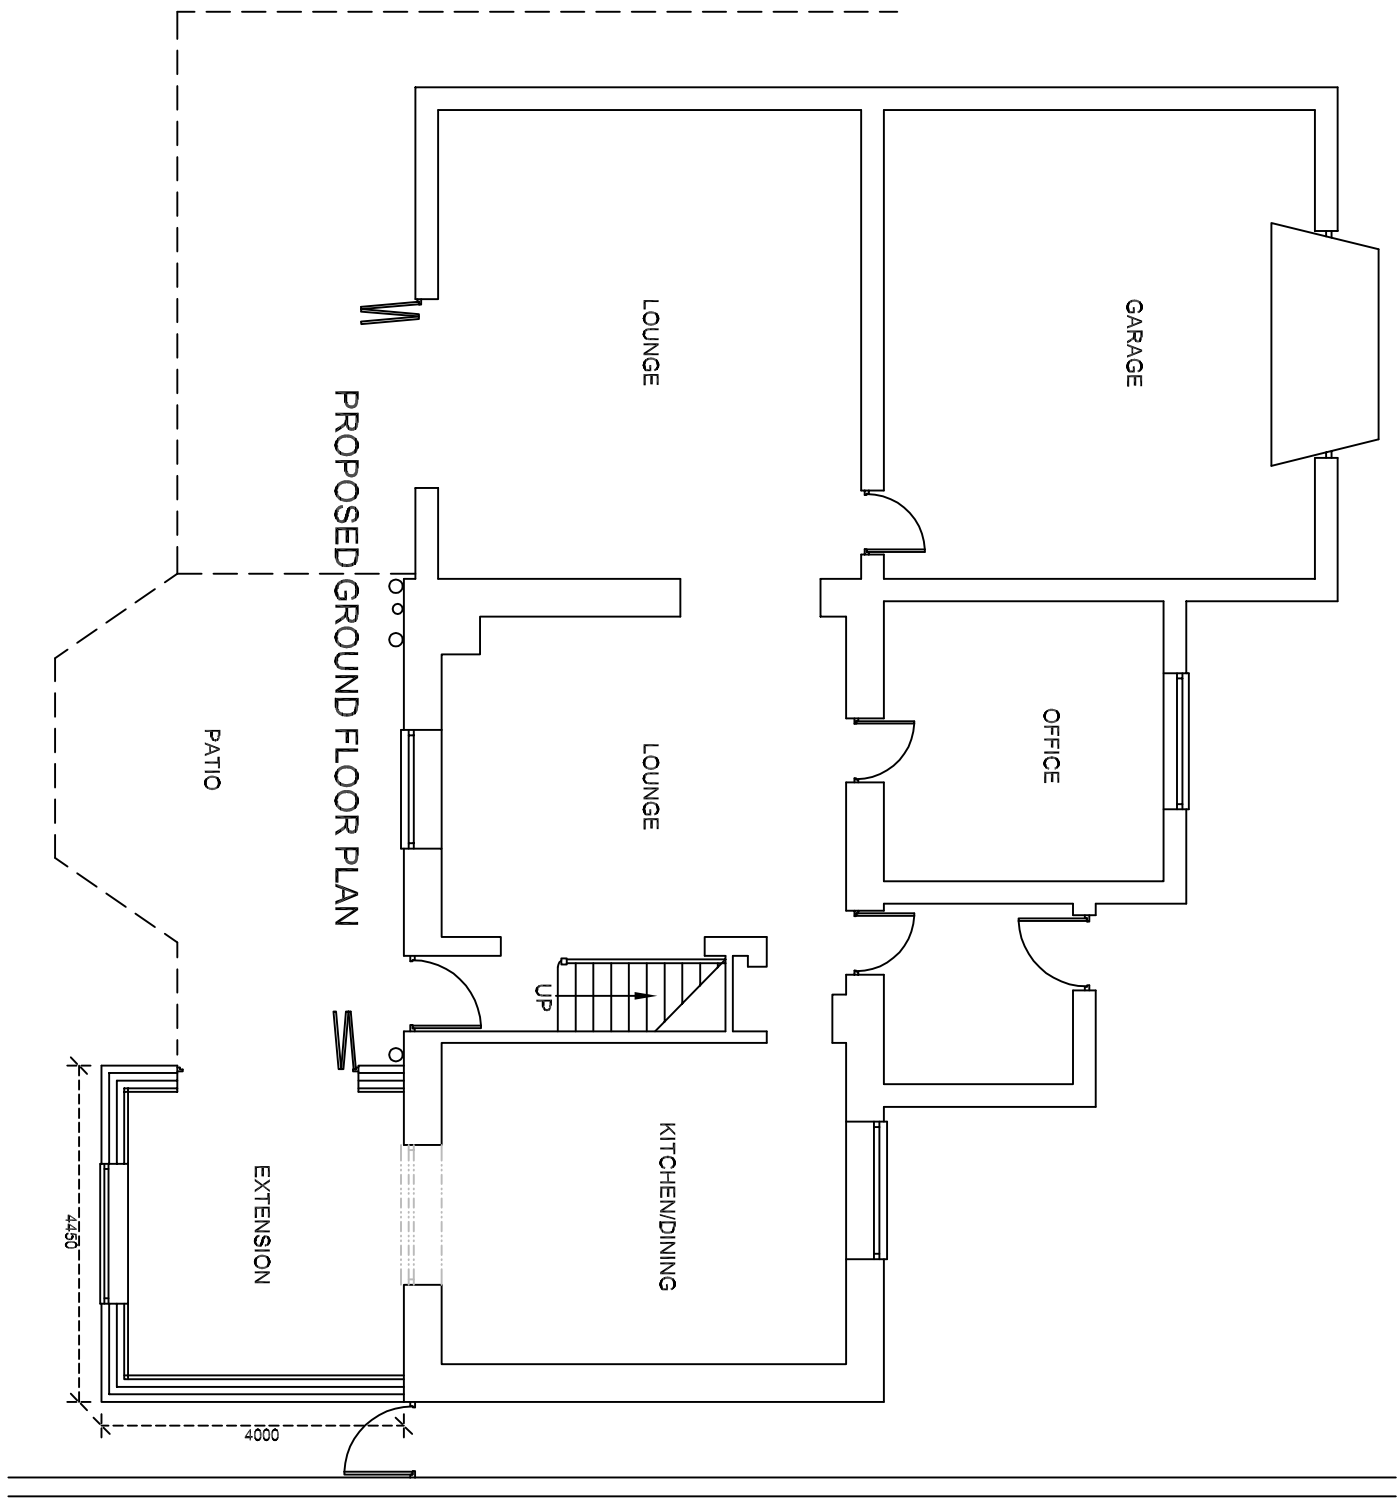
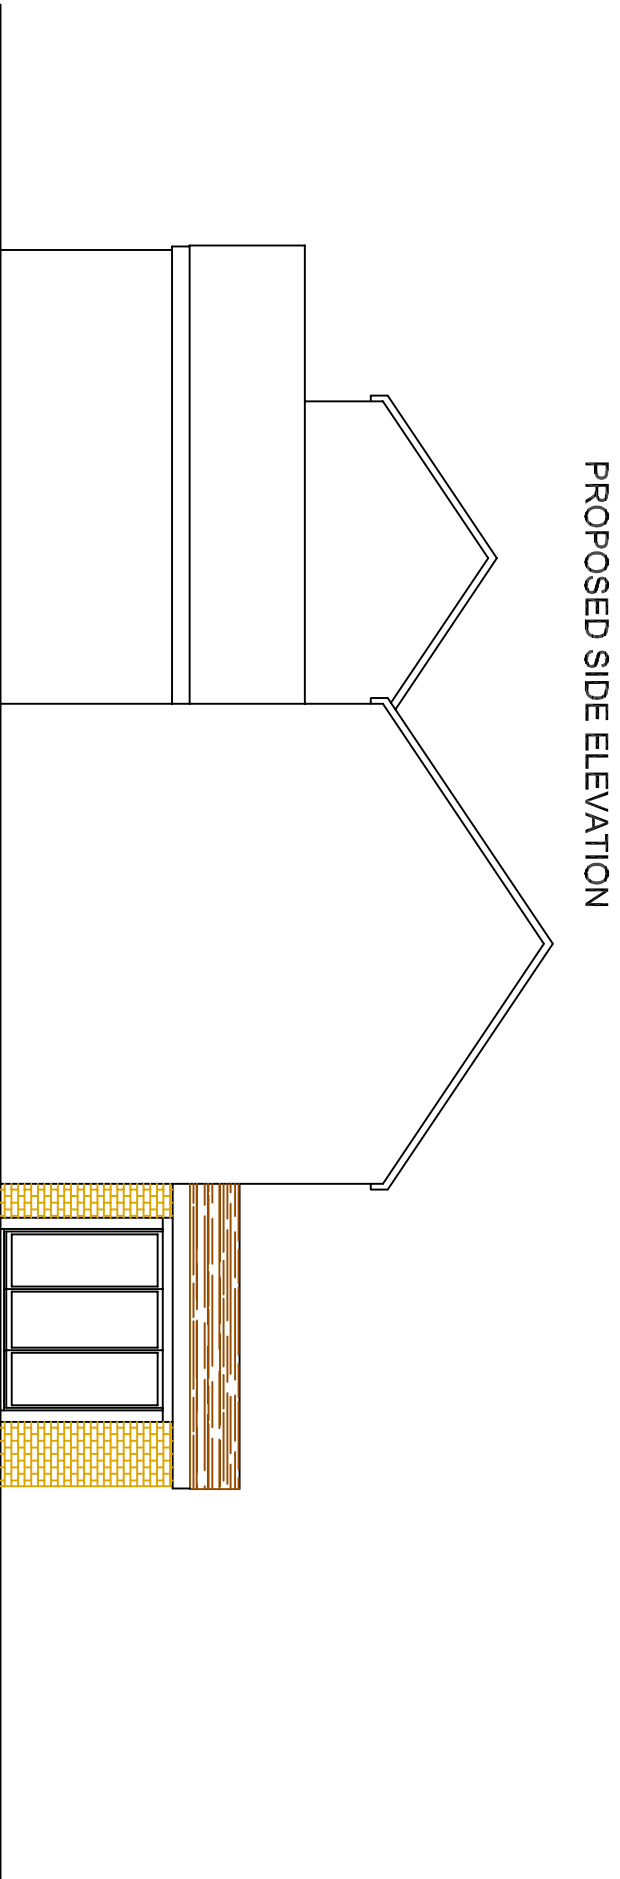
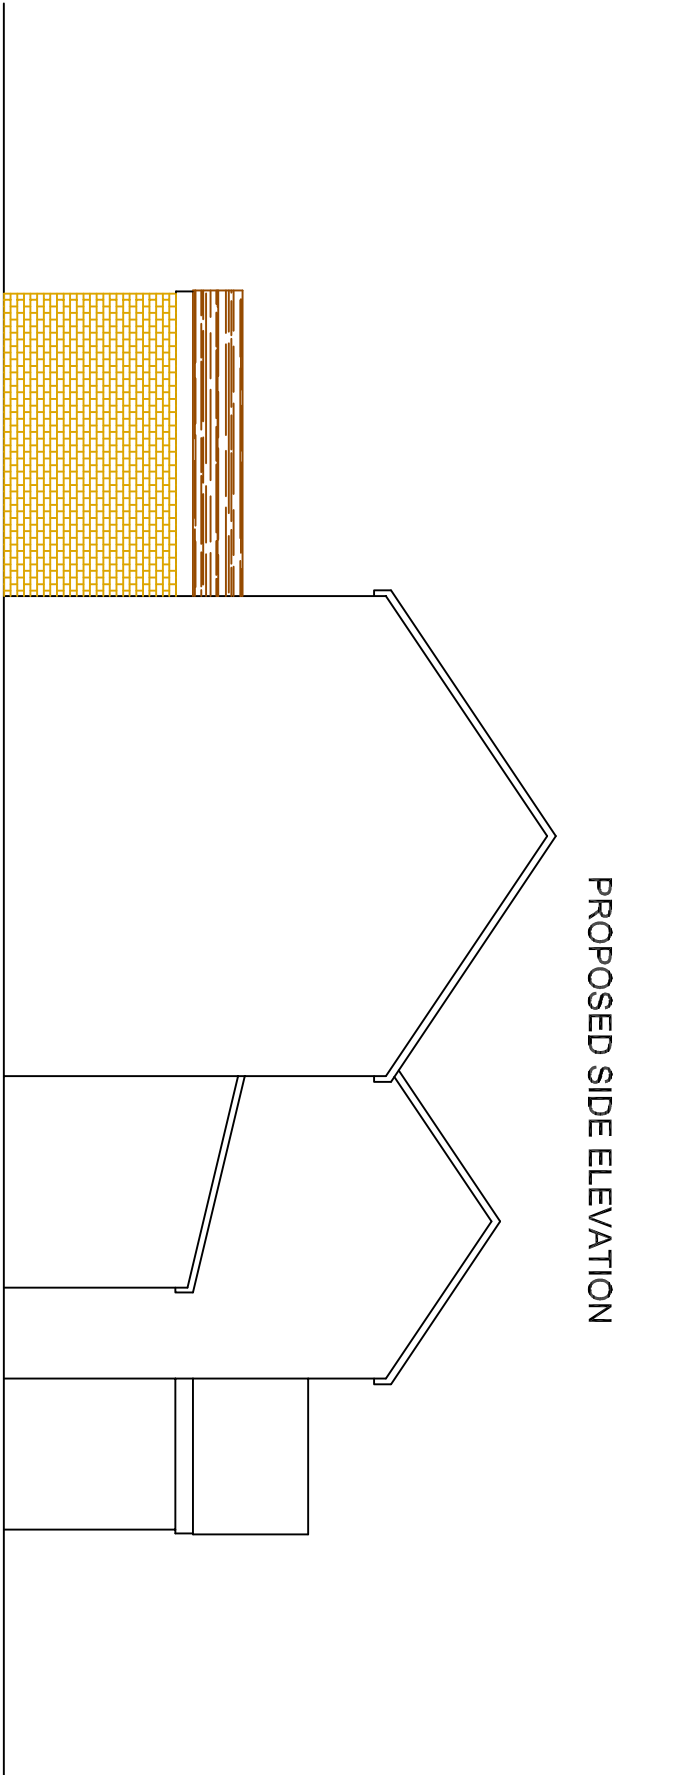


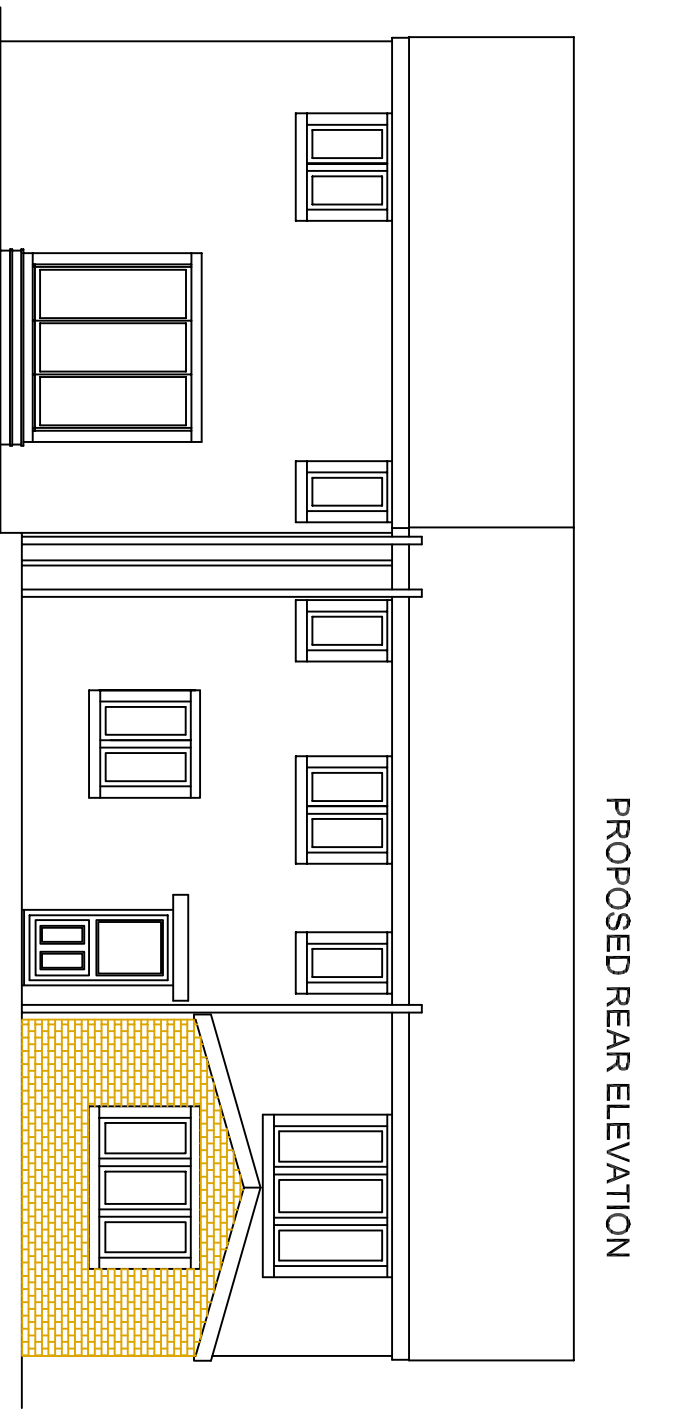

This drawing is supplied for the purpose of obtaining Planning Permission only. Work carried out prior to all necessary Approvals is considered to be at the applicants own risk. The designer is not responsible for any damage or loss of property or any other obstruction under or near the site. Notification under the Party Wall Act and the exact boundary location is the responsibility of the client.

DOORS:
UPVC: Colour - To match existing

WINDOWS:
UPVC: Colour - To match existing
Stone headers, cills and mullions to match existing.

EXTERNAL WALL FINISH:
Coursed stone to match existing.

ROOF FINISH:
Tiles to match existing in terms of colour and texture.

SLW DESIGNS

Tel: 0161 678 2035
Mob: 07796 417945
e-mail: info@slwdesigns.co.uk
ADDRESS: TOP O' THE HILL FARM
ROODVALE
OLD LANE
PROJECT: SINGLE STOREY
DRAWING: SLW/CH022P
SCALE: 1:100 @ 1/2
DATE: 28.02.2023

SCALE BAR:
1M 2M 3M 4M 5M

This drawing is copyright of SLW Designs and must not be copied, reproduced, altered or used in any other purpose without prior consent.