
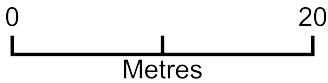


Site Map

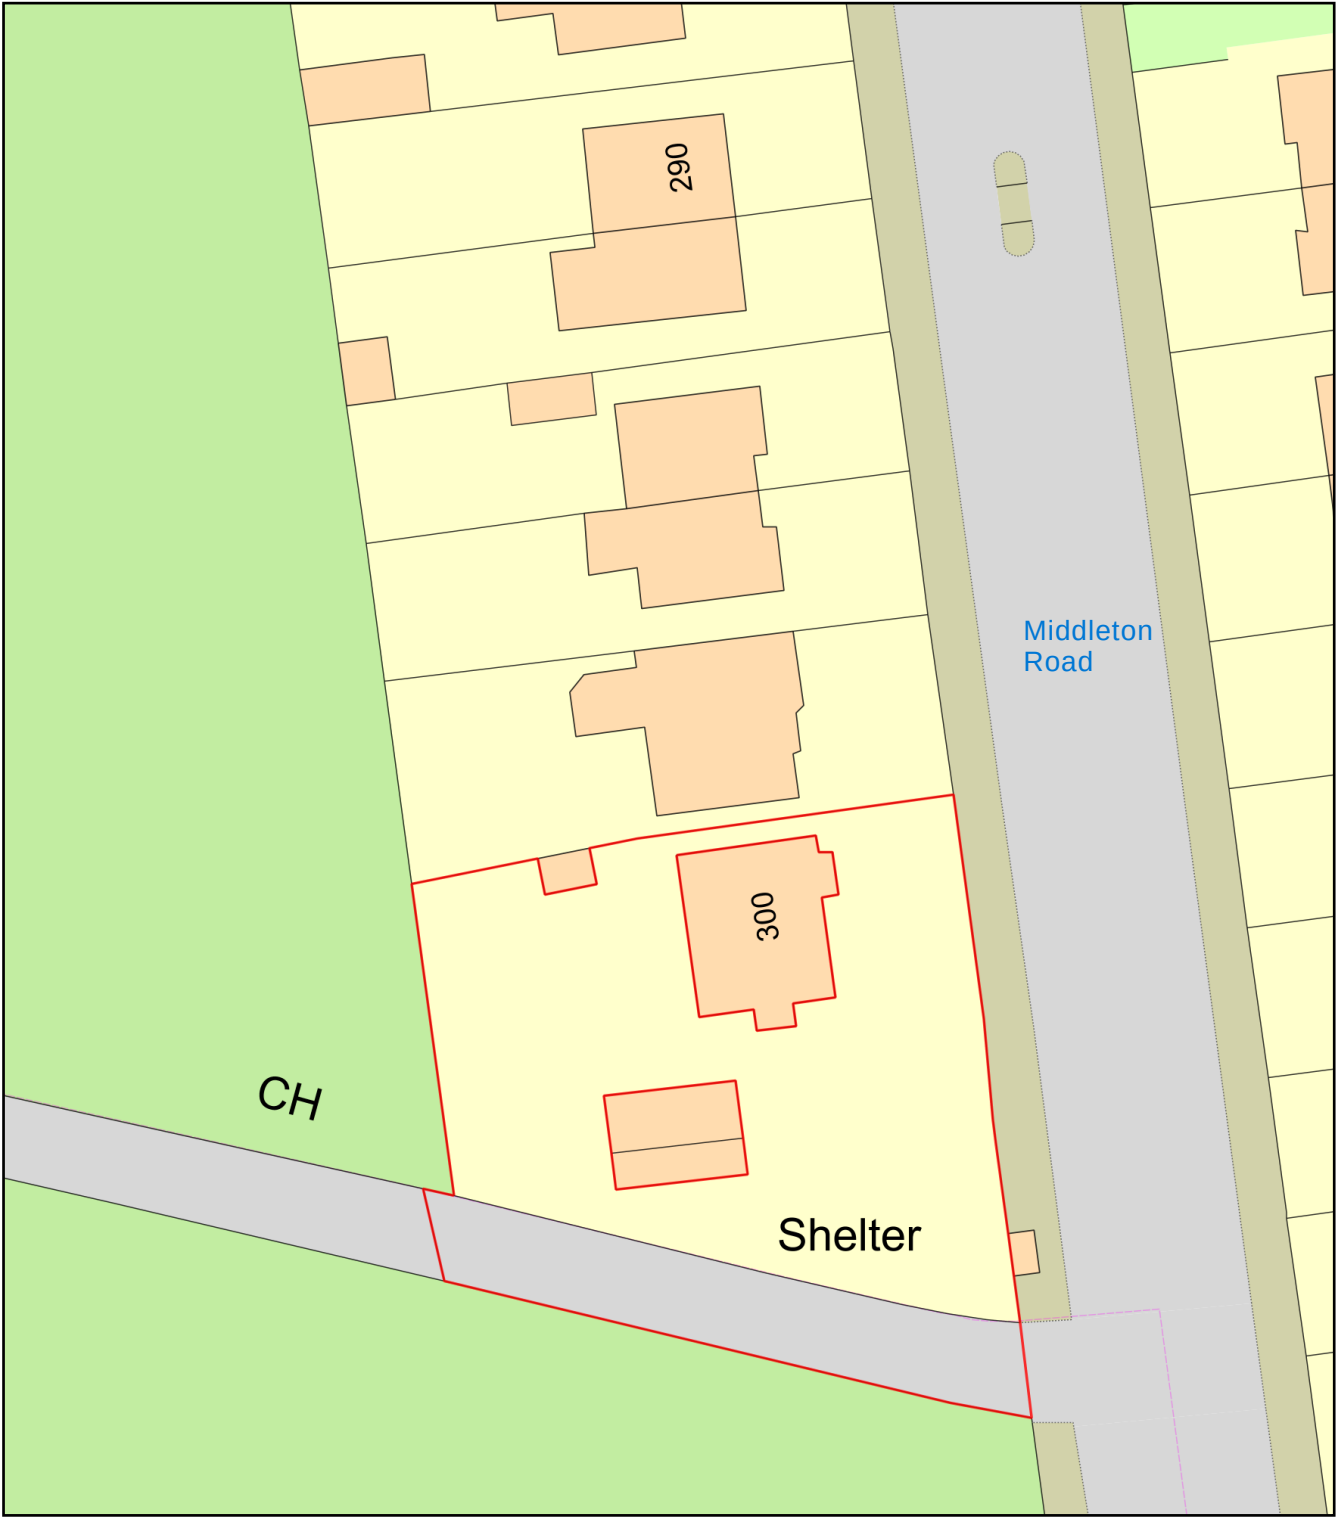

Plan Produced for: Gavin Lynskey
Date Produced: 24 Apr 2023
Plan Reference Number: TQRQM23114172941116
Scale: 1:500 @ A4