



ELEVATION A-A



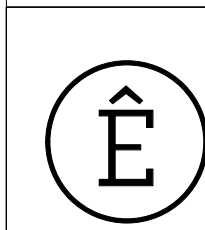


TOUCHSTONES 547
ARCHITECTURAL EMPORIUM Ltd
EMAIL: mail@architectural-emporium.co.uk
WEB: www.architectural-emporium.co.uk
ADDRESS: 13 Hope St, Liverpool, L1 9BQ
PHONE: +44 (0)151 565 0000

Key Plan:

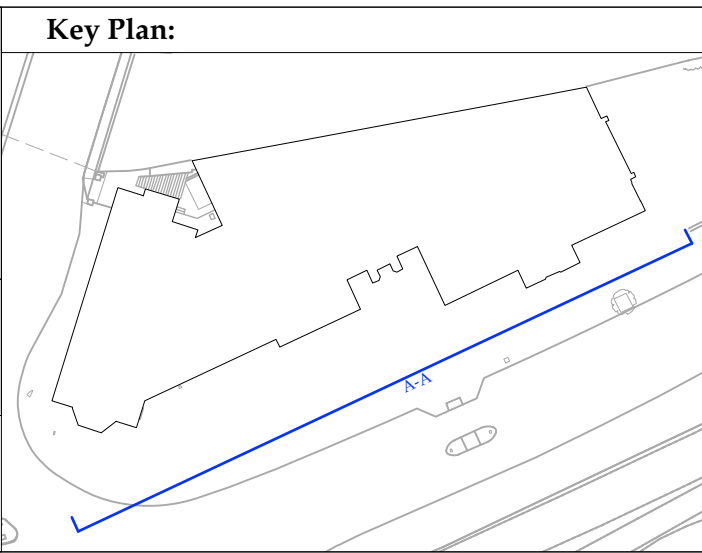

Key:

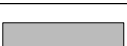No Change to window/glazing	
Change to window/glazing as described	

NOTE:

- Please refer to Landscape Architect's drawings for all external elements.

Existing lower half of windows to be replaced with openable windows where shown

New door for Main Entrance.
Refer to drawing 2.210

New Door for 'Old Library Entrance' (CDR)
Refer to drawing 2.210

New external steps. Refer to Landscape Architects drawings.

Rev A : 31.05.23
Planning Issue

FOR: PLANNING	
CHECKED BY: LC	DRAWN BY: SE
SCALE: 1:100	
PAPER SIZE: A1	
JOB: TOUCHSTONES 547	
2.200_RevA	
FIRST ISSUE: 02.05.23	
PROPOSED ELEVATION A-A	