
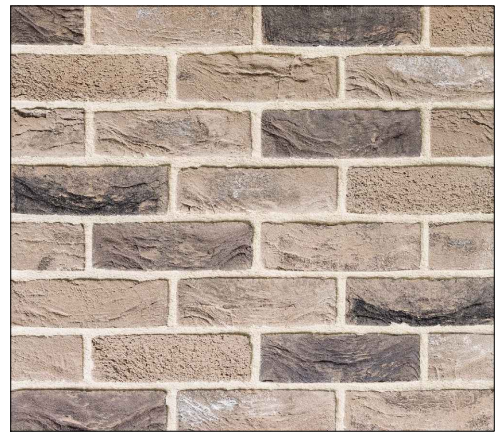


Boundary Type 1: 1.8m high wall with brick finish (to match properties)

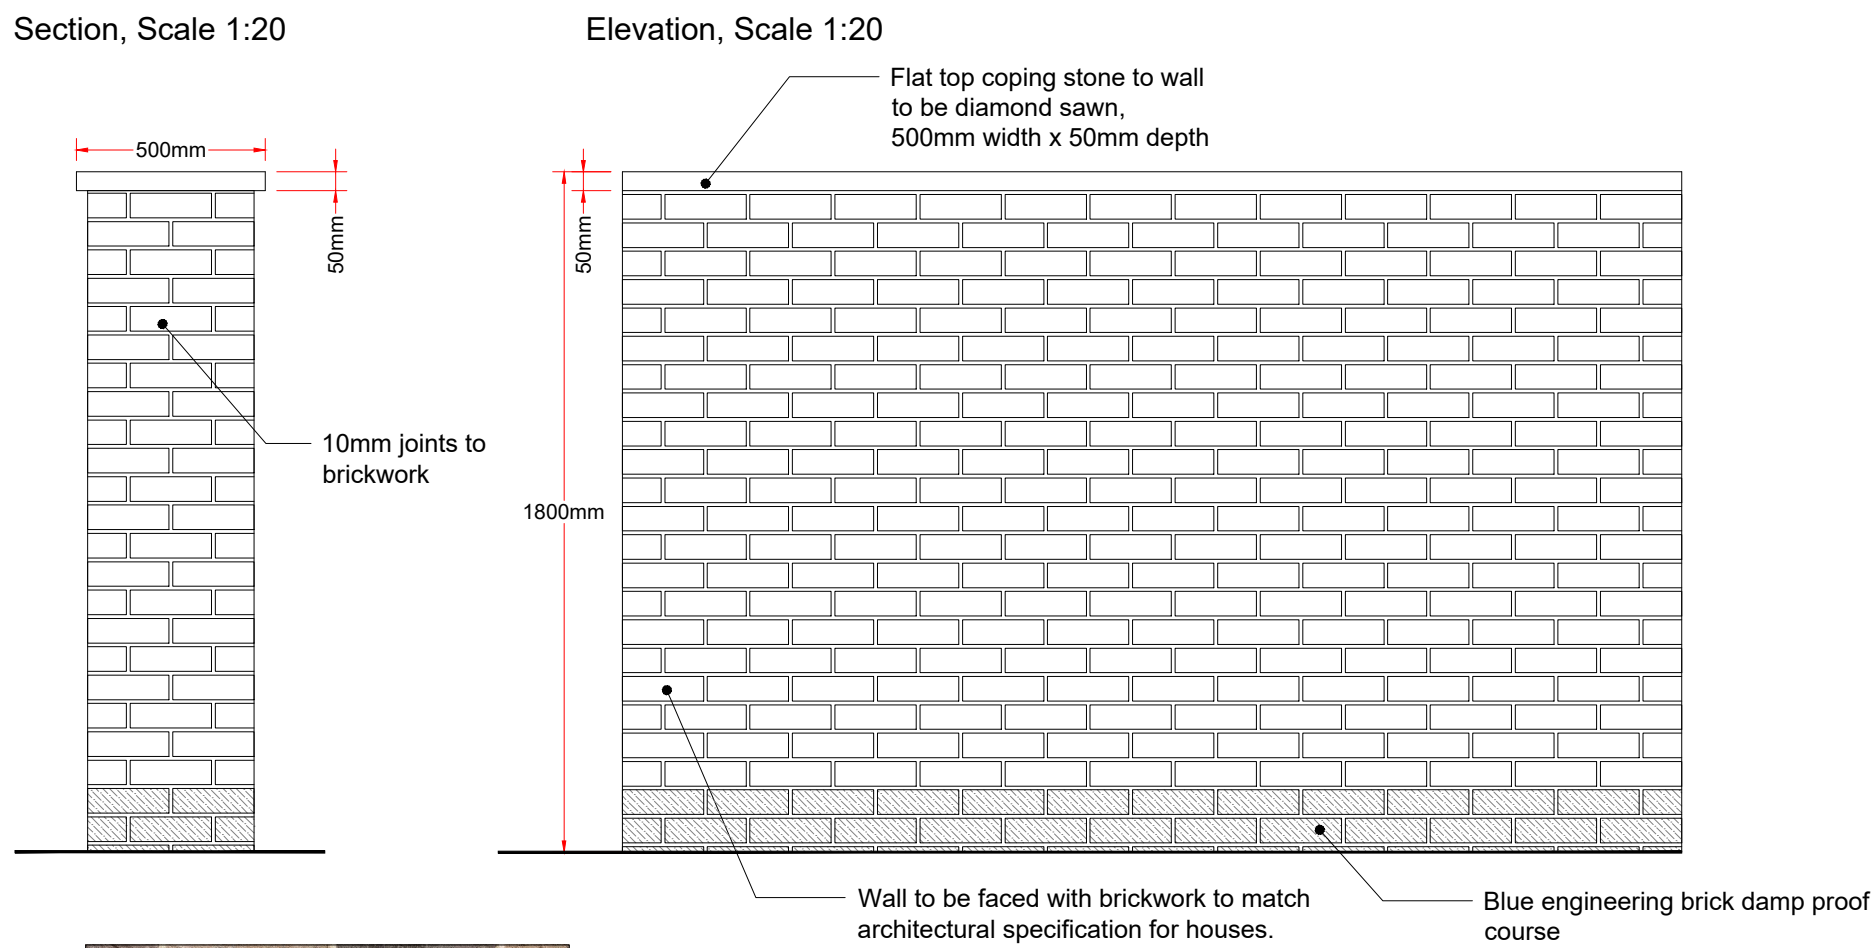

Example image showing proposed brick to match houses

Boundary Type 2: Timber Horizontal Slatted Hit and Miss Fence, 1.8m high

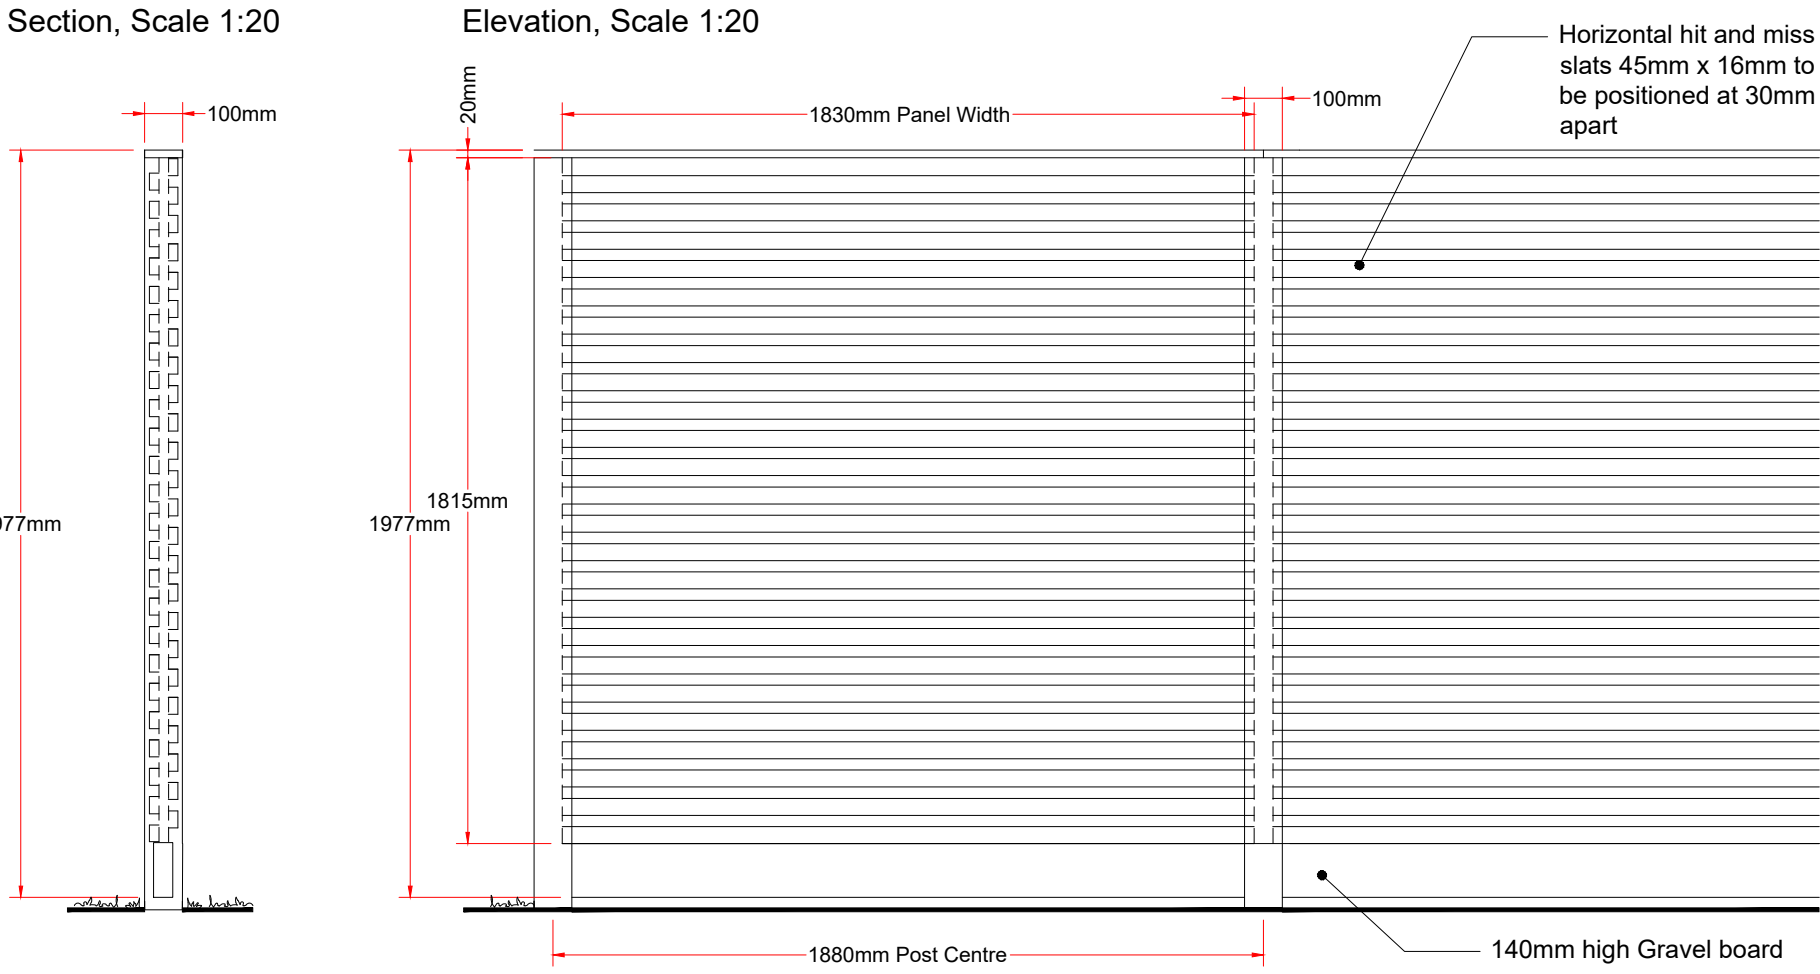


Image example of a horizontal slatted hit and miss fence

Boundary Type 3: Rendered retaining wall with balustrade inset


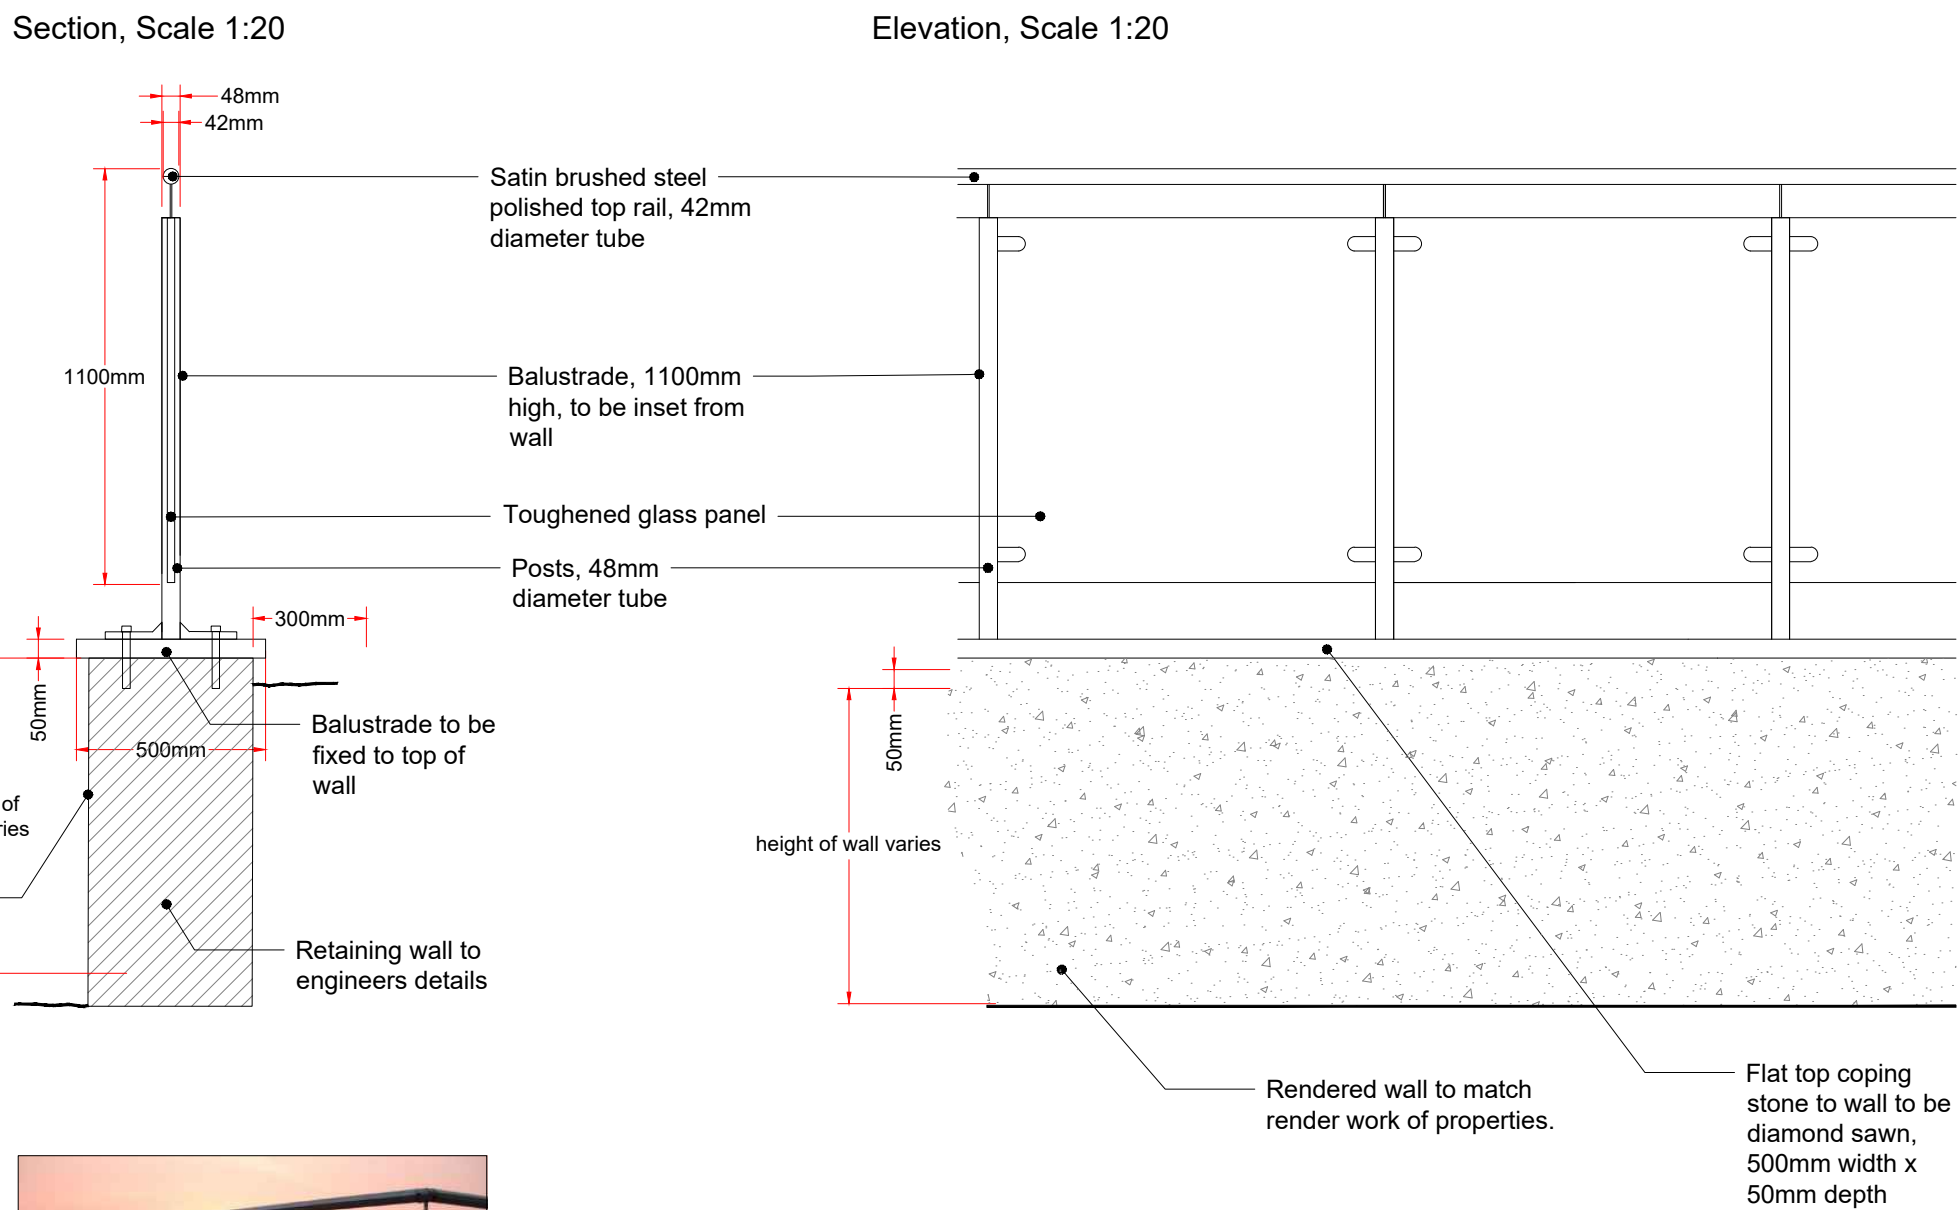


Image example of a glass balustrade

Boundary Type 4: Rendered-face retaining wall with timber horizontal hit and miss slatted fence to be inset

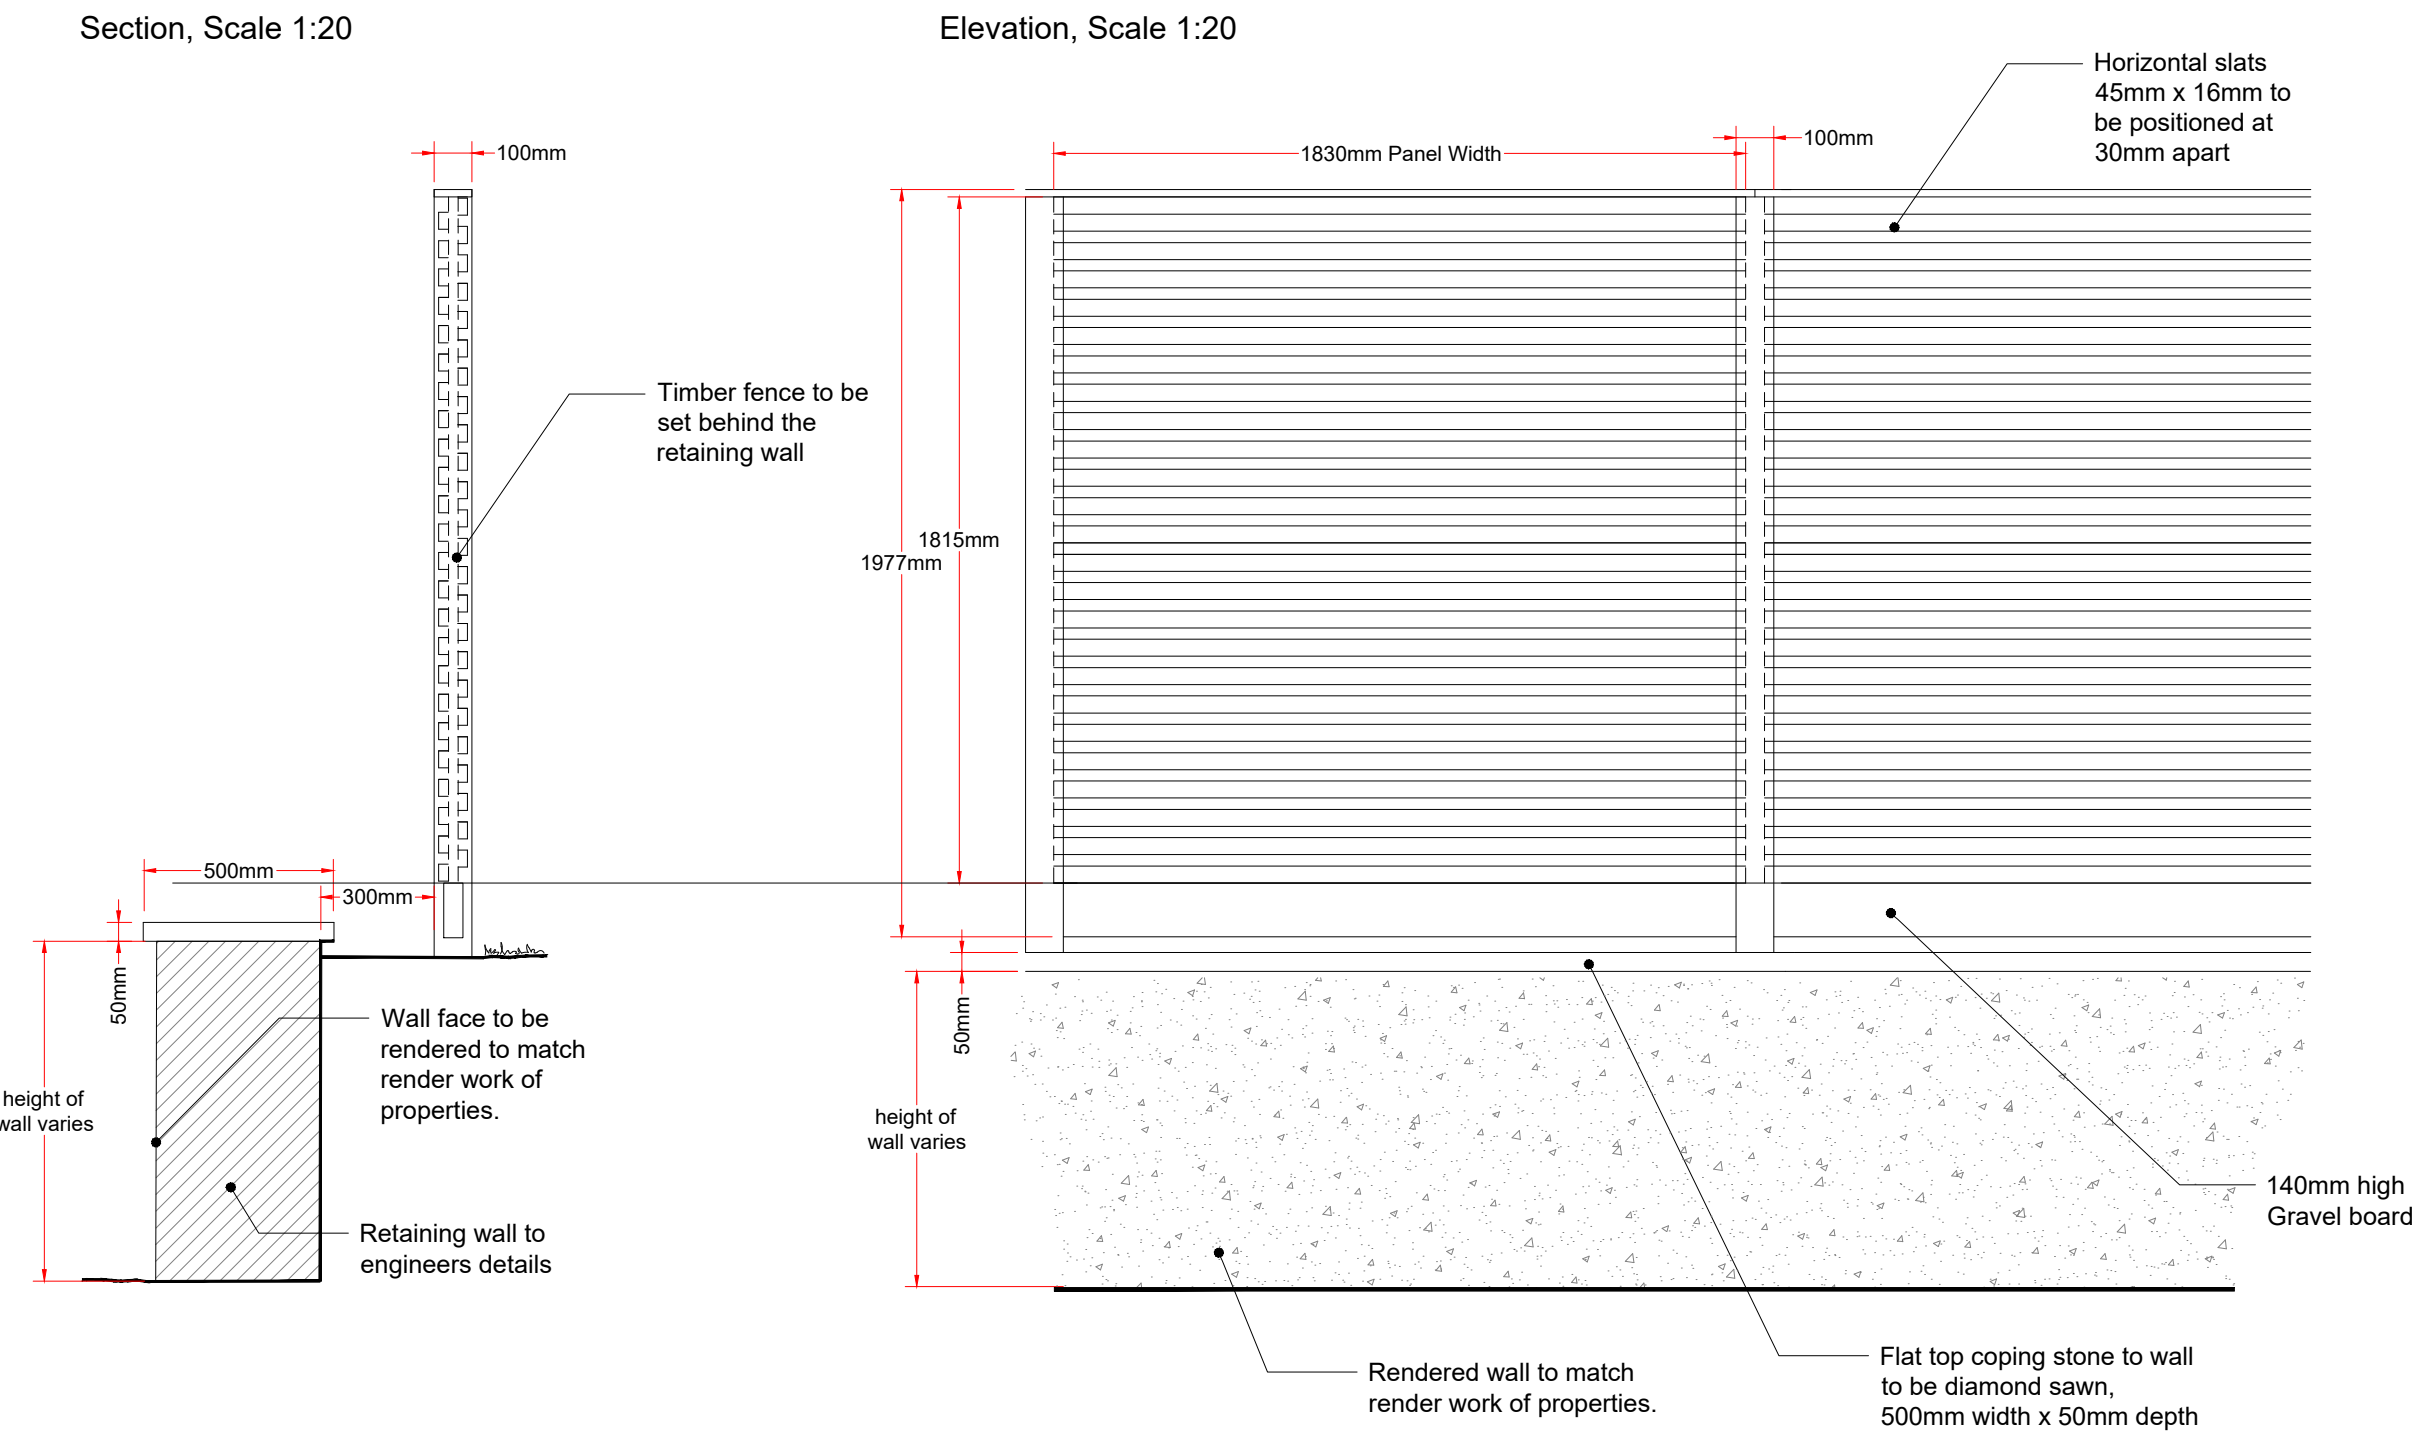

C	Boundary Type 1 amended to remove render to internal face, 1.8m rendered wall removed as Boundary Type and Boundary Type 4 moved onto sheet	CAH	RJC	05/06/24
B	Update to wall finish on Boundary Types 1 & 6	CAH	NKH	22/03/24
A	Update to annotation on stone wall material	CAH	NKH	28/07/23
Rev	Description	Drawn	Approved	Date

TEP | **THE ENVIRONMENT PARTNERSHIP**
Genesis Centre, Birchwood Science Park, Warrington WA3 7BH
Tel 01925 844004 e-mail tep@tep.uk.com www.tep.uk.com

Project
Wildhouse Lane, Milnrow, Rochdale

Title
Boundary Elevations - Sheet 1 of 2

Drawing Number
7849.01.004C

Scale 1:20 @ A1	Date 20/04/2023
Drawn KD	Checked LG
	Approved CH