
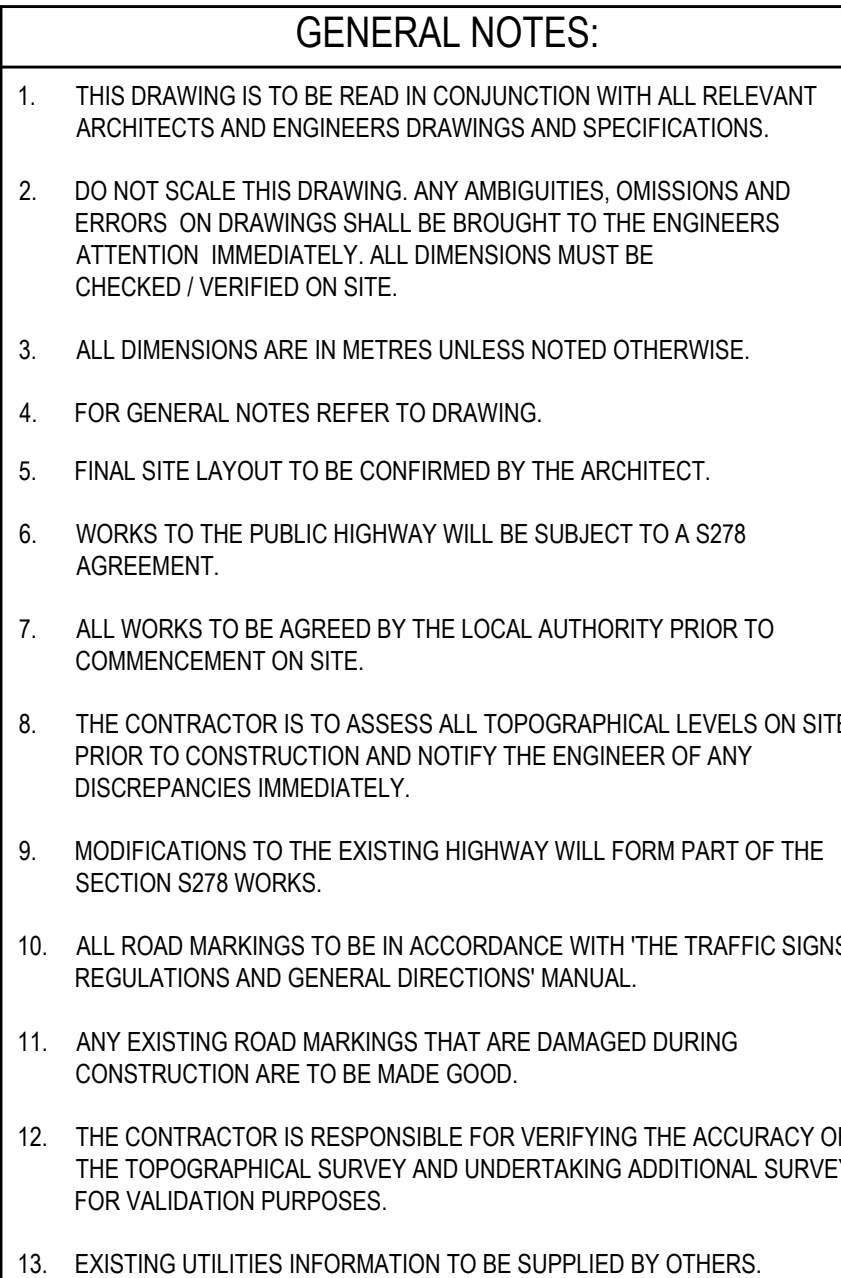


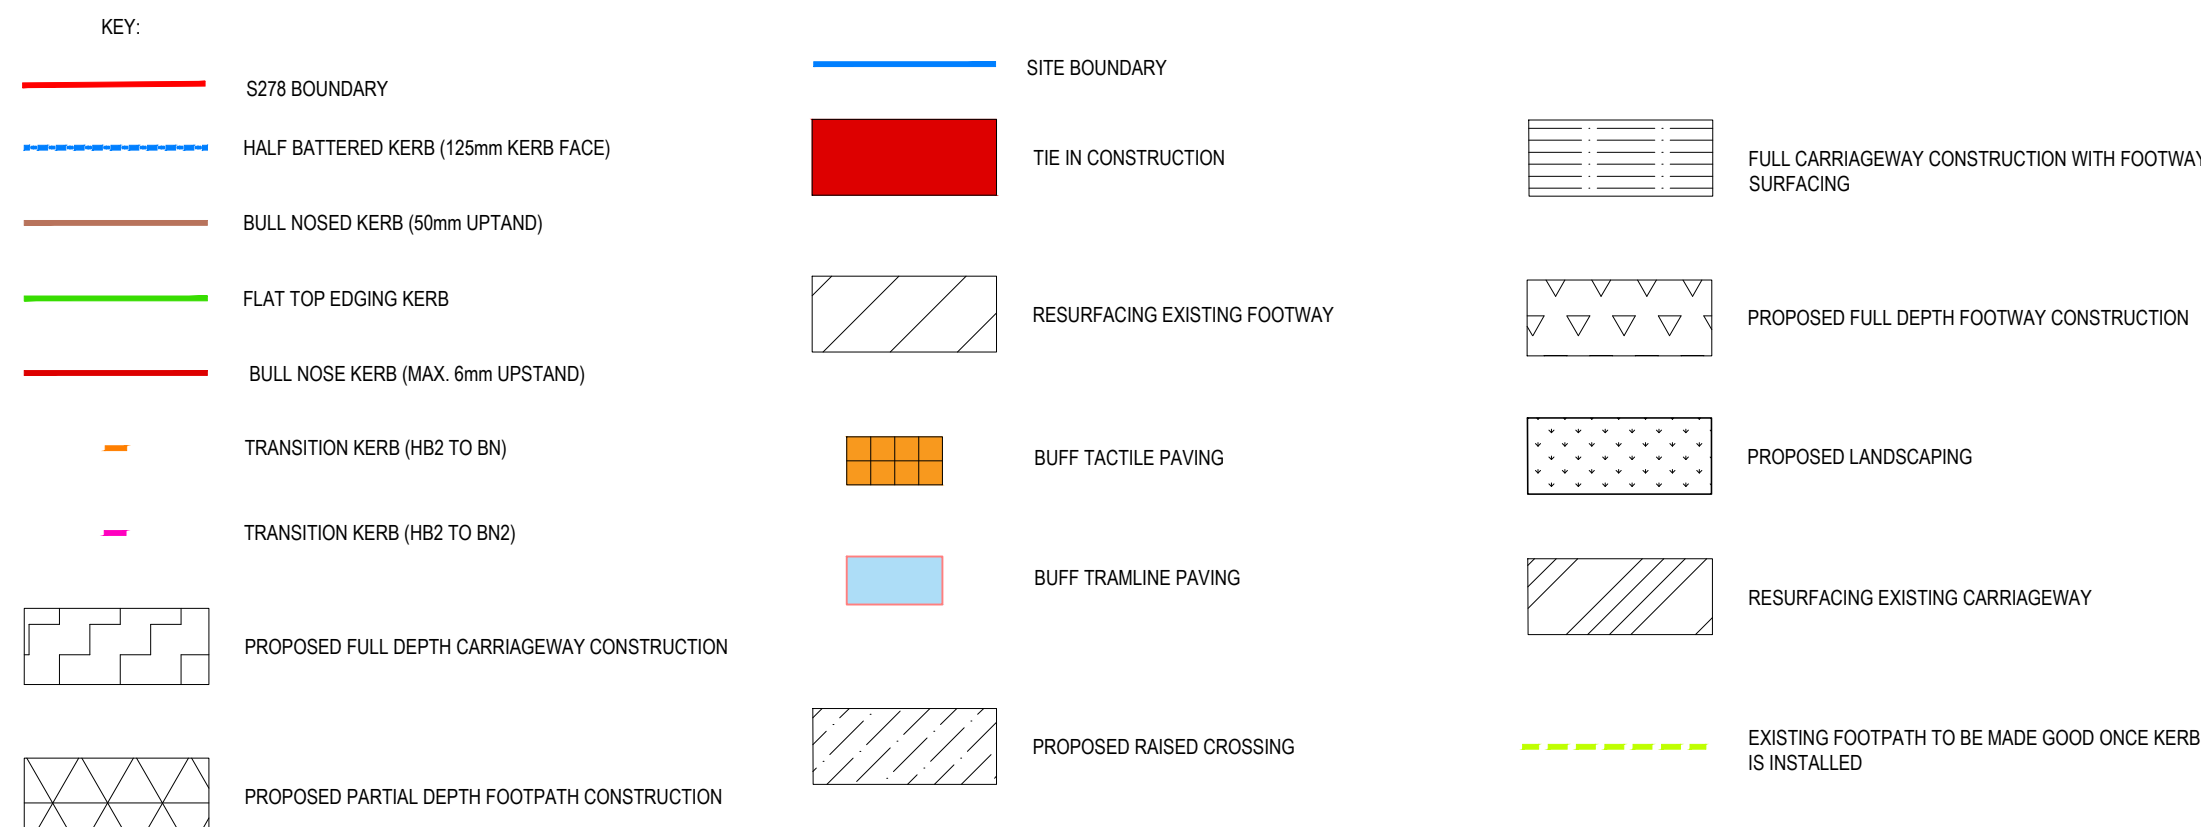

RESIDUAL HAZARD REGISTER (RELATES TO CIVIL/STRUCTURAL MATTERS ONLY) MUST BE USED IN CONJUNCTION WITH CURTINS RESIDUAL HAZARD REGISTER -075050-CUR- DD-XX-HA-x-10001. HAZARDS THAT SHOULD BE OBVIOUS TO A COMPETENT CONTRACTOR HAVE NOT BEEN INDICATED ON THIS DRAWING. SHOULD ANY ADDITIONAL HAZARDS BE IDENTIFIED, THE CONTRACTOR SHOULD NOTIFY ALL RELEVANT PROJECT TEAM MEMBERS.		
HAZARD REF No.	ITEM (FEATURE, ELEMENT OR ACTIVITY)	RESIDUAL HAZARD
	Worcs close to live highway, traffic (20&30mph).	Collision by errant high speed vehicles.
	excavation works	utilities, as a result of striking during excavations.
	Excavation works for installation of proposed gullies	Collapse of excavations due to deep drainage and excavations

C01	CONSTRUCTION ISSUE, LAYOUT UPDATED	14/06/22	HS	
P04	UPDATED TO ROCHDALE HIGHWAYS COMMENTS	27/04/22	HS	
P03	PENN STREET ACCESS UPDATED	23/02/22	HS	
P02	DRAWING NUMBER CHANGED	18/06/21	MF	
P01	FIRST ISSUE	28/05/21	MF	
Rev:	Description:	Date:	By:	C

 **curtins**

Merchant Exchange, 17-19 Whitworth Street, West Manchester M1 5WG
0161 236 2394
manchester@curtins.com
www.curtins.com

Civils & Structures • Transport Planning • Environmental • Infrastructure • Geotechnical • Conservation & Heritage • Principal Designer
Birmingham • Bristol • Cambridge • Cardiff • Dundee • Dublin • Edinburgh • Glasgow • Harlow • Leeds • Liverpool • London • Manchester • North

Status: ISSUED FOR CONSTRUCTION

Project: ROCHDALE PHASE 2

Drg Title:

CONSTRUCTION LAYOUT

Size:	Date:	Drawn By:	Designed By:	Checked By:			
A1	28/05/21	MF	MF	HS			
Scale: 1:250							
Project No:	Originator:	Volume:	Level:	Type:	Role:	Category / Number:	Re
RR2 - CUR - 00 - XX - DR - D - 95003 - C							