


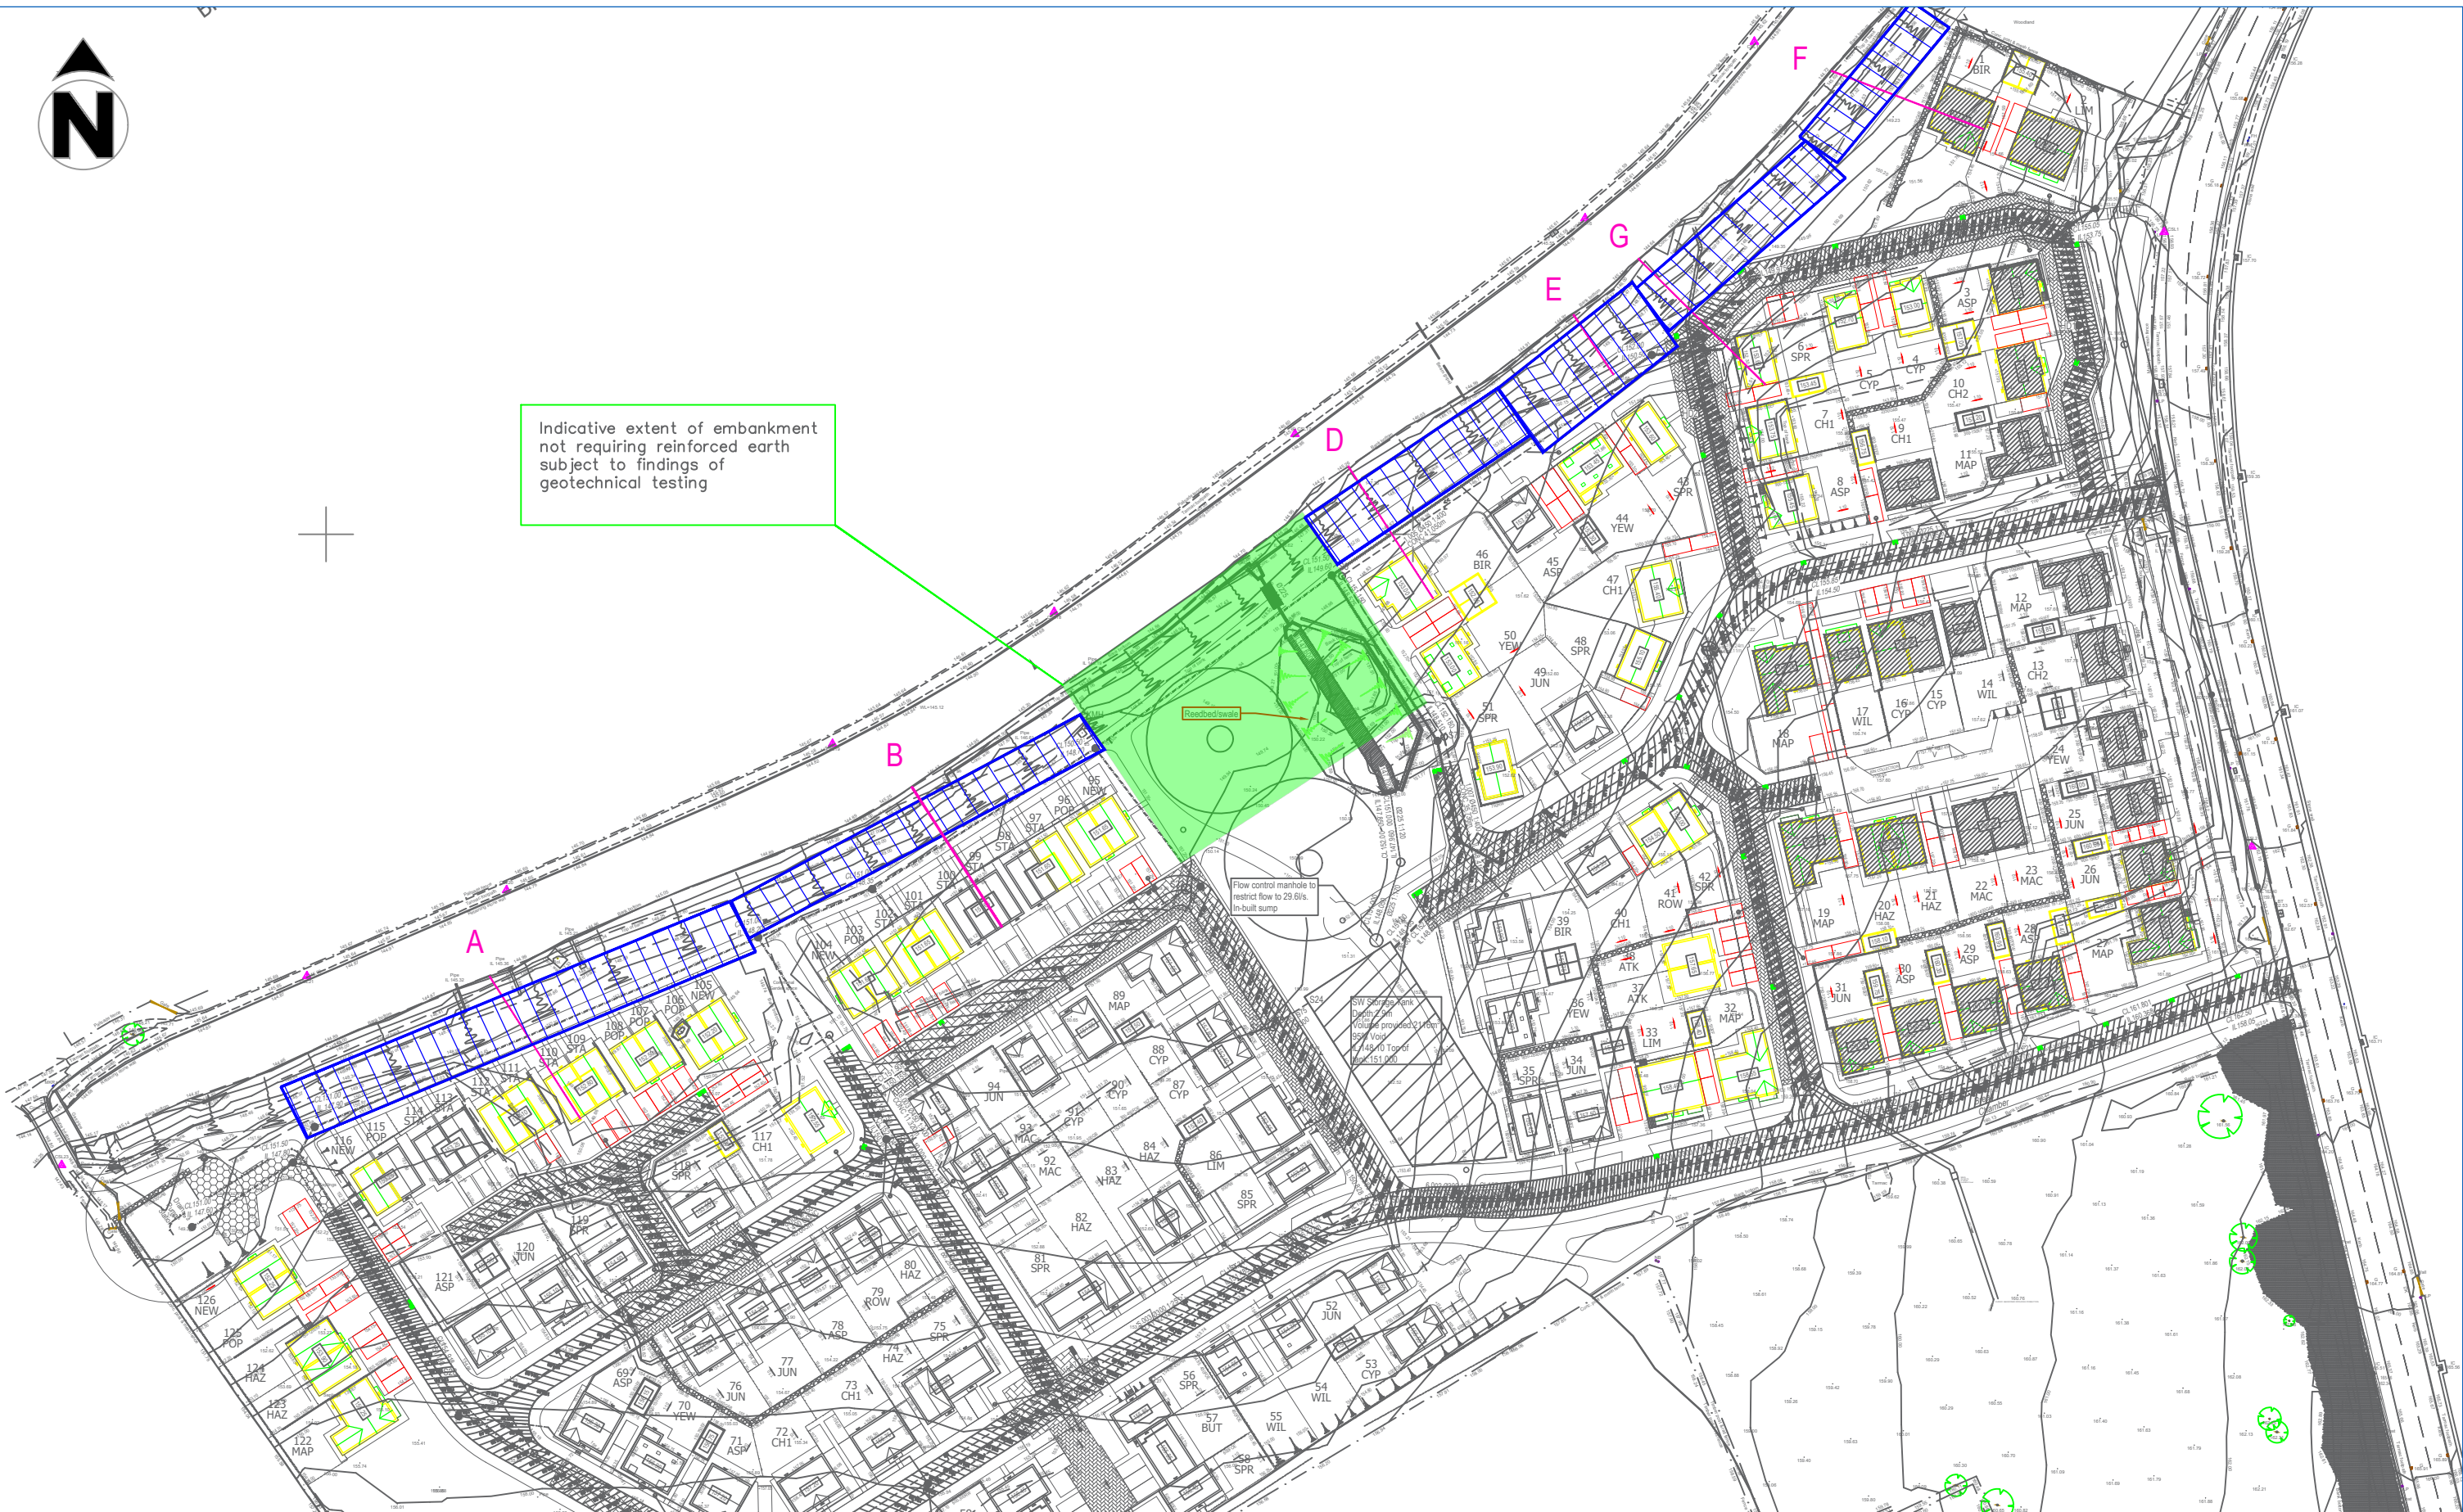

Indicative extent of embankment
not requiring reinforced earth
subject to findings of
geotechnical testing



GROUNDTECH
CONSULTING



CLIENT
COUNTRYSIDE PARTNERSHIPS - WAKEFIELD

PROJECT TITLE
HOLLINGSWORTH GATE, LITTLEBOROUGH

PLAN TITLE
TENSAR AREAS PLAN

DATE
JUNE 2023

SCALE
NTS

PLAN NUMBER
GRO-23131-P05

Rev.	Details		Date

Status	
Preliminary	
Draft	
Issued	●
For Comment	
Approved	

Notes
 - Extent of Tensar Geogrids for each Section

