

ELEVATION A-A




TOUCHSTONES 547

ARCHITECTURAL EMPORIUM Ltd
EMAIL: mail@architectural-emporium.co.uk
WEB: www.architectural-emporium.co.uk
ADDRESS: 13 Hope St, Liverpool, L1 9BQ
PHONE: +44 (0)151 565 0000

0 1 2 5 8

Key Plan:

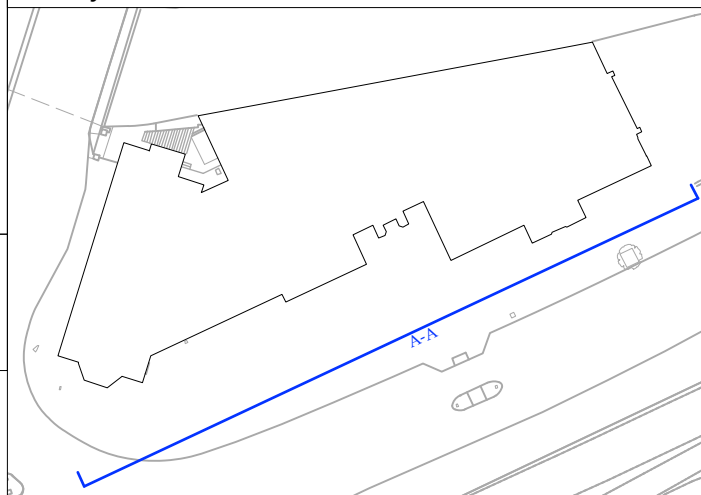

Key:

No Change to window/glazing	
Change to window/glazing as described	

NOTE:

- Please refer to Landscape Architect's drawings for all external elements.

Existing lower half of windows to be replaced with openable windows where shown

New door for Main Entrance. Refer to drawing 2.210

New Door for 'Old Library Entrance' (CDR) Refer to drawing 2.210

New external steps. Refer to Landscape Architects drawings.

Rev B: 06.10.23
Revised Planning Issue

FOR: PLANNING
CHECKED BY: LC | DRAWN BY: SE
SCALE: 1:100
PAPER SIZE: A1
JOB: TOUCHSTONES 547

2.200_RevB

FIRST ISSUE: 02.05.23

PROPOSED ELEVATION A-A