



SILVERHILL FARM, KINGSWAY, ROCHDALE


ENTRANCE FEATURE DETAIL

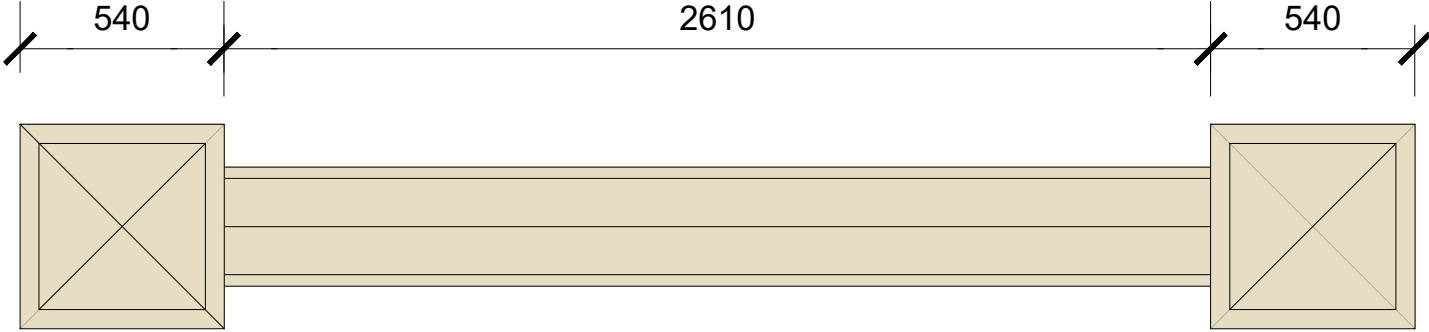


TOP VIEW 1:20

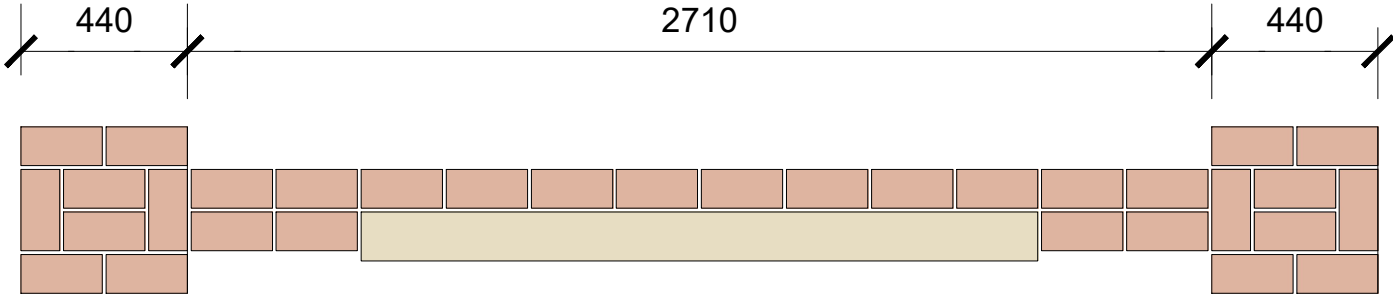

PLAN VIEW 1:20

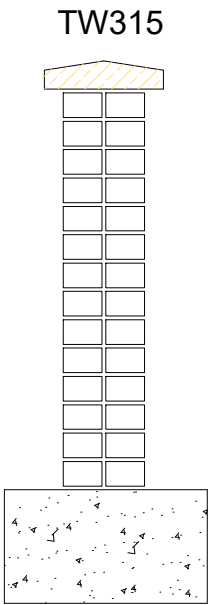

SECTION A-A

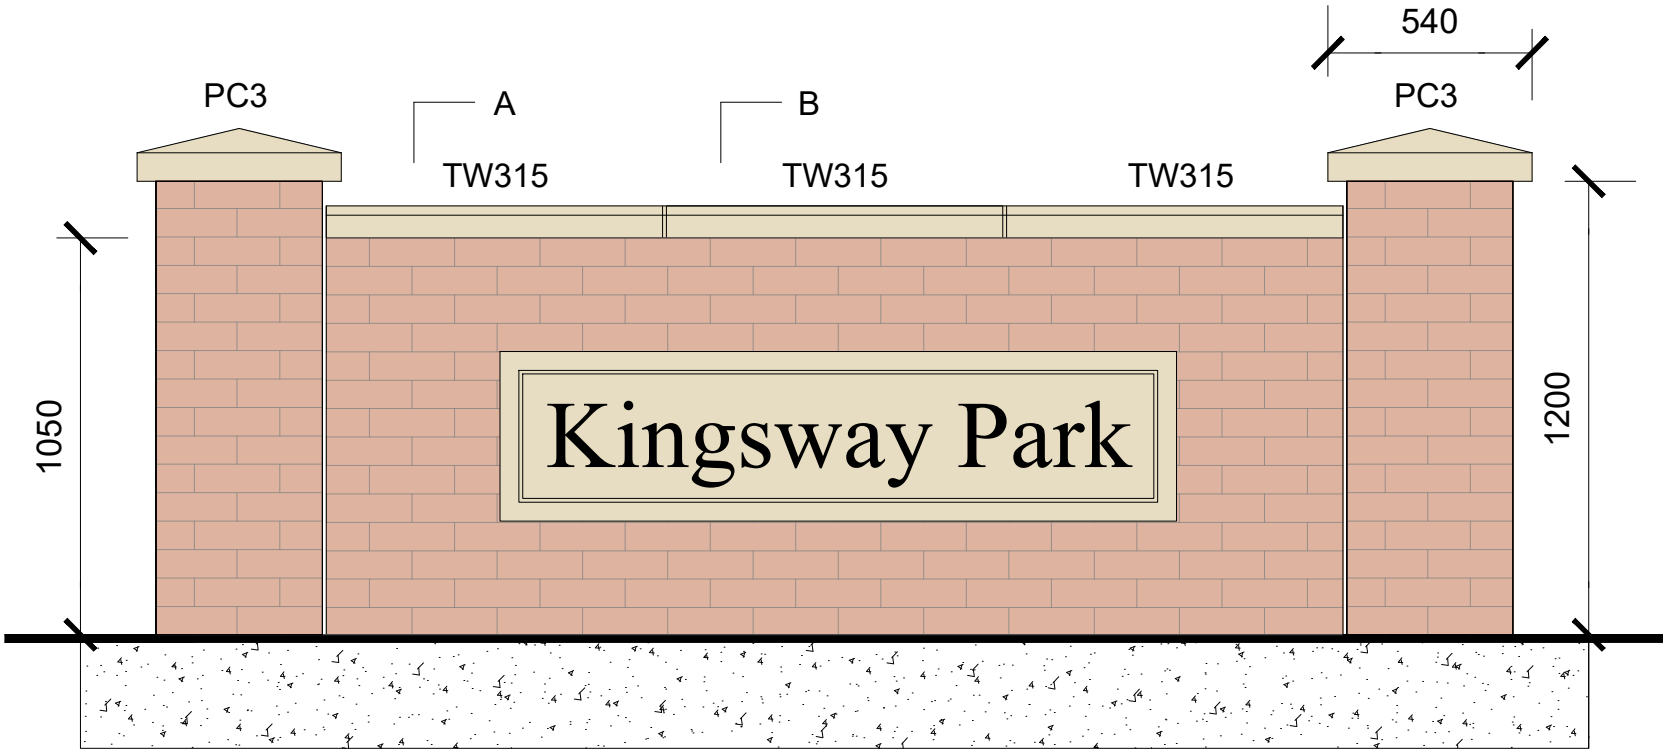

Concrete foundation
to Engineers
specification

Signage text Forticrete
Font Times New Roman, double spaced or others
Colour Bath unit 1800 x 440 x 120mm

MATERIALS KEY




Forticrete Stone Pyramid Cap
Ref: PC3
Colour: Bath
Size: 540 x 140mm



Forticrete Stone Coping
Ref: TW315
Colour: Bath
Size: 315 x 890mm

Ibstock Brickwork
Bentley Cottage Blend

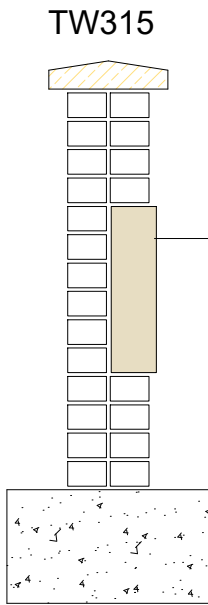

SECTION B-B

Signage sandstone unit.
to step out 20mm

Rev	Amendment	Drawn/Date:



Barratt / David Wilson Homes
North West
303 Bridgewater Place
2nd Floor
Warrington
Cheshire
WA3 6XF
TEL: 01925 846600

Project
SILVERHILL FARM
KINGSWAY
ROCHDALE

Drawing Title
Entrance Feature Detail

Status
For Comment
Scale
1:20 @ A2
Date
25.03.24
Drawn By
JR



Drawing Ref
H7491-203801
Revision
P01