



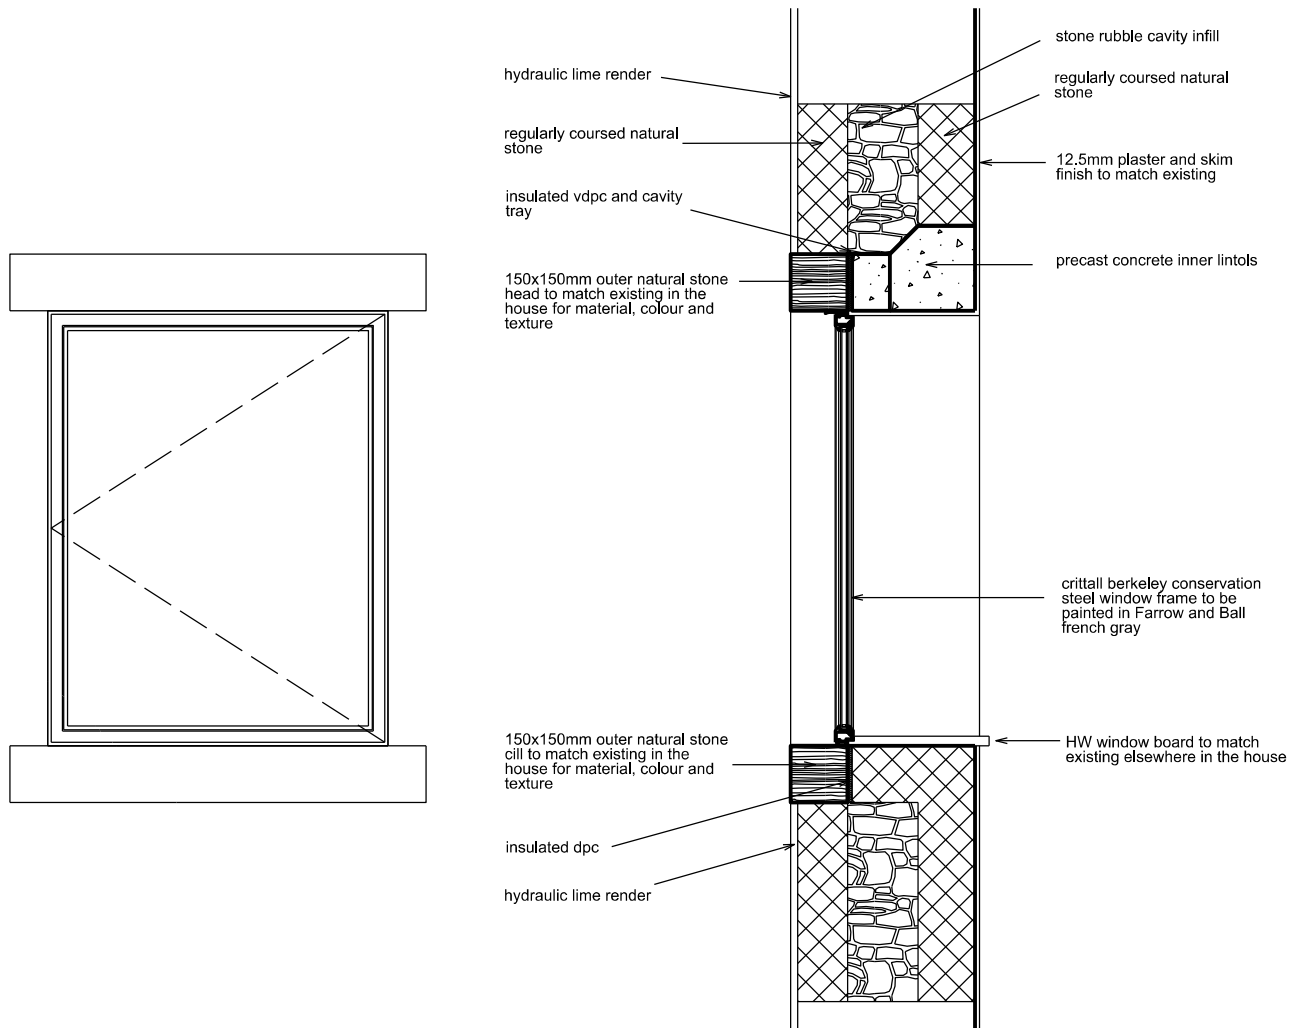

SECTION DETAIL

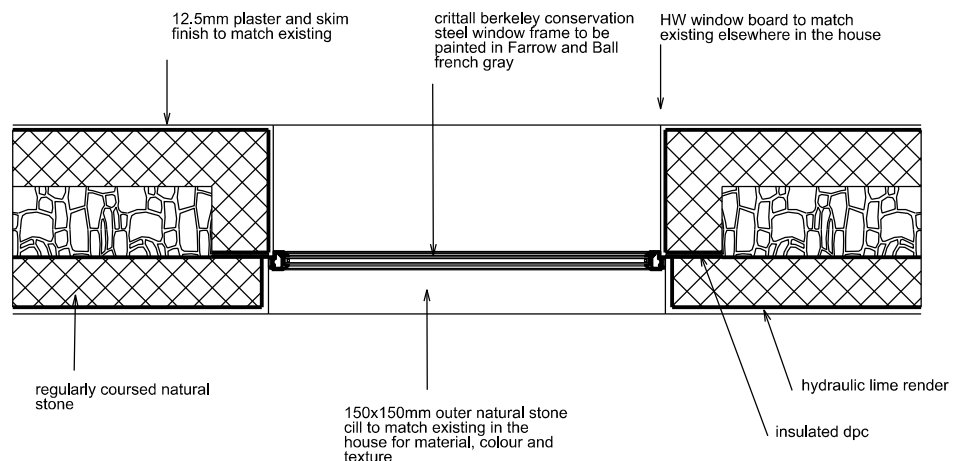

SECTION PLAN

Tithe Barn, Milnrow - Garage/Workshop Conversion

BURR DESIGN ASSOCIATES

notes
1 Top Of the Hill, Colden, Hebden Bridge, HX77PJ.
Tel: 01422 844879 - 07720059525. E mail: dennis@burrdesign.co.uk
Company No: 5371811, Director: Dennis R. Burr, Ba Arch, Dip Arch, MaUD Oxford
All Copyright Reserved - Drawings not to be copied without express consent.

To print drawing, use print no scaling 'PDF' printing configuration, all other printing configurations re unacceptable contractually as they can result in errors in scale/dimensions - All dimensions noted are to be checked on site.

project Tithe Barn, Milnrow - Garage/Workshop Conversion
drawing title Steel Window Detail [Typical]
project ref. 1202 drawing no. SWD/01
date 25/09/2024 scale 1:20 @ A4