


Drawing Information:
All levels and dimensions must be checked onsite by the contractor prior to commencement of works. Any variations must be reported to Quantum Group Ltd. All information hereon in is the copyright of Quantum Group Ltd. Copying in full or part is forbidden without written permission from Quantum Group Ltd.

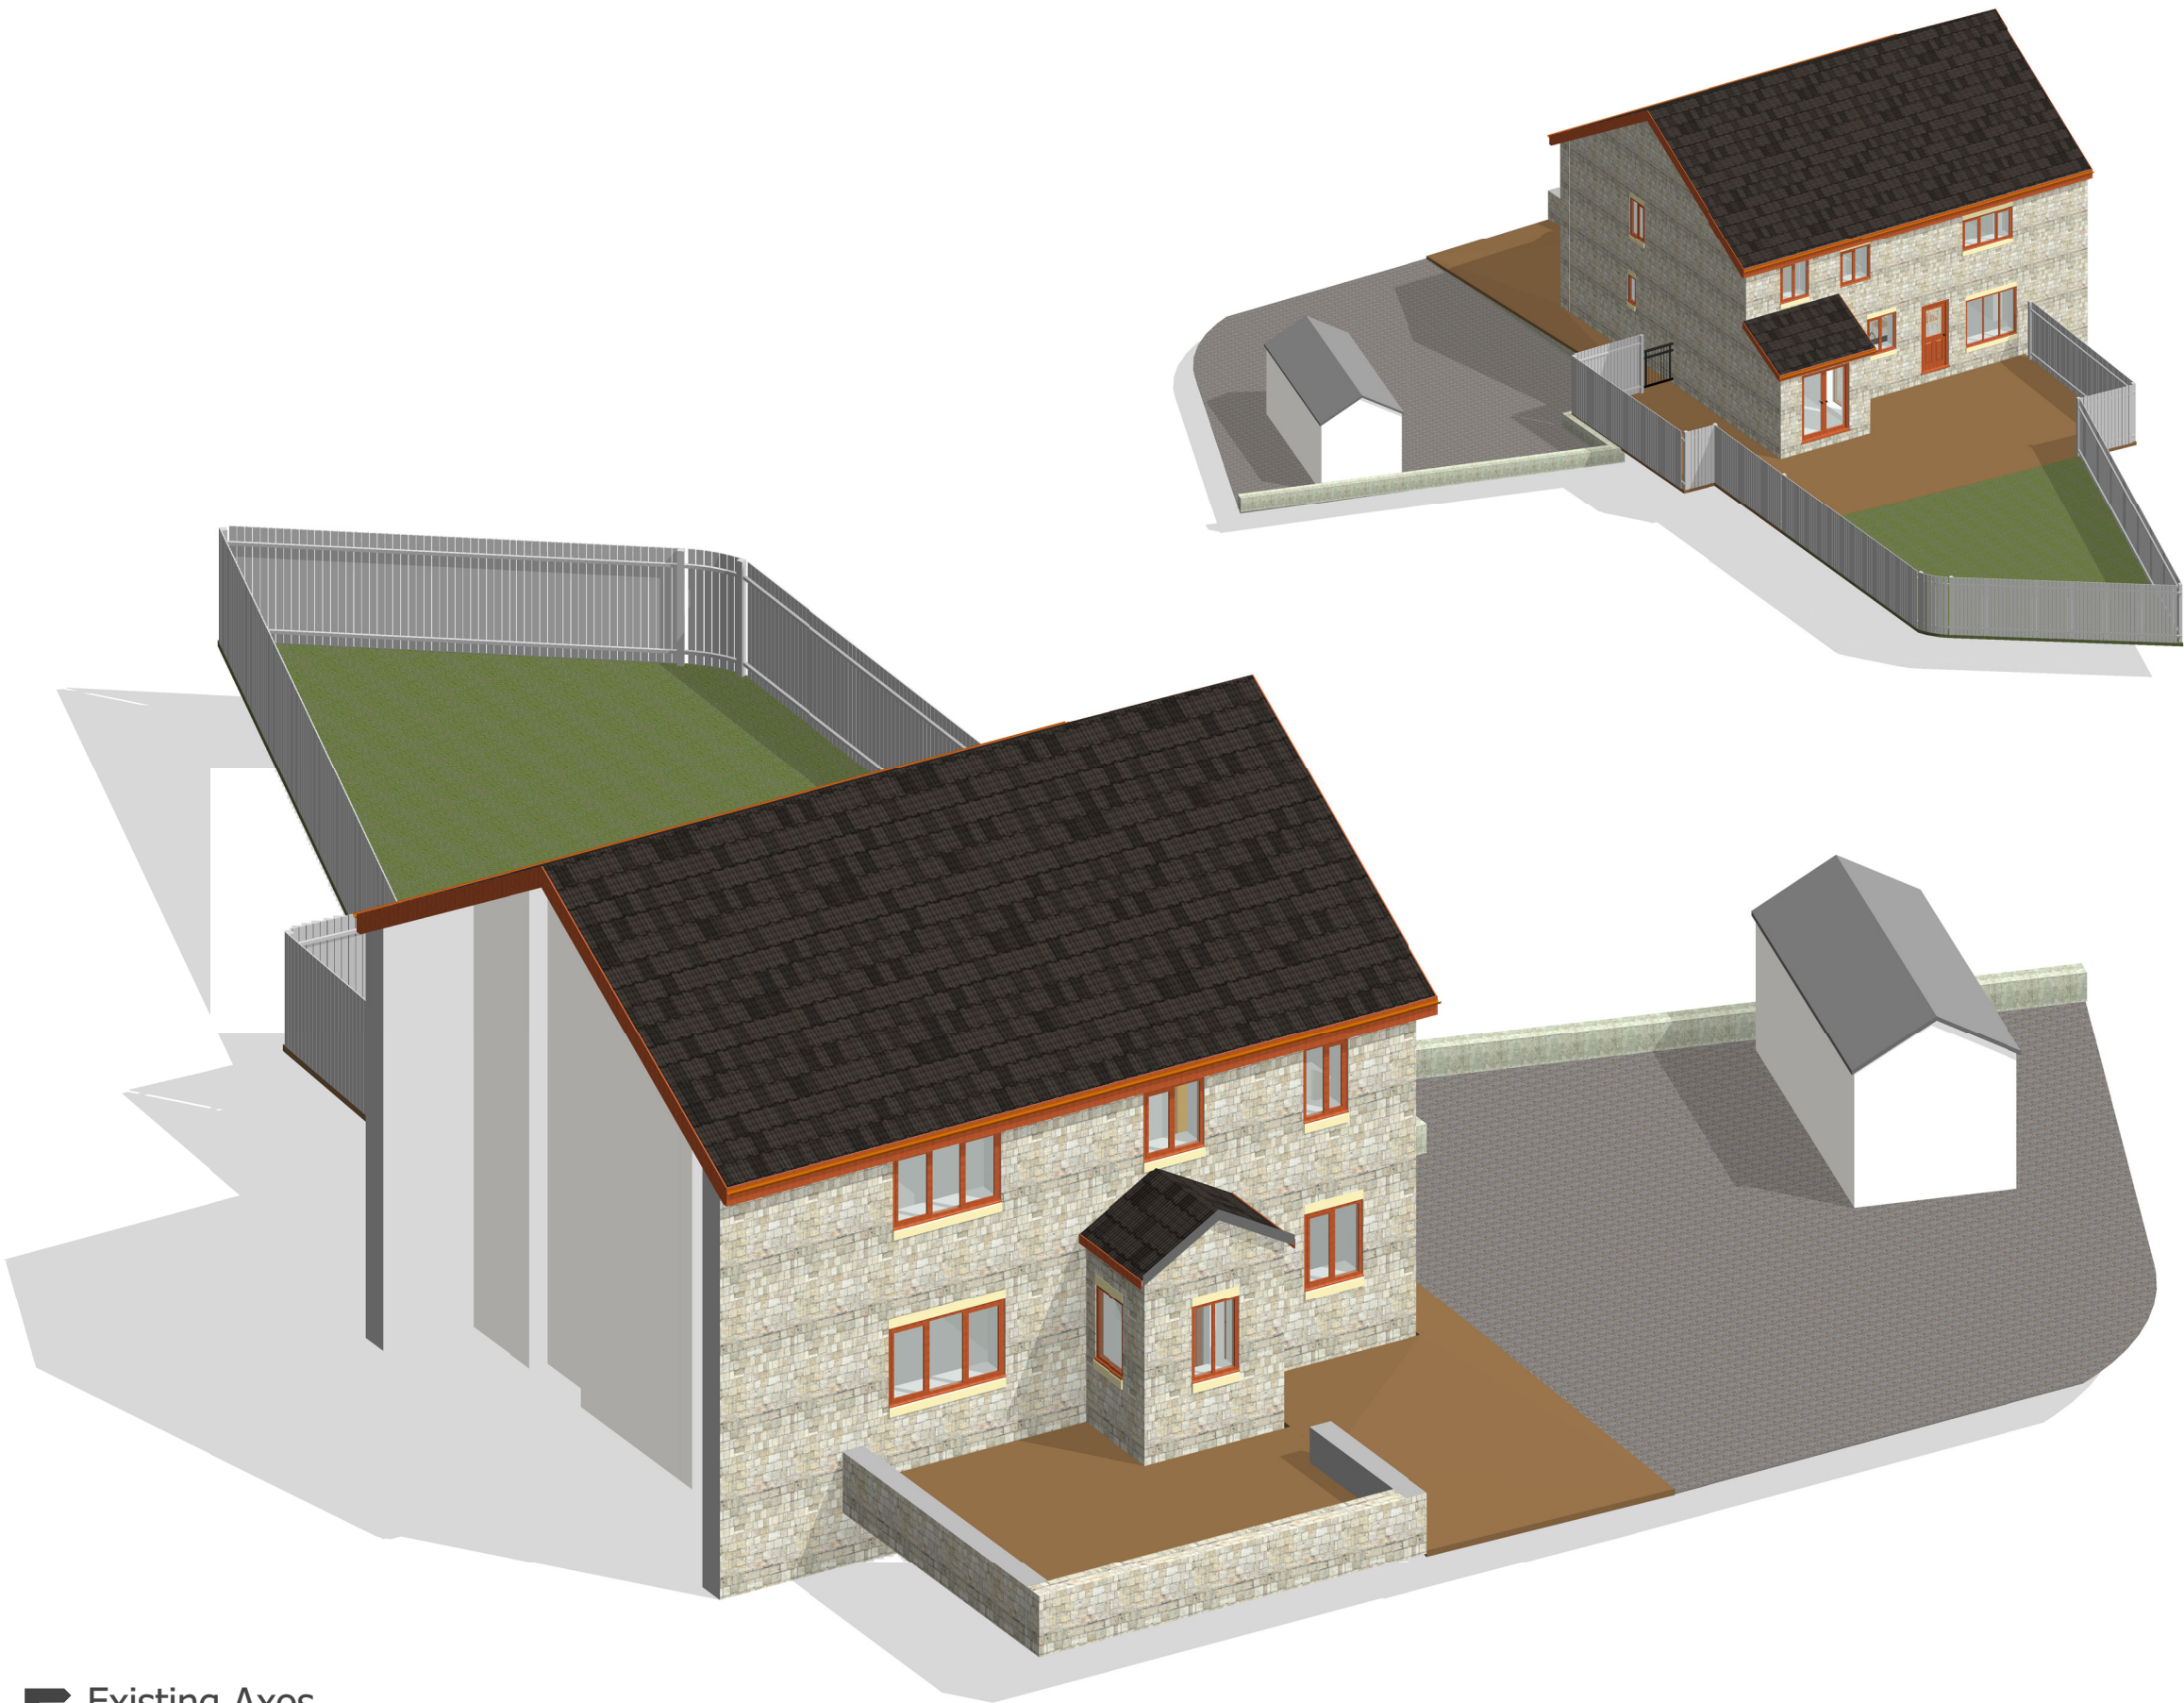

 Existing Axos

Rev	Revision History	By	Date
Client:			
David Boyle			
Drawing:			
Existing Axonometric Views			
Drawing Number:			
C2042-VS-200-04			
Scale:	Size:	Date:	
	A3	21/02/22	
Drawn:	Checked:	Rev:	
LS	JW		
Status:	PRELIMINARY		



C2046 - Rose Hill Cottage

www.quantumgroupnw.co.uk
info@quantumgroupnw.co.uk