











KEY

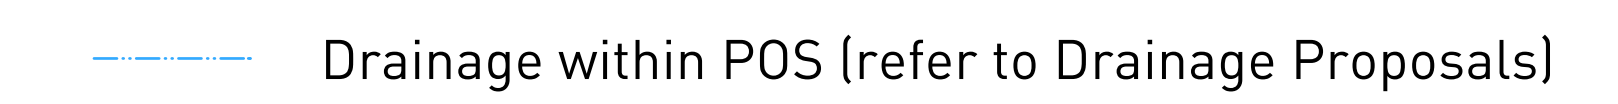

EXISTING

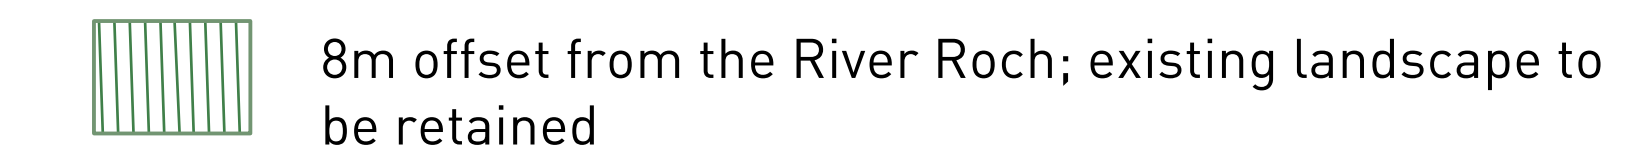


PROPOSED

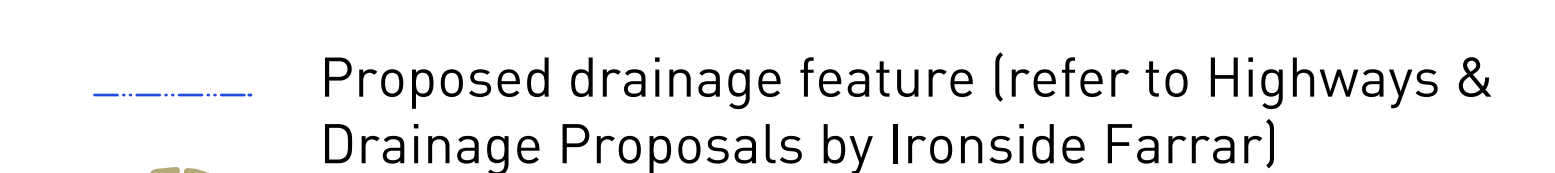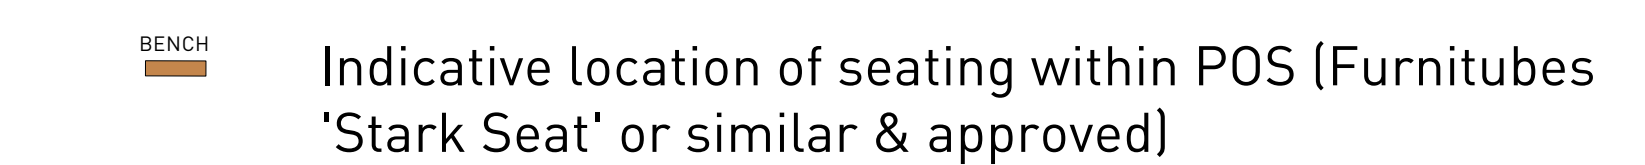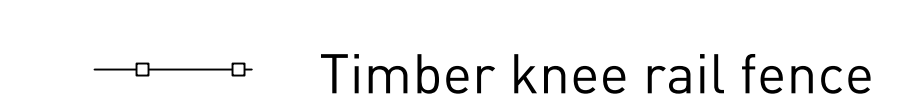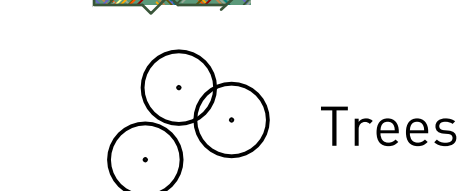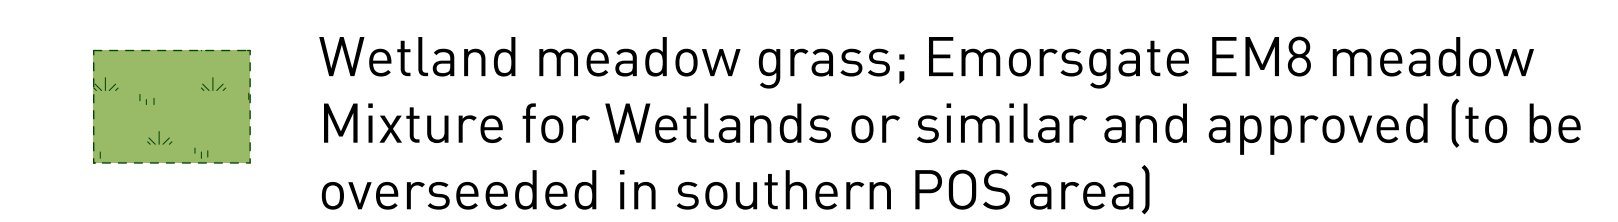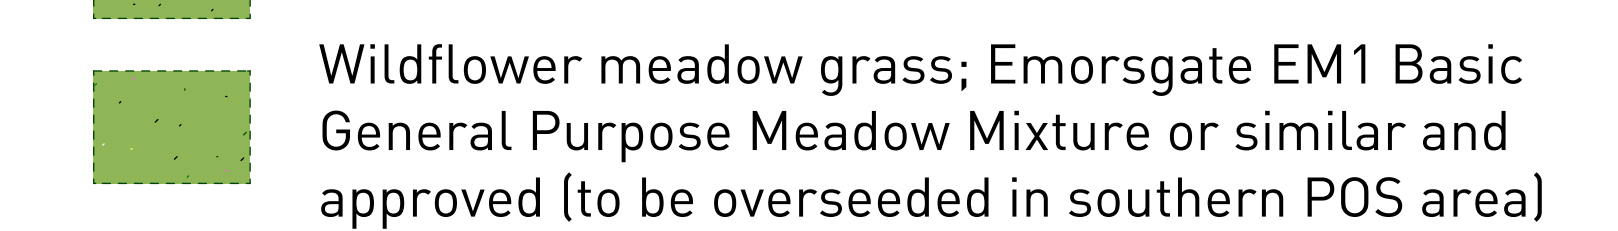

SMITHY BRIDGE

Detailed Planting Plan – Sheet 3 of 8

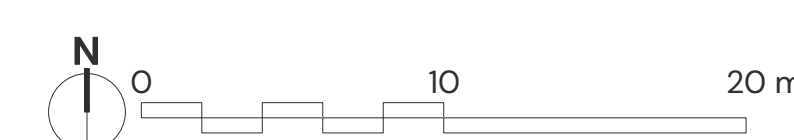

| PEGASUSGROUP.CO.UK | TEAM/DRAWN BY: VR | APPROVED BY: KC | DATE: 2022.10.07 | SCALE: 1:250@AO | DRWG: P21-2628_EN_102_3 | CLIENT: TAYLOR WIMPEY |