




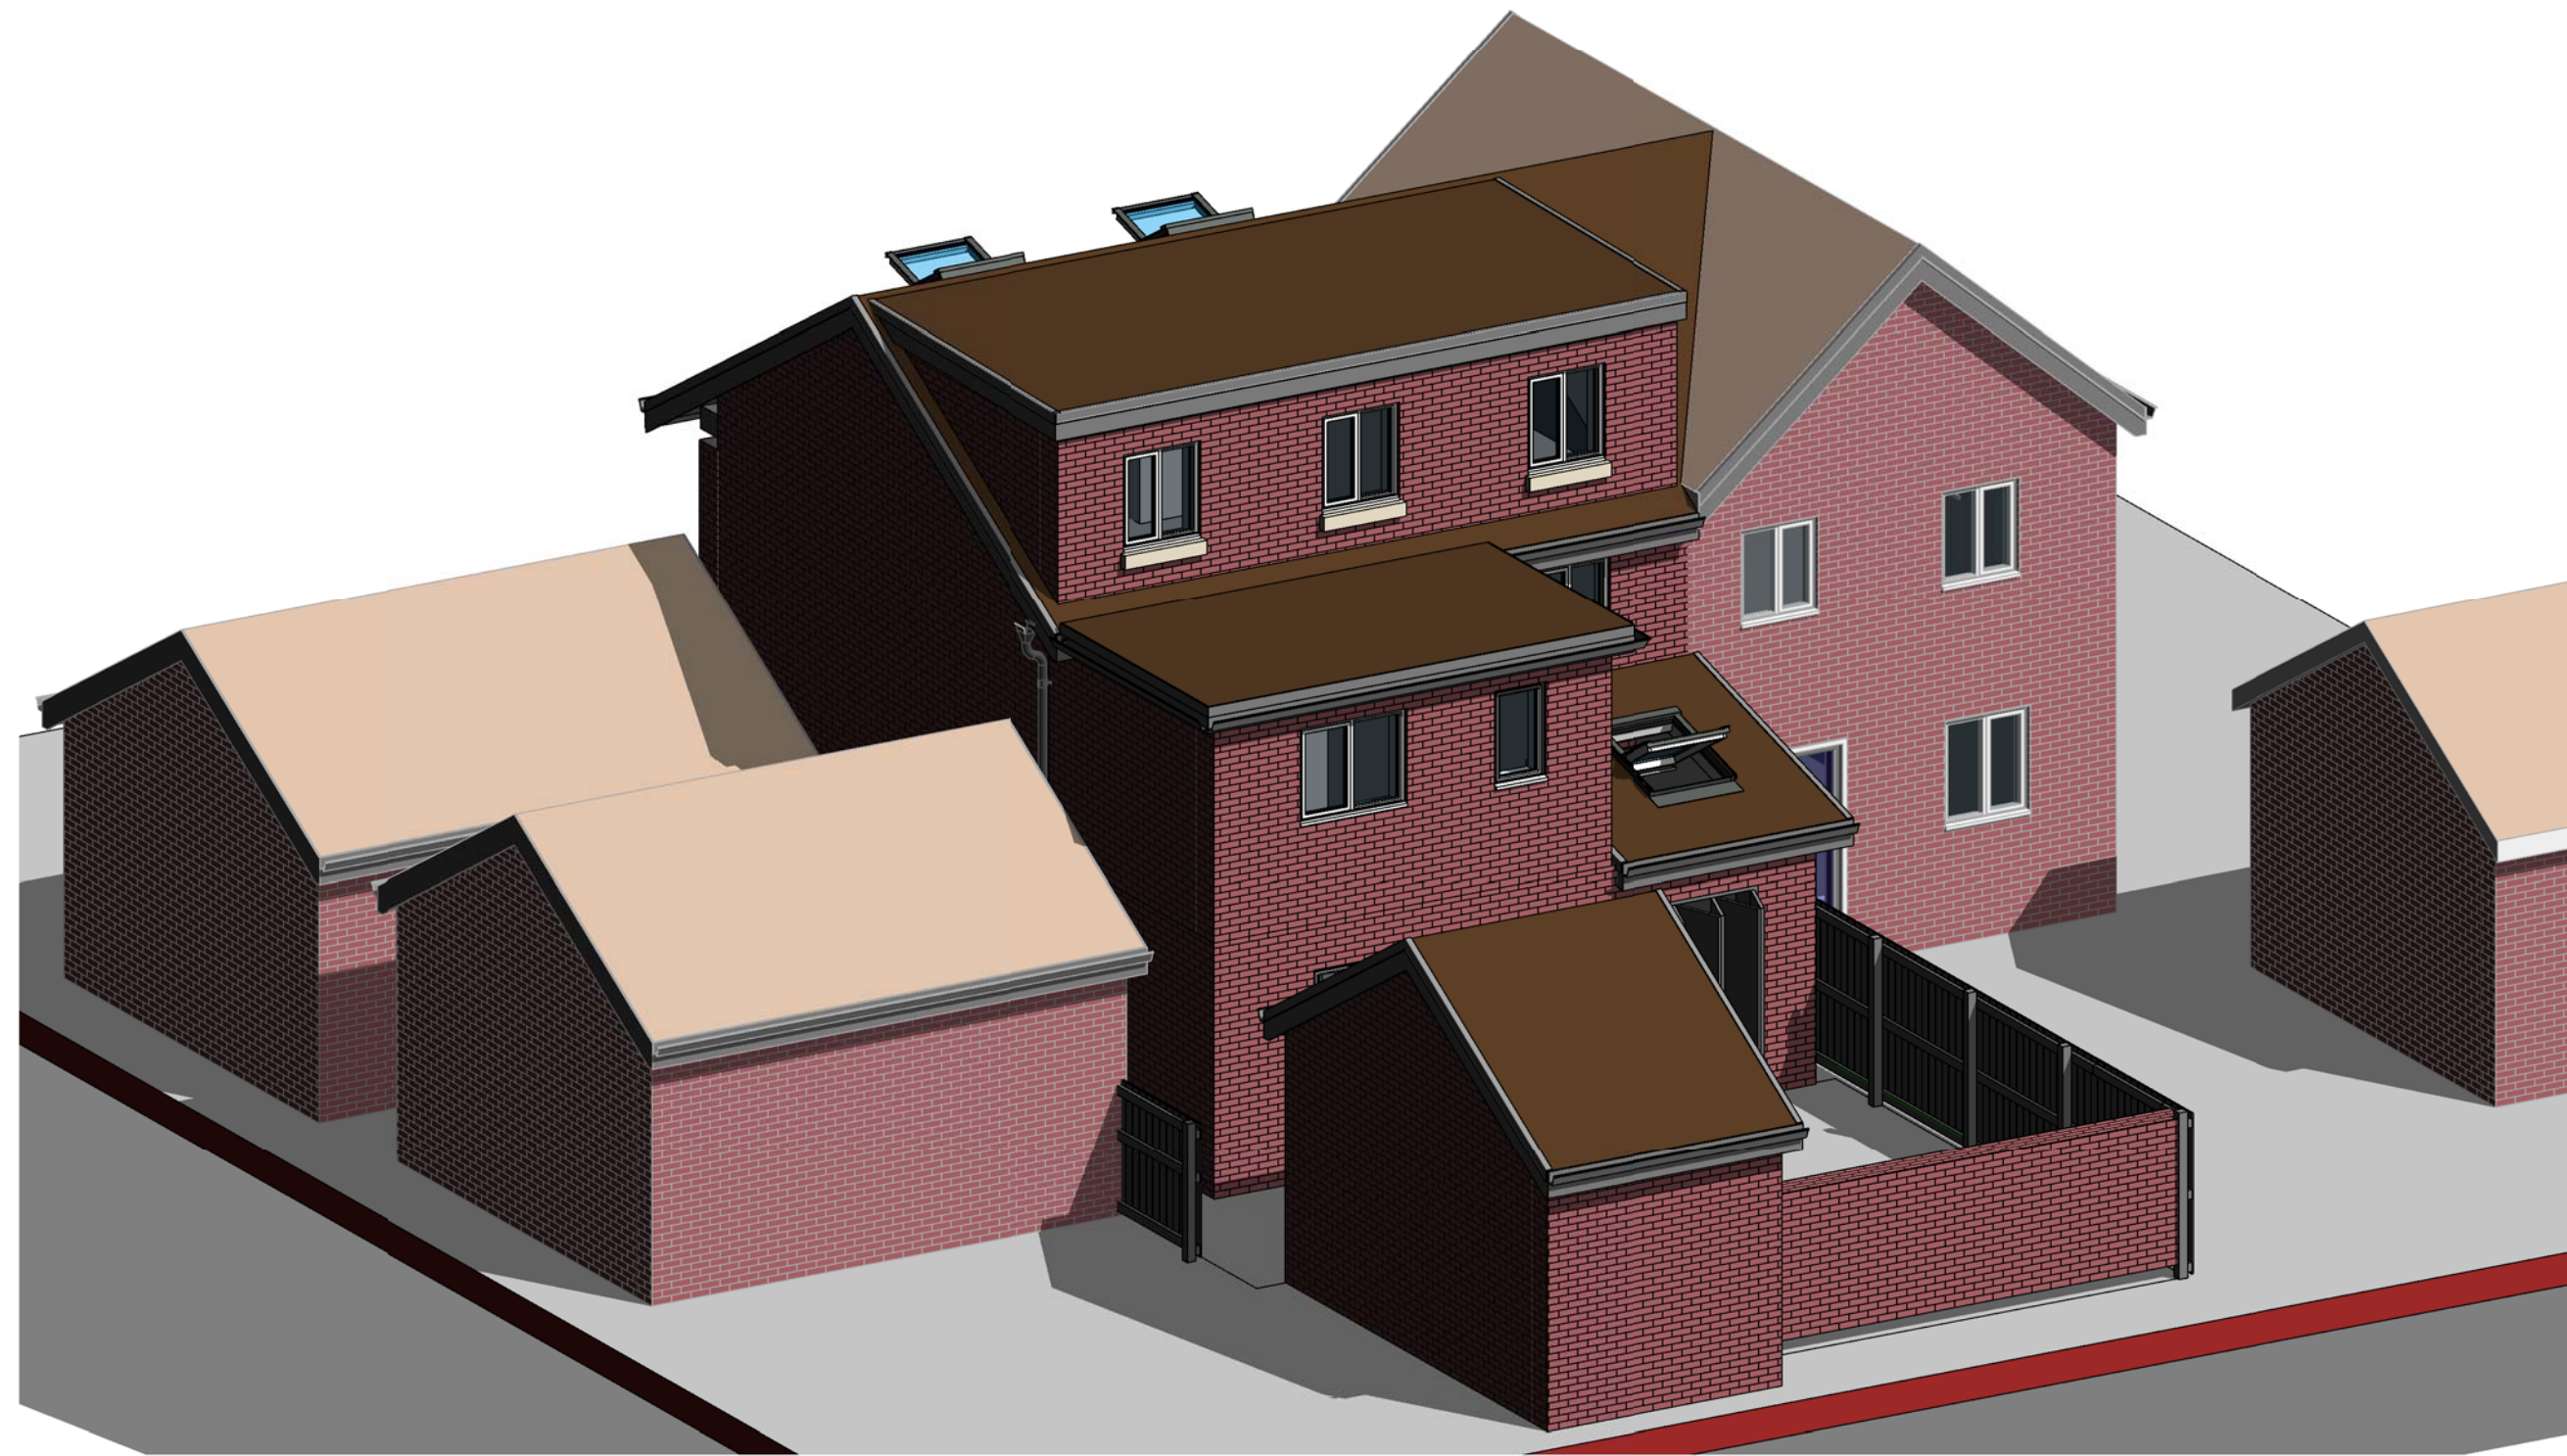


Proposed External View 1

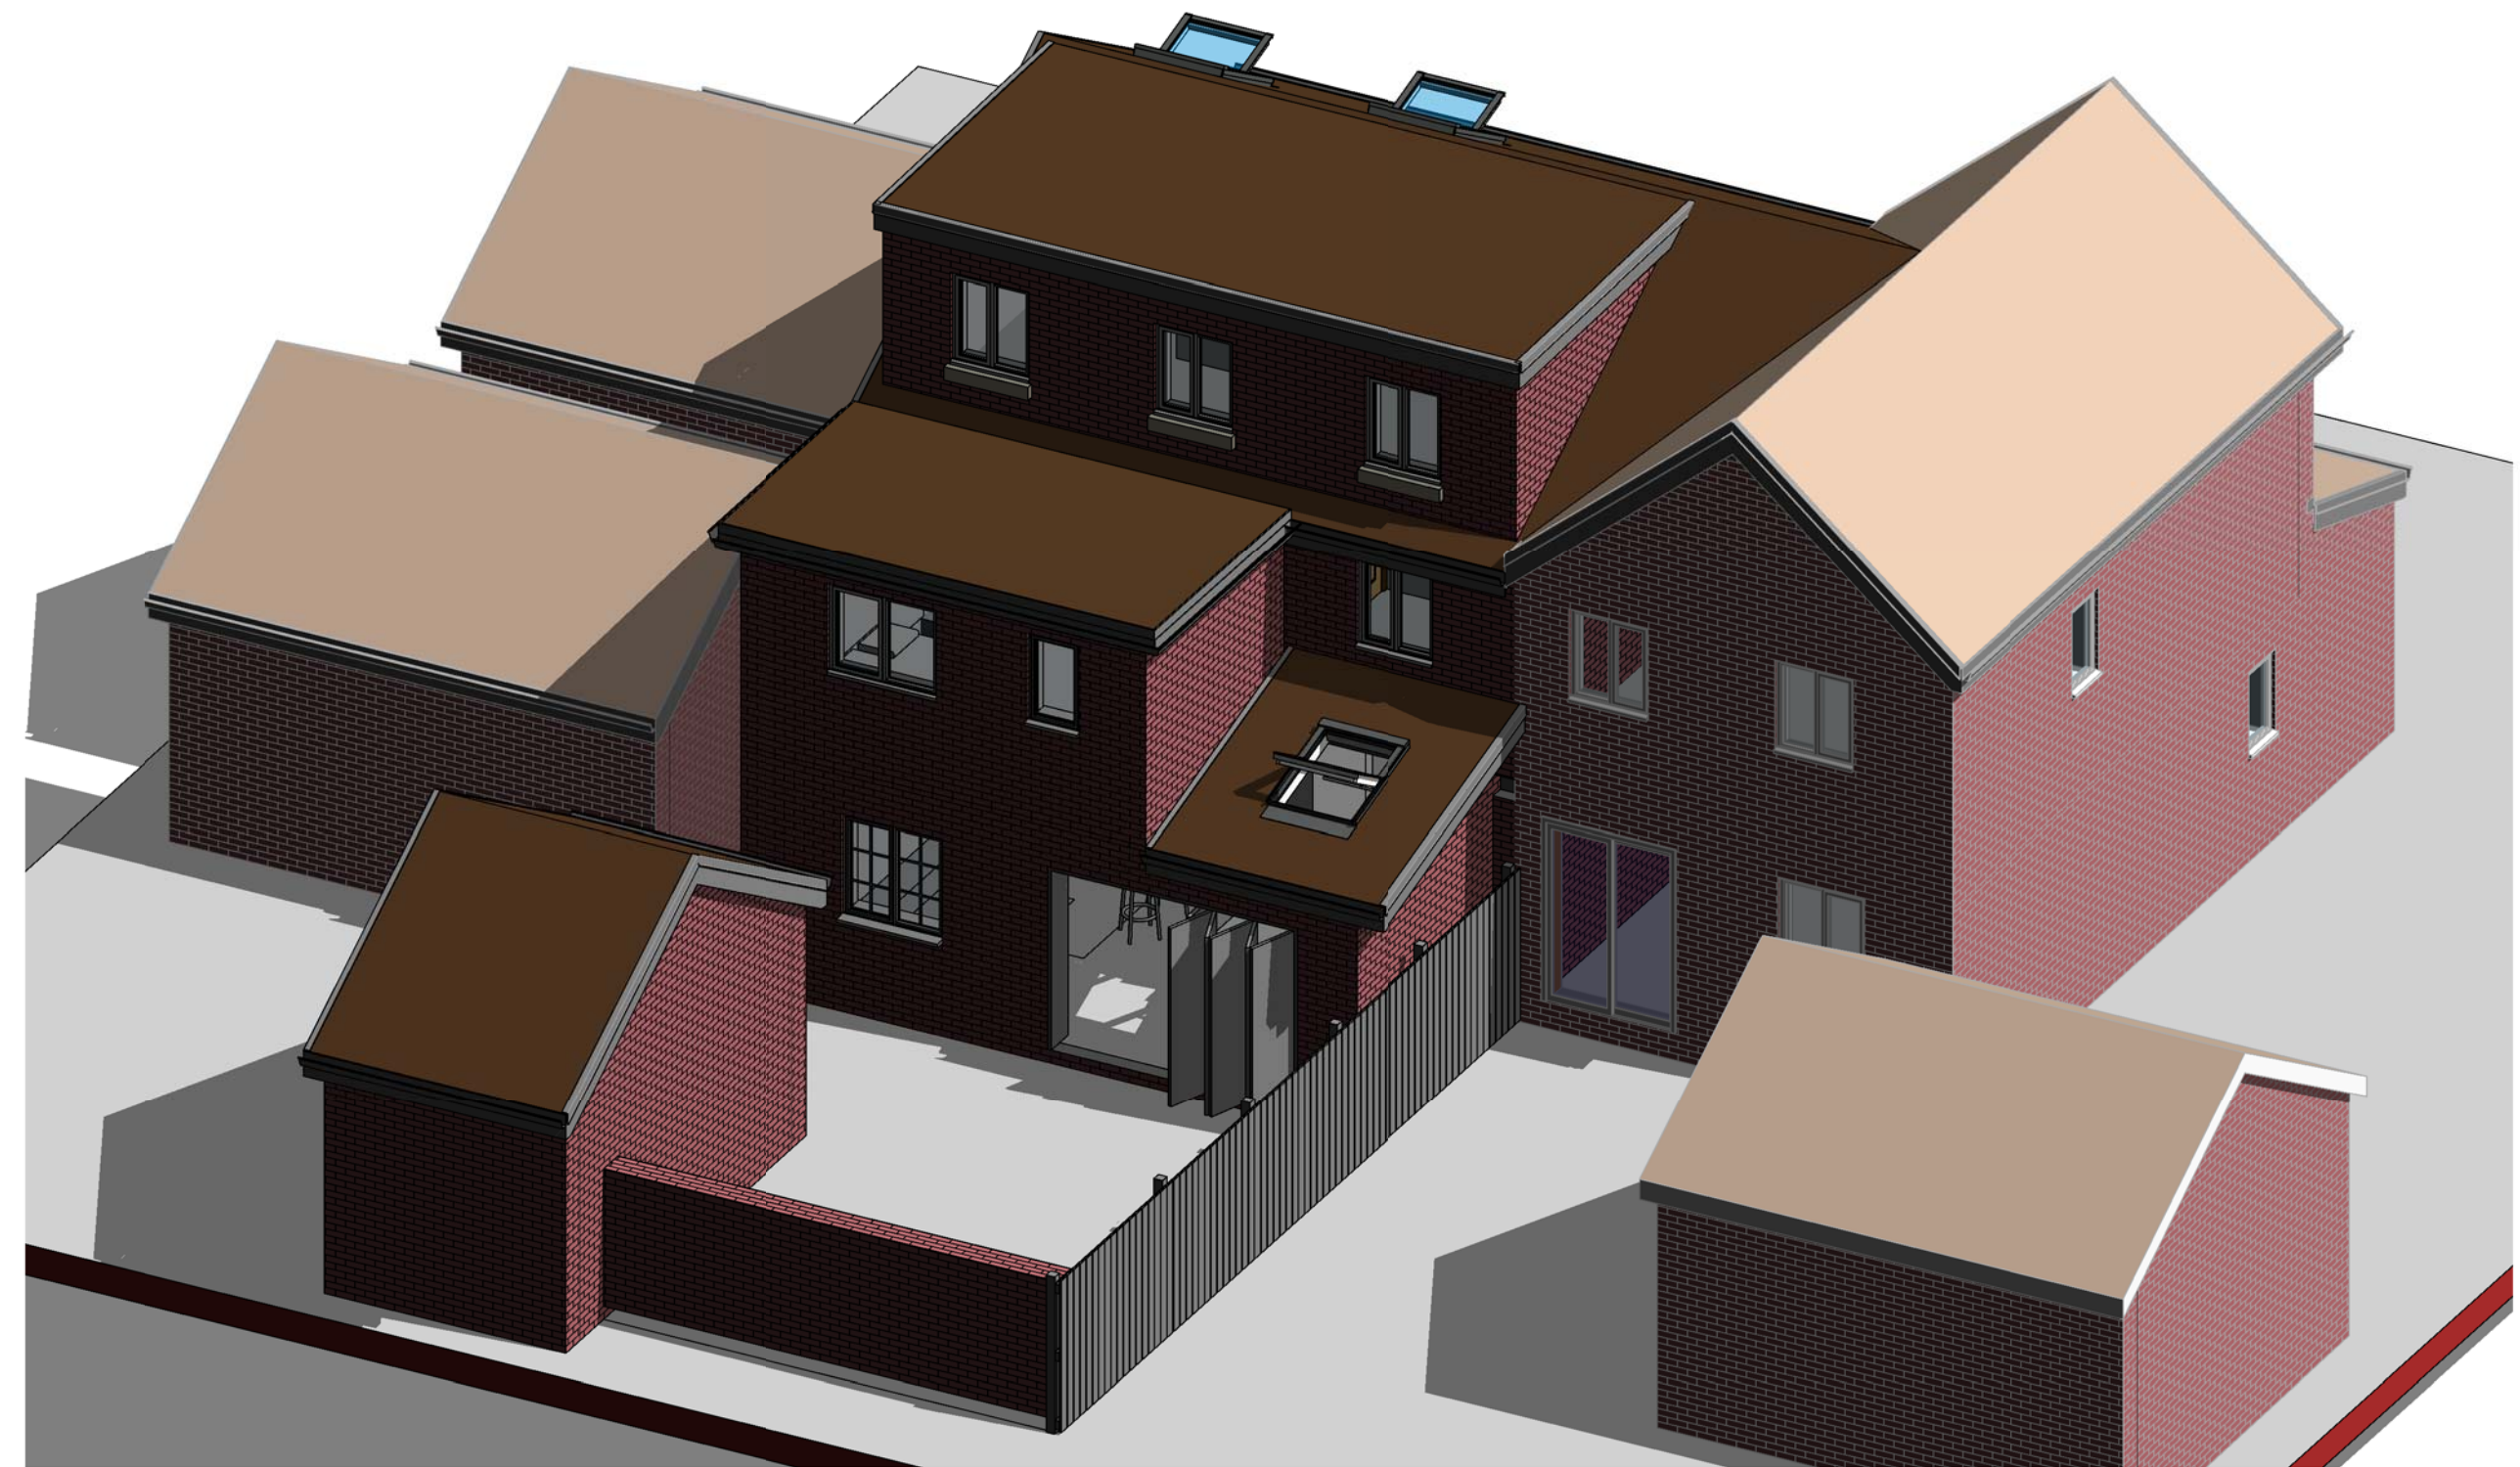

Proposed External View 2

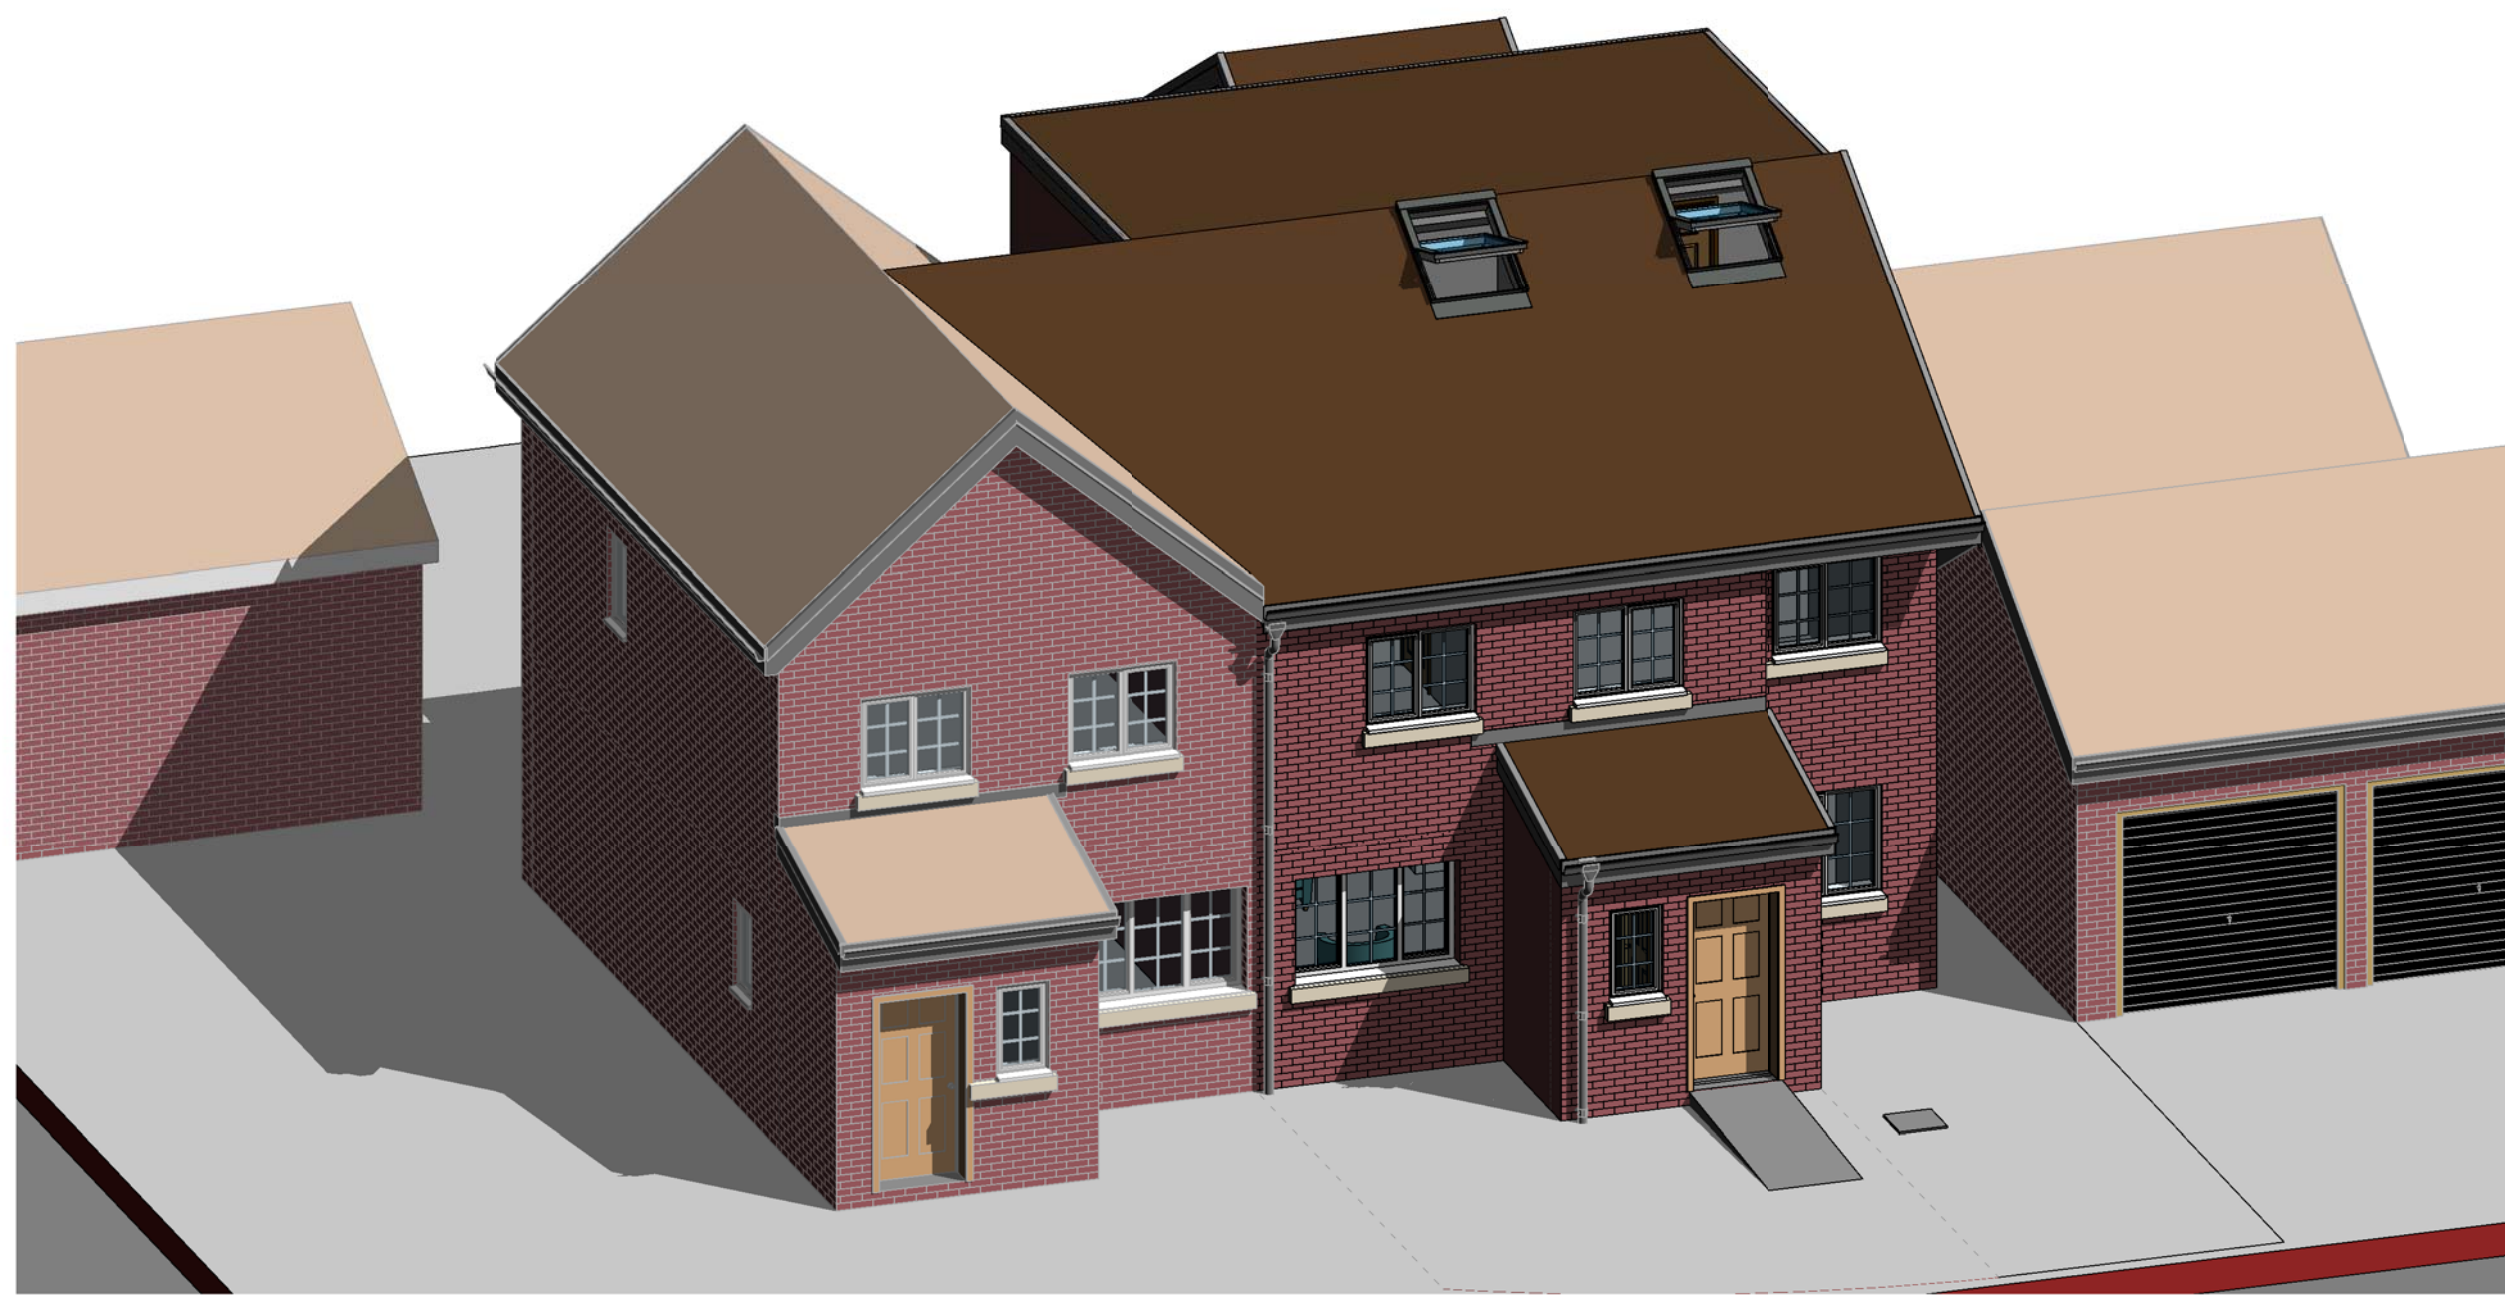

Proposed External View 3

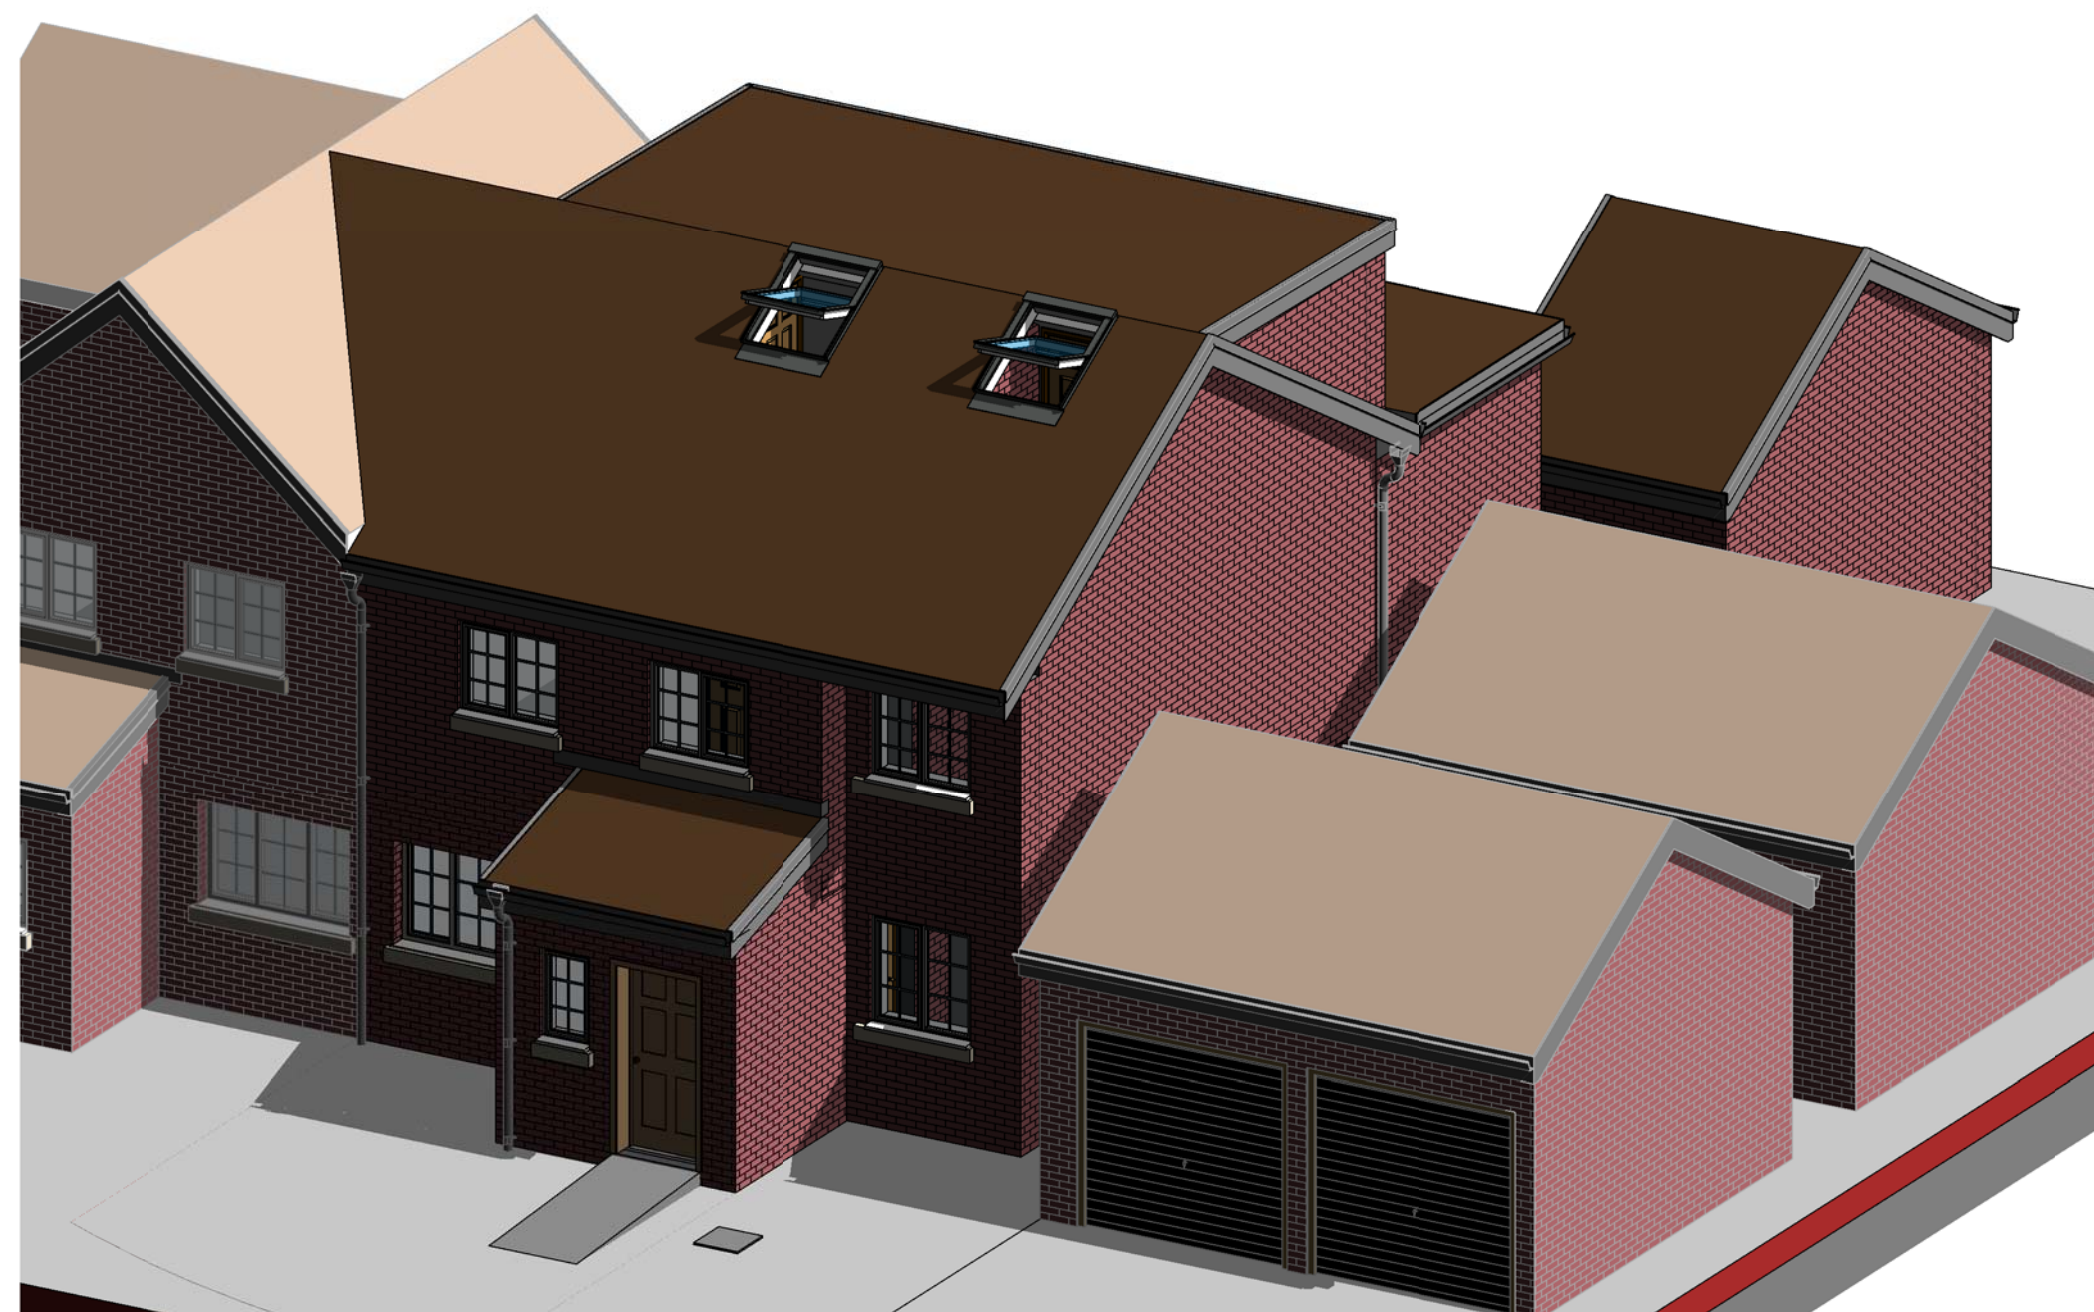

Proposed External View 4

PLANNING

[illegible]

Sabiya Khatun

Project
2 Newbold Hall Garden OL16
3AL

Drawing

Proposed External Views

Scale	Date		
@A1	Nov '22	CS	US



Home Extension Advisory Service
Suite 318, Broadstone Mill, Broadstone Road, Stockport SK5 7DL
Email: info@heas.co.uk
Tel: 0161 443 4117

0020 | 03 11 | Rev. No.