
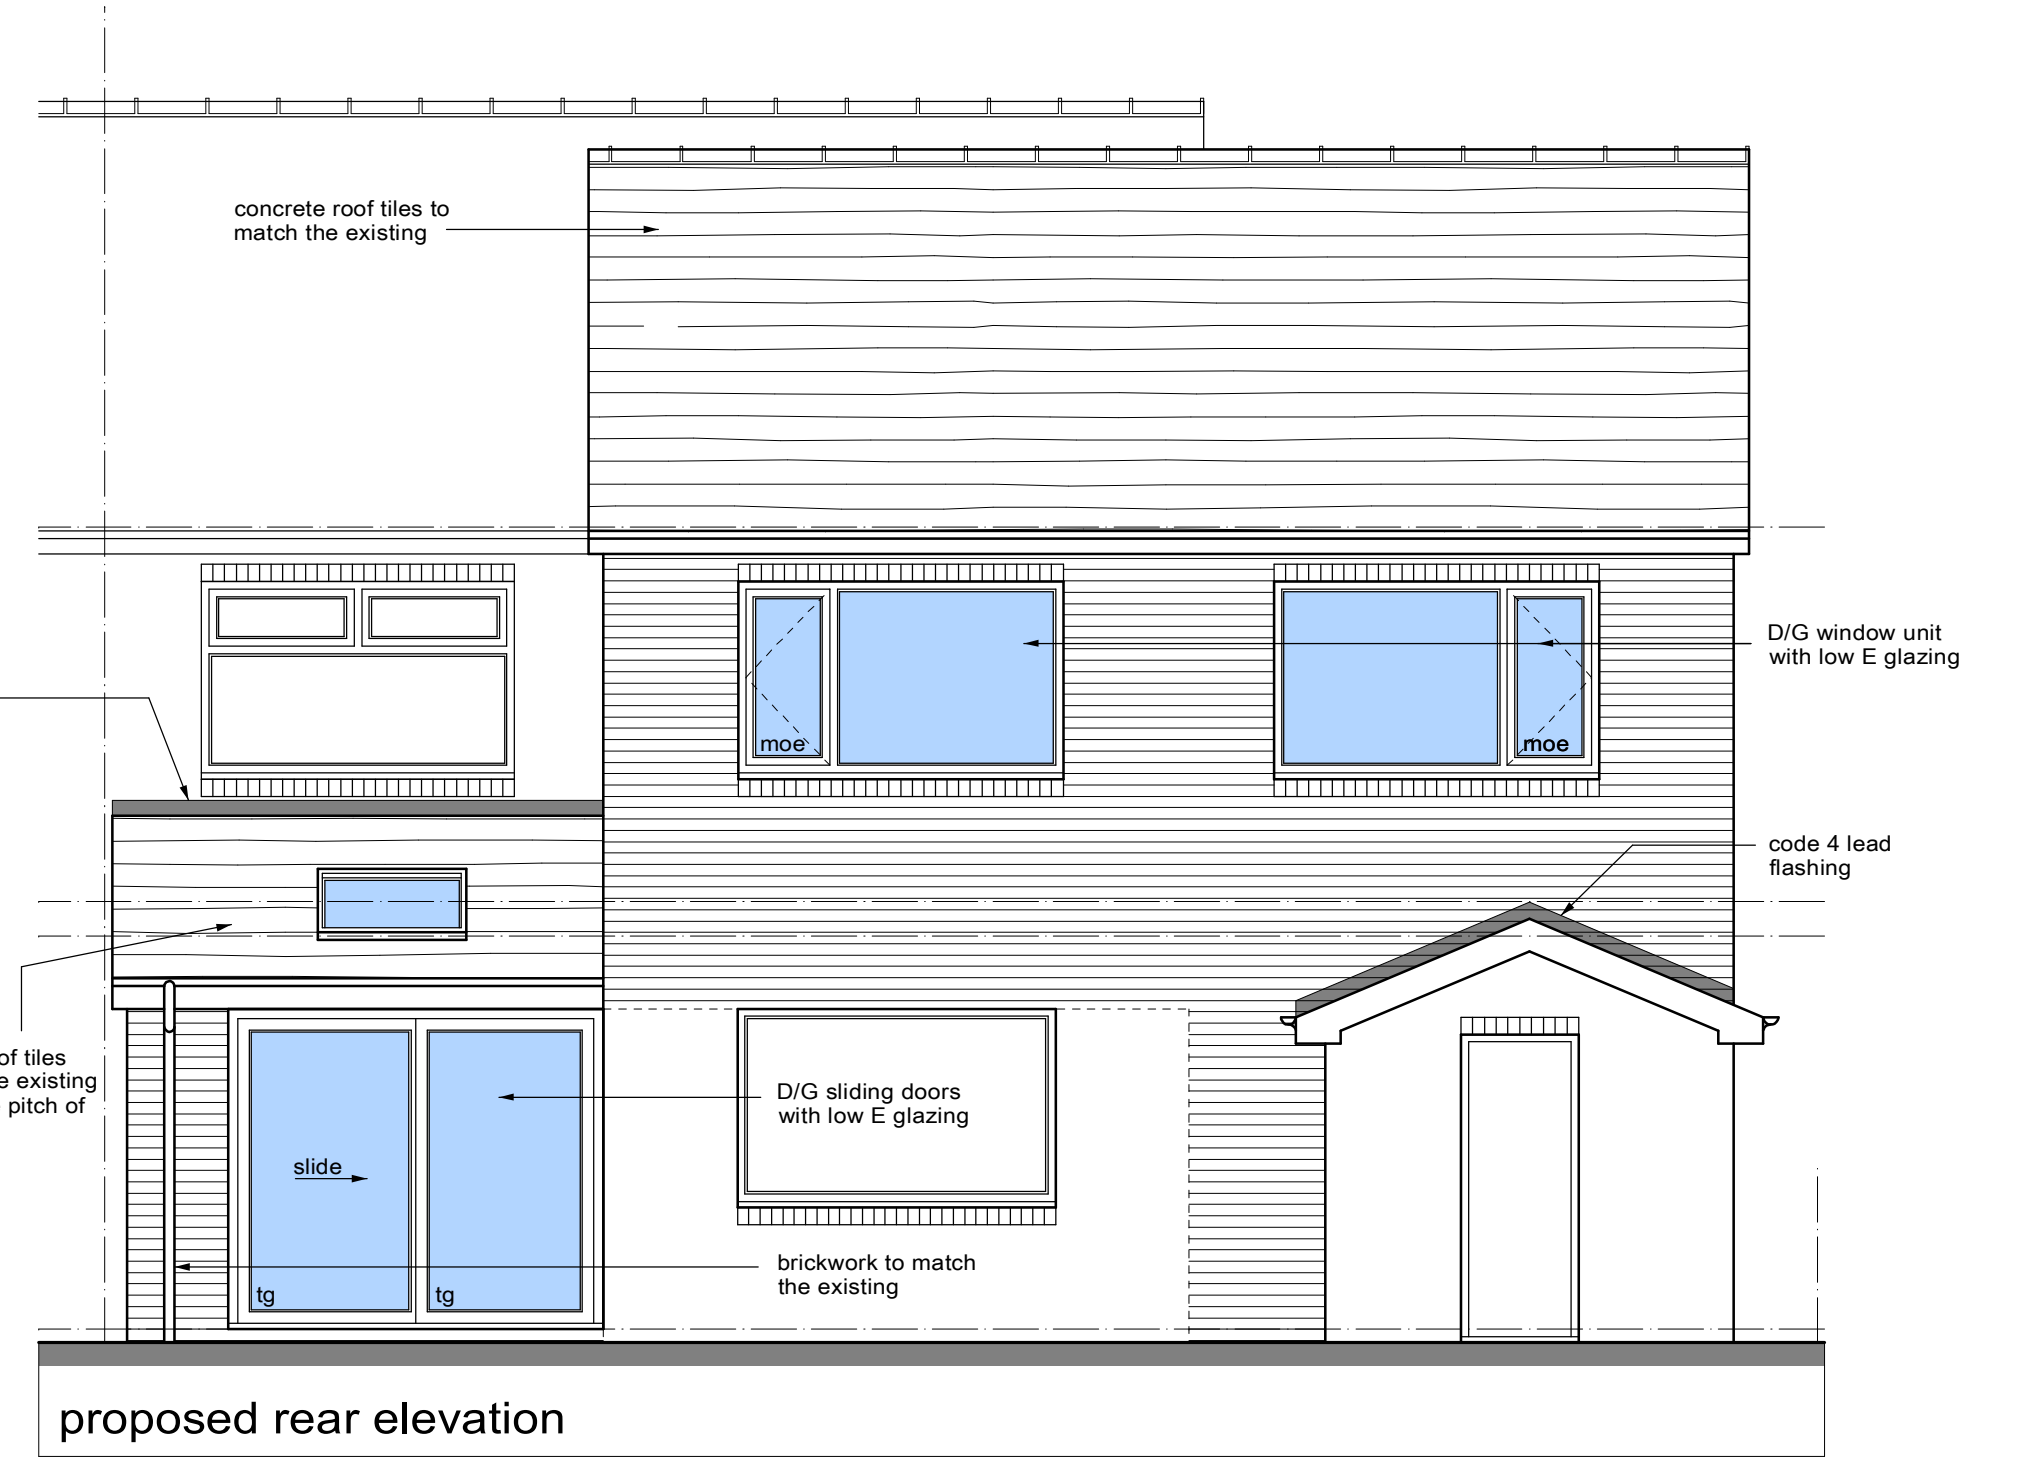
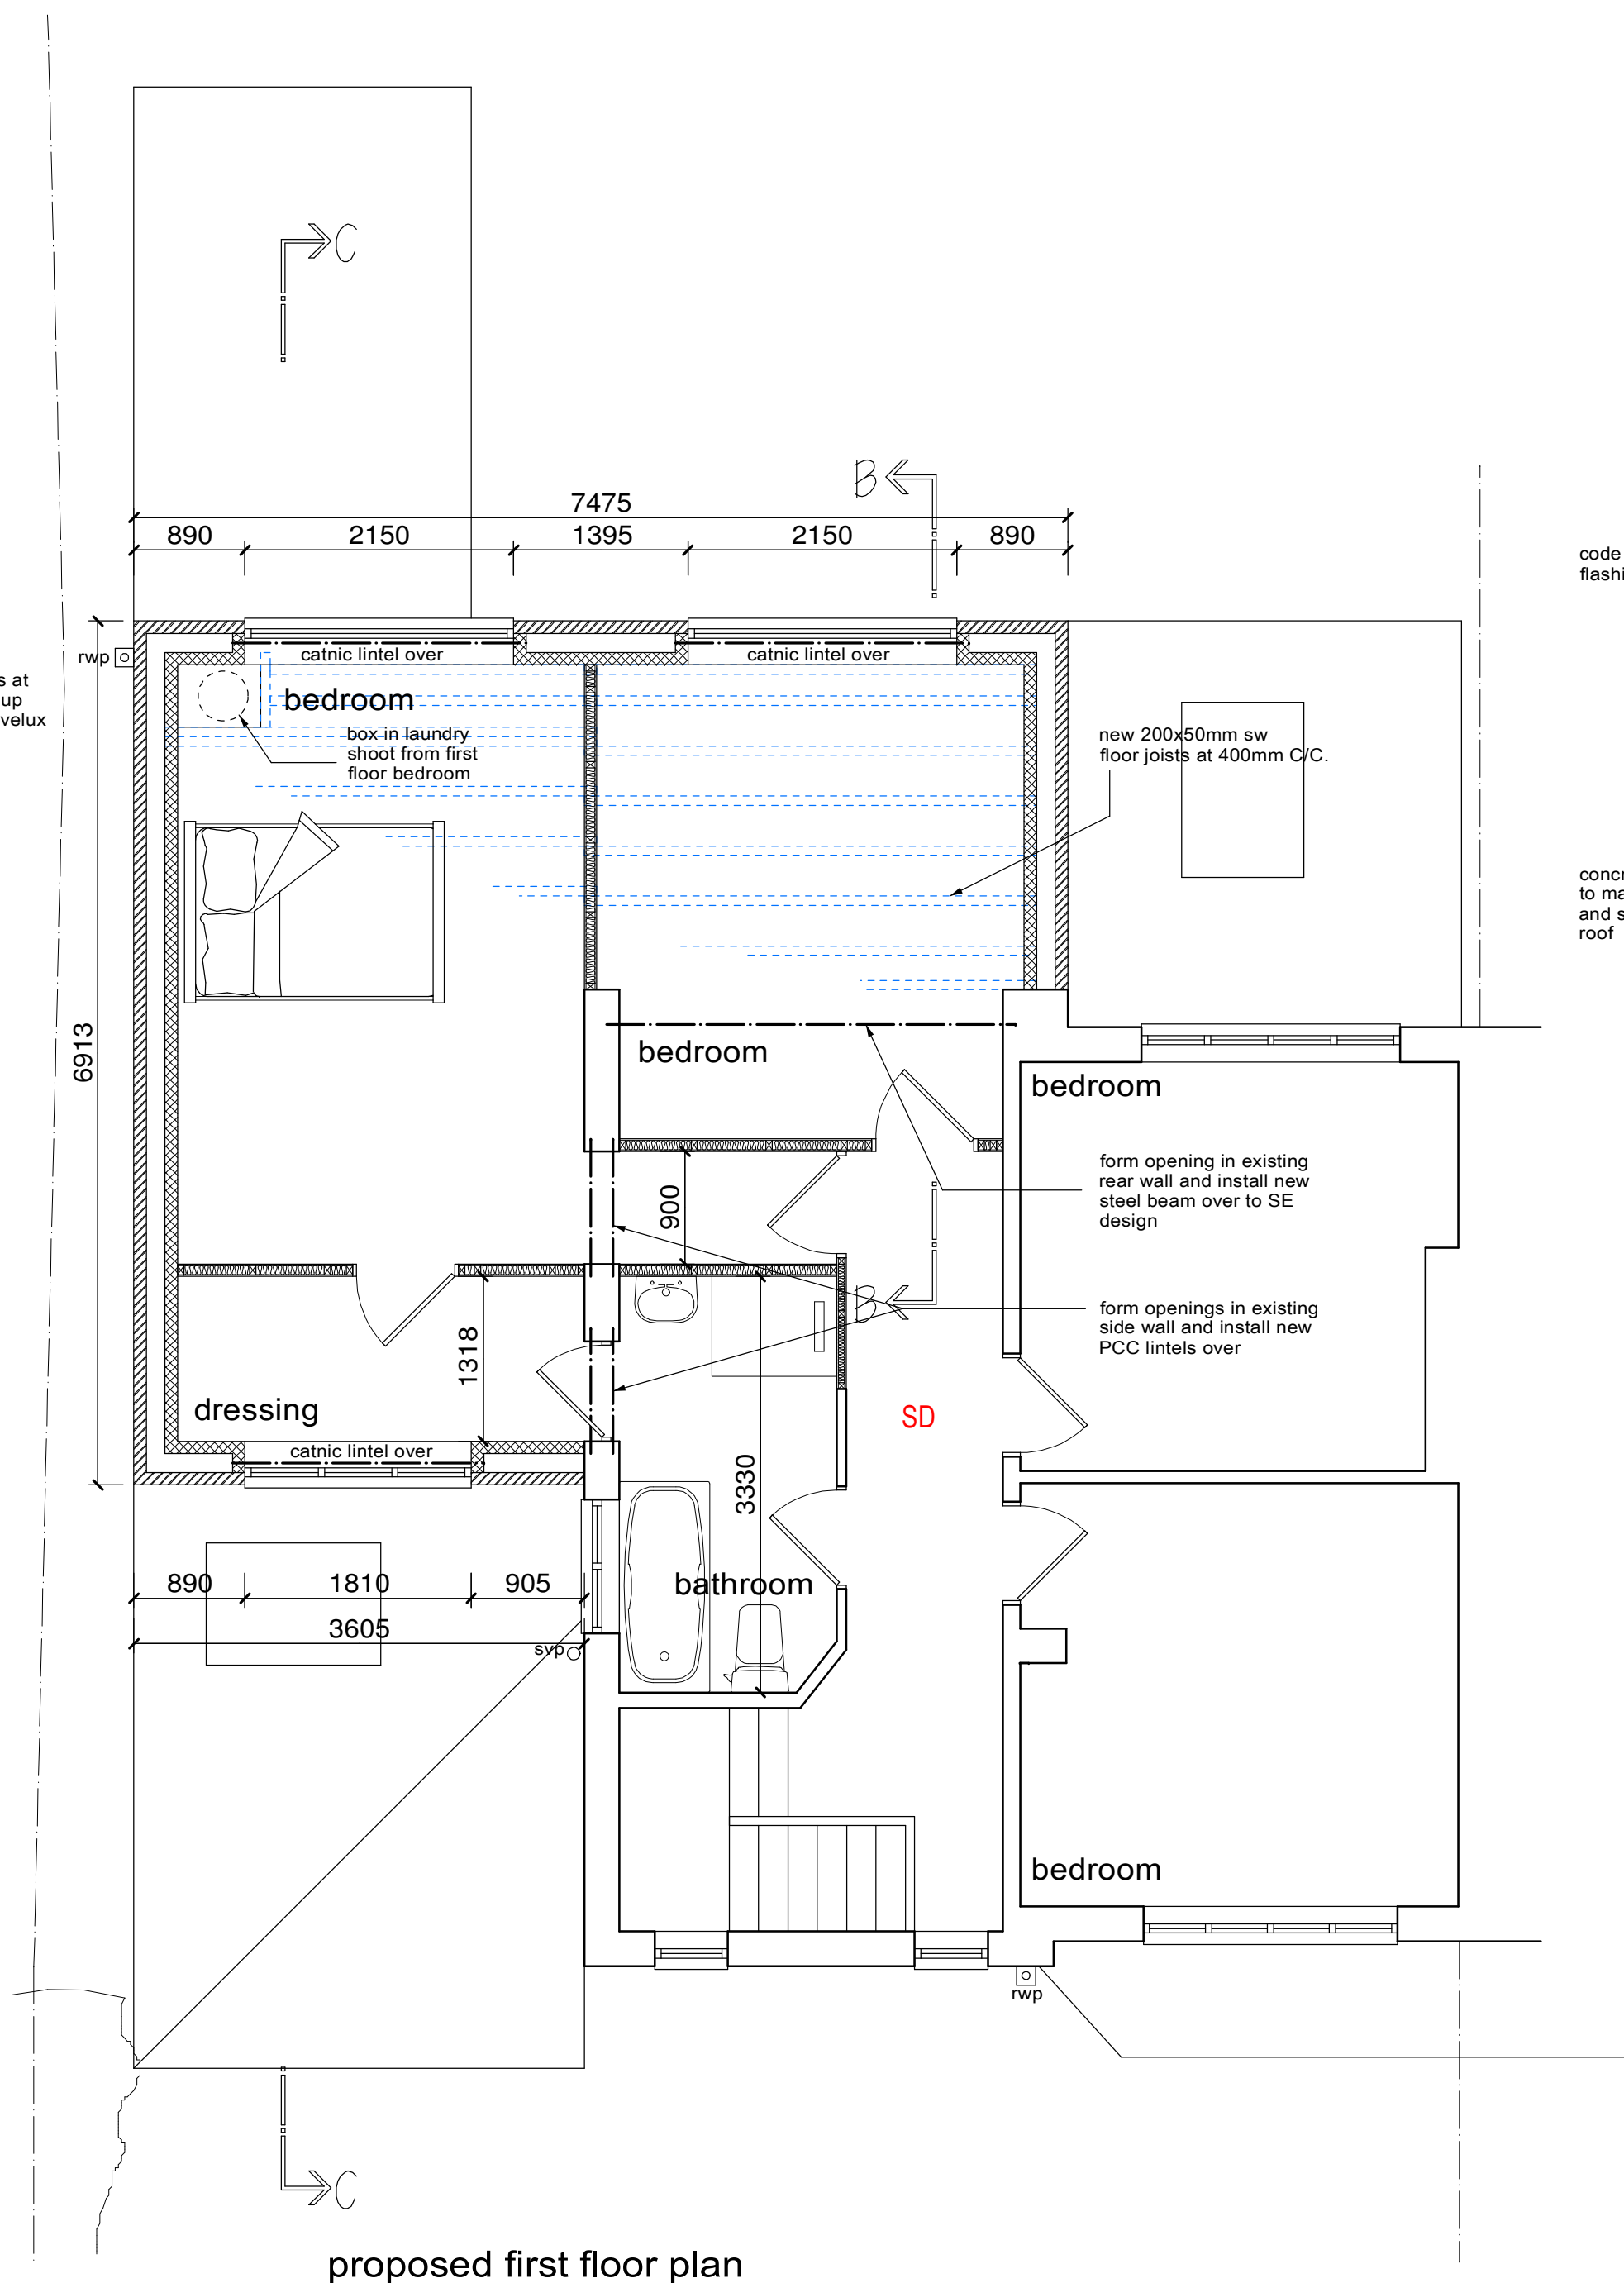
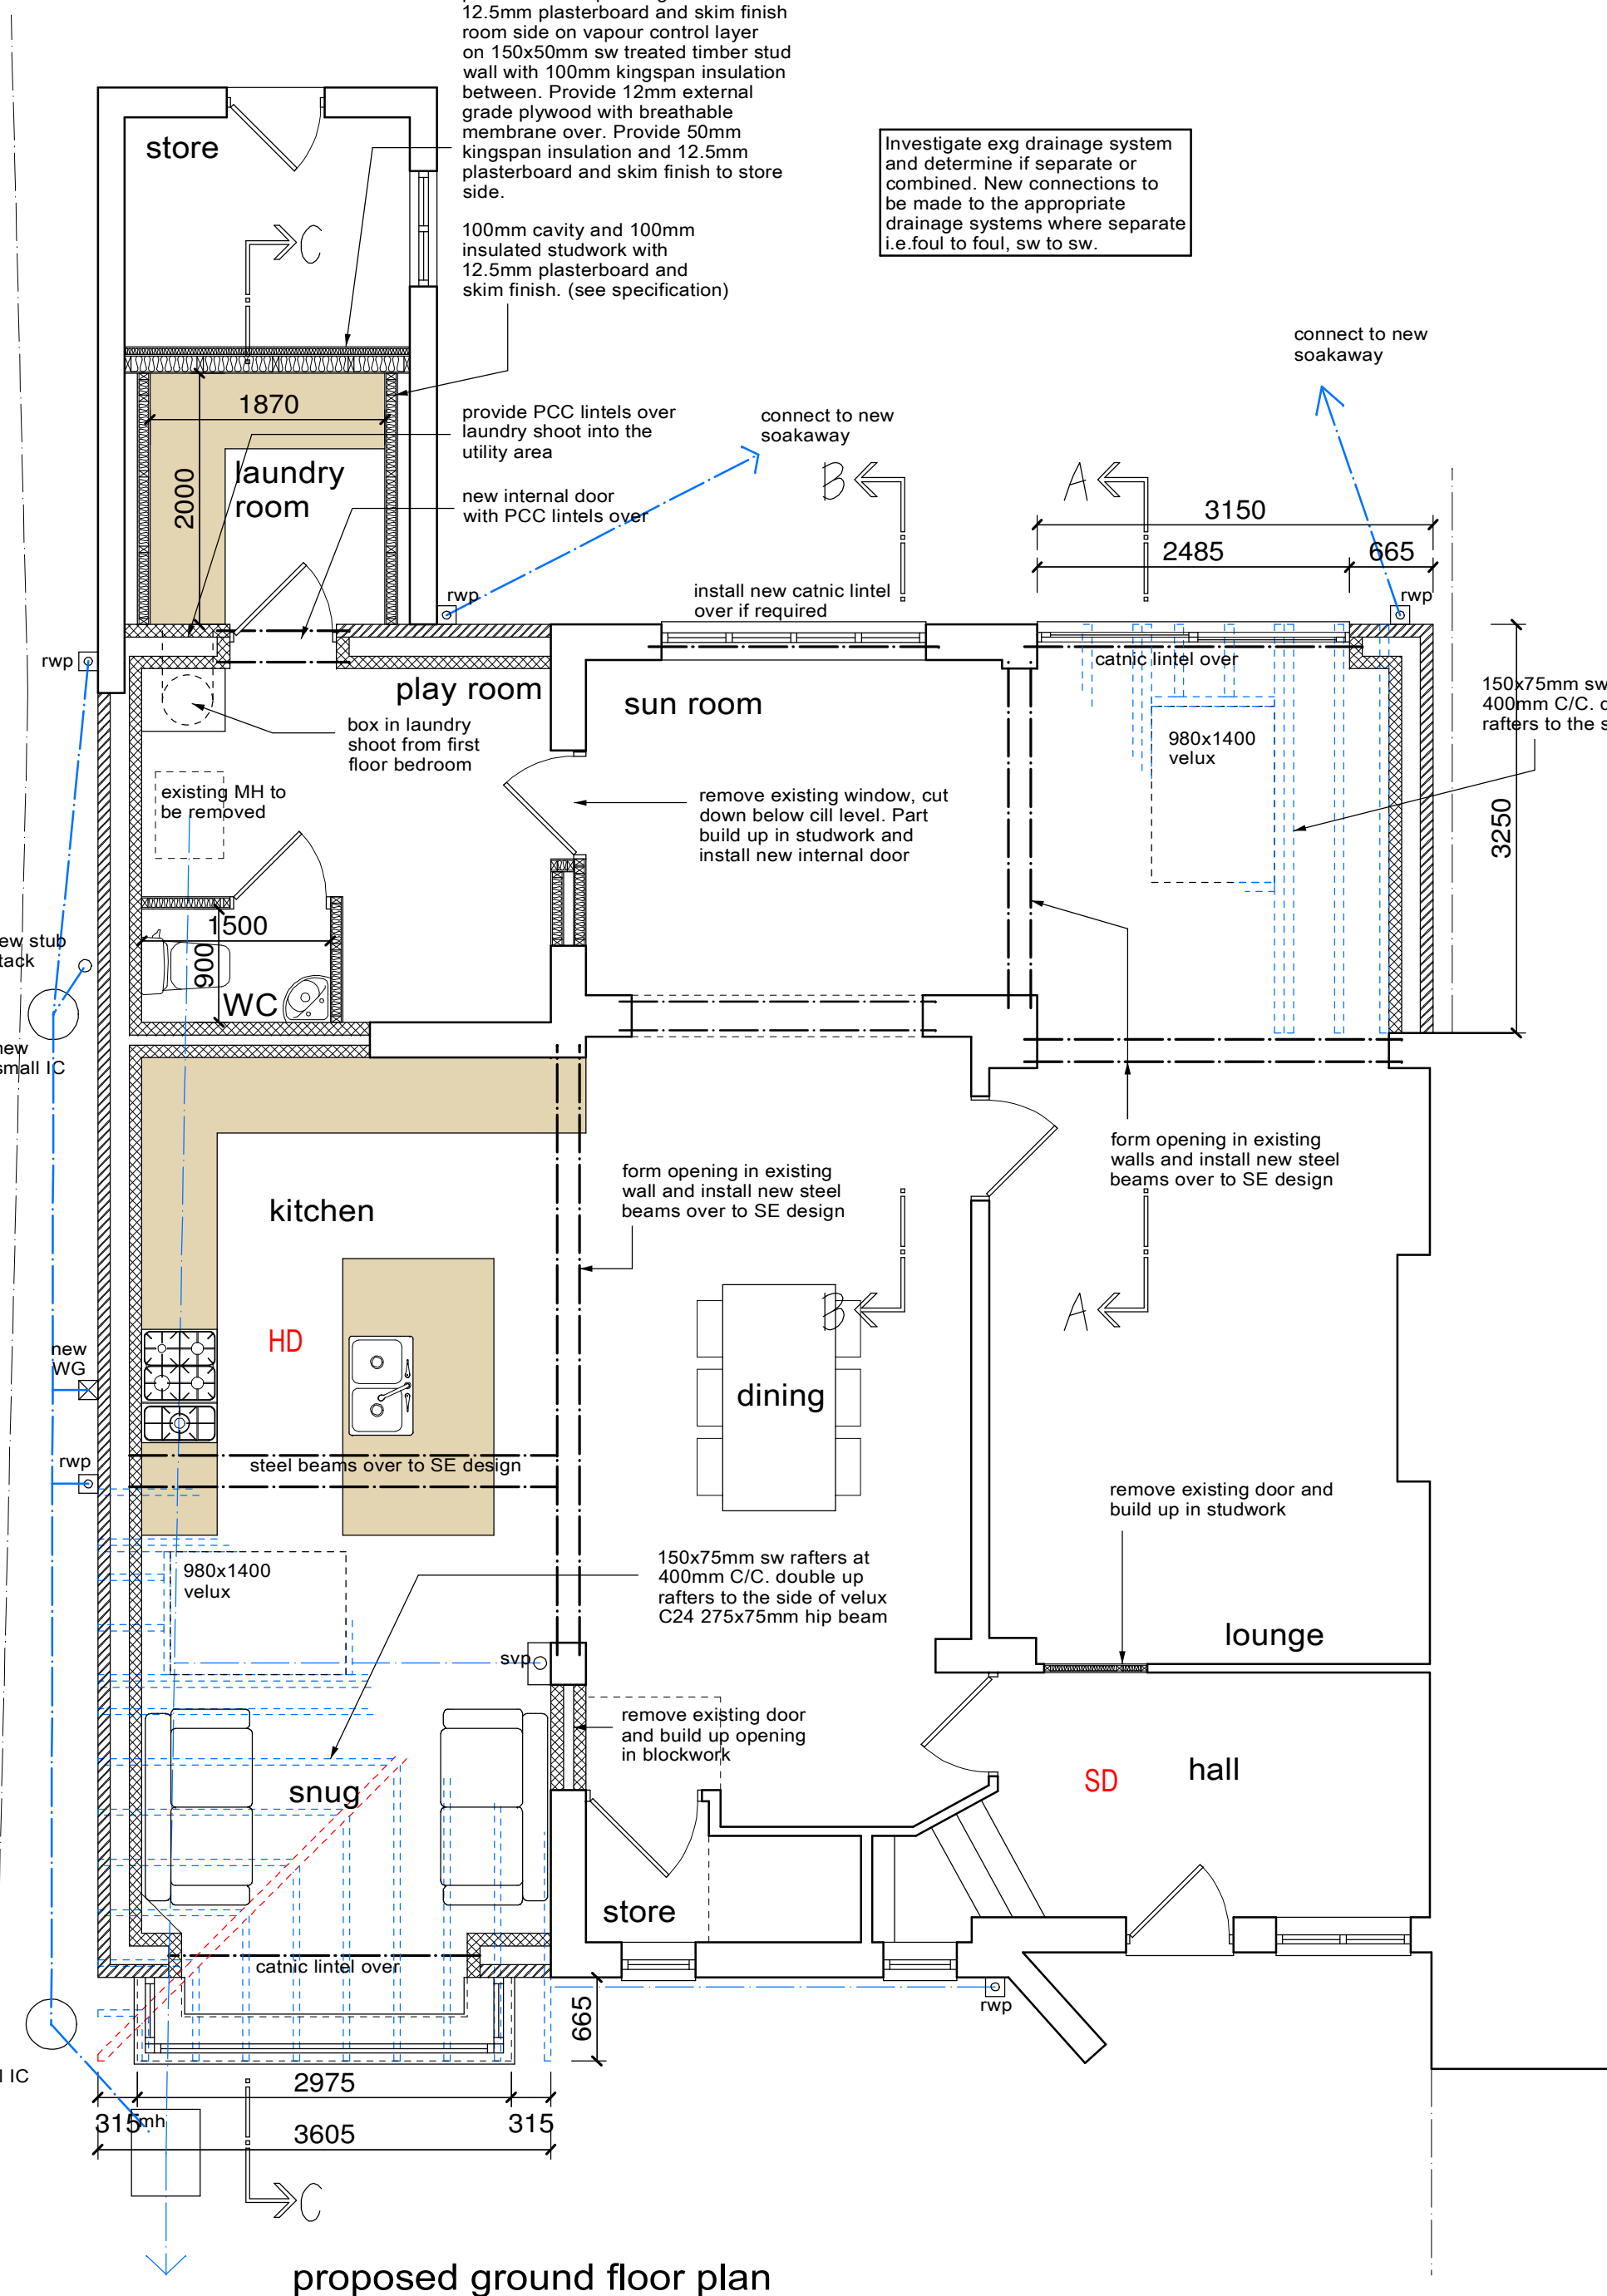
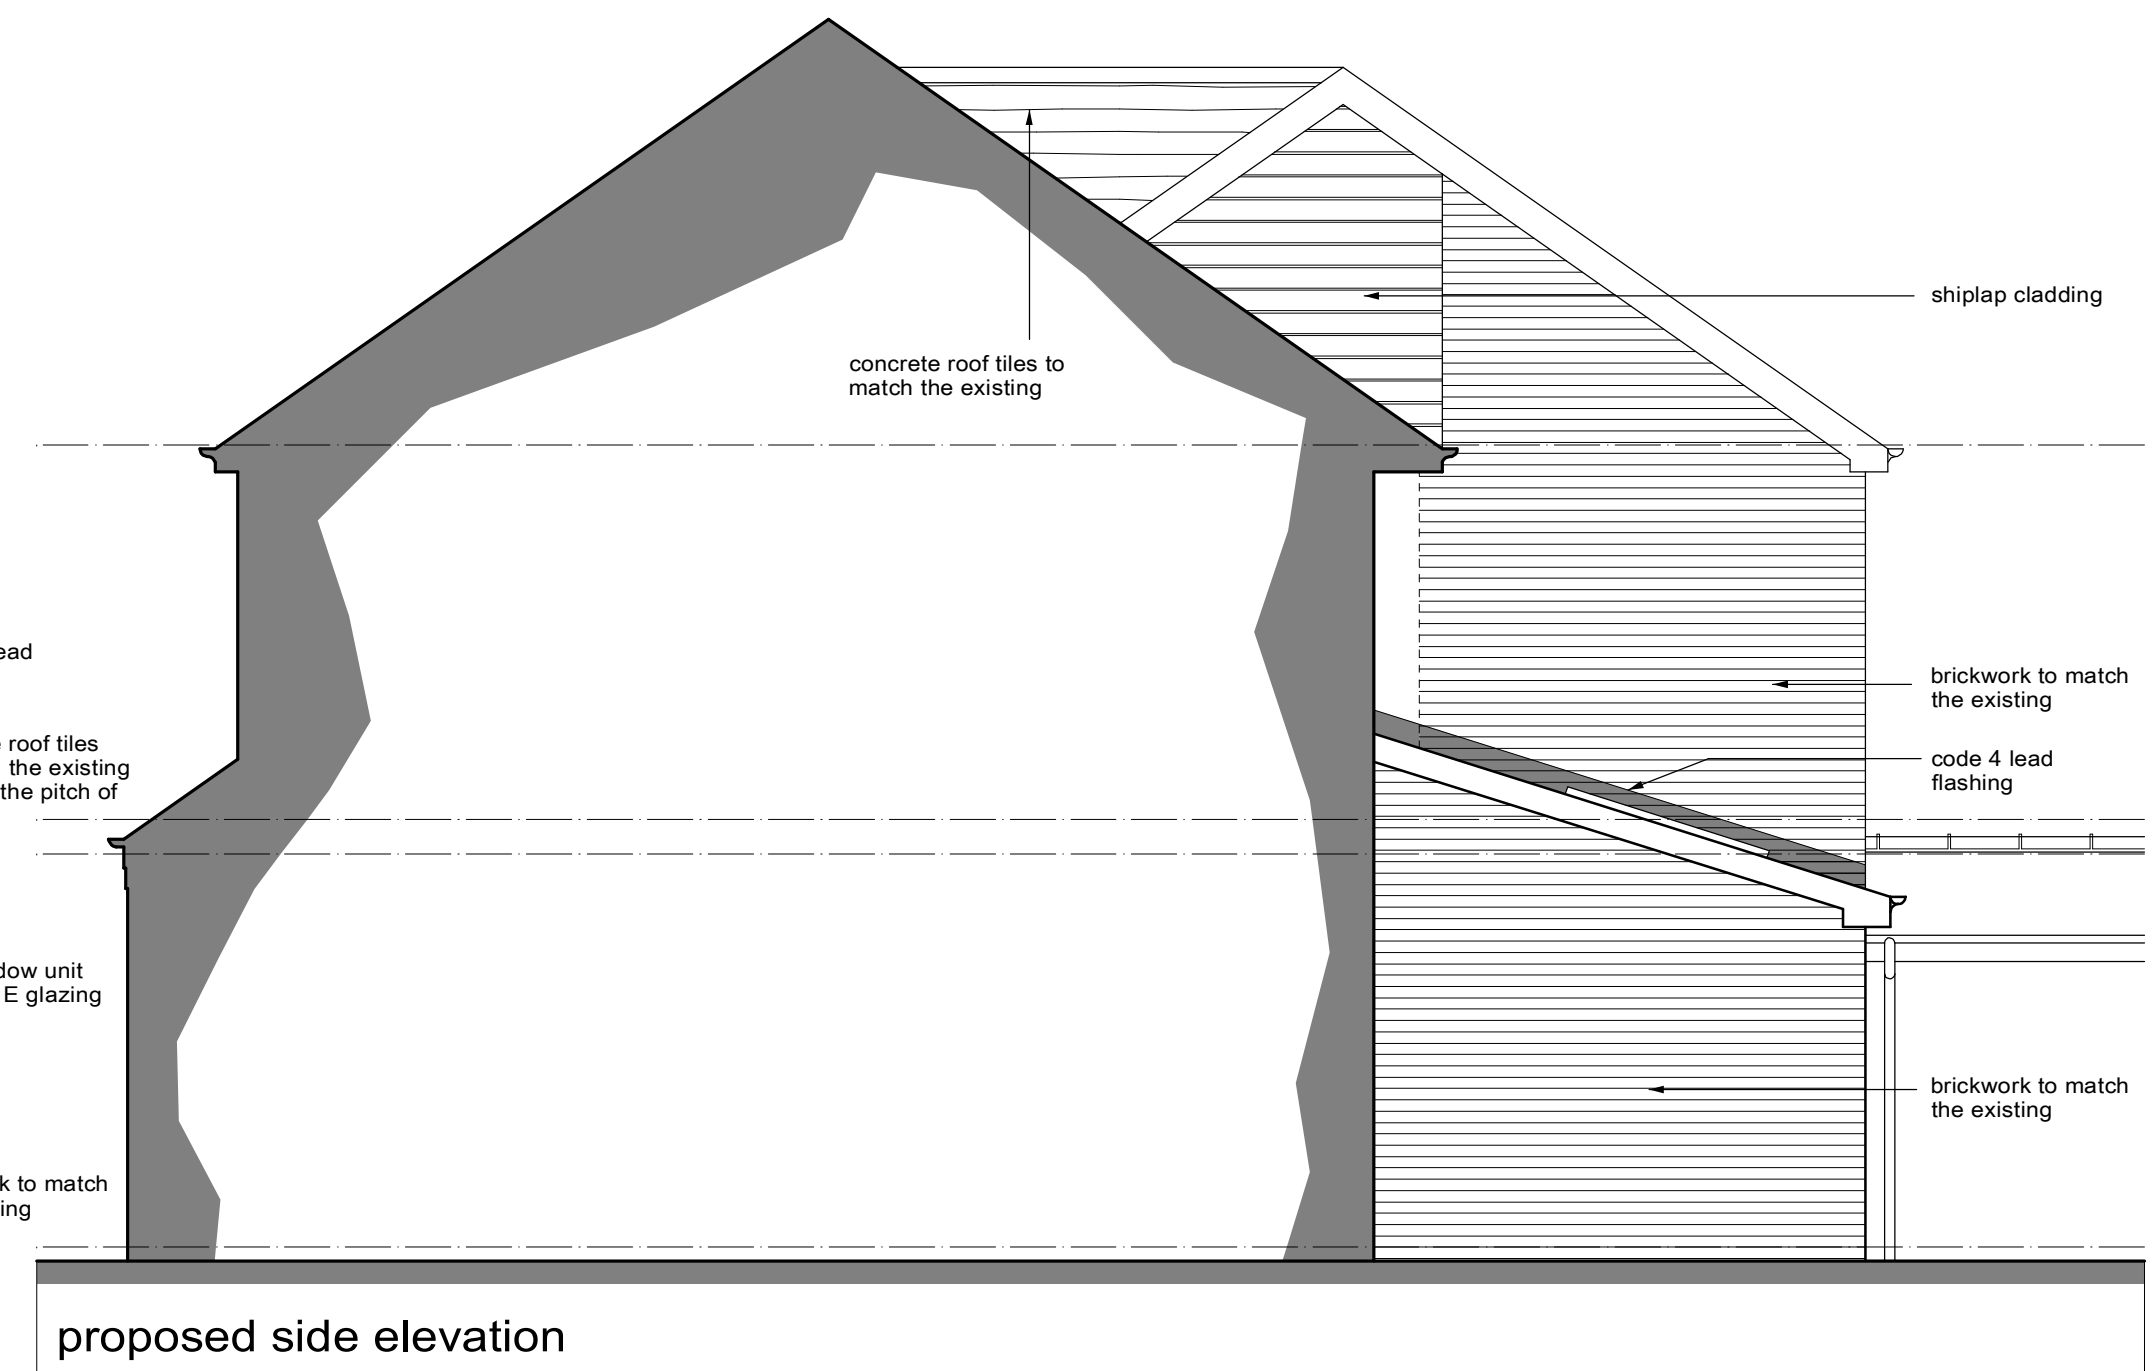
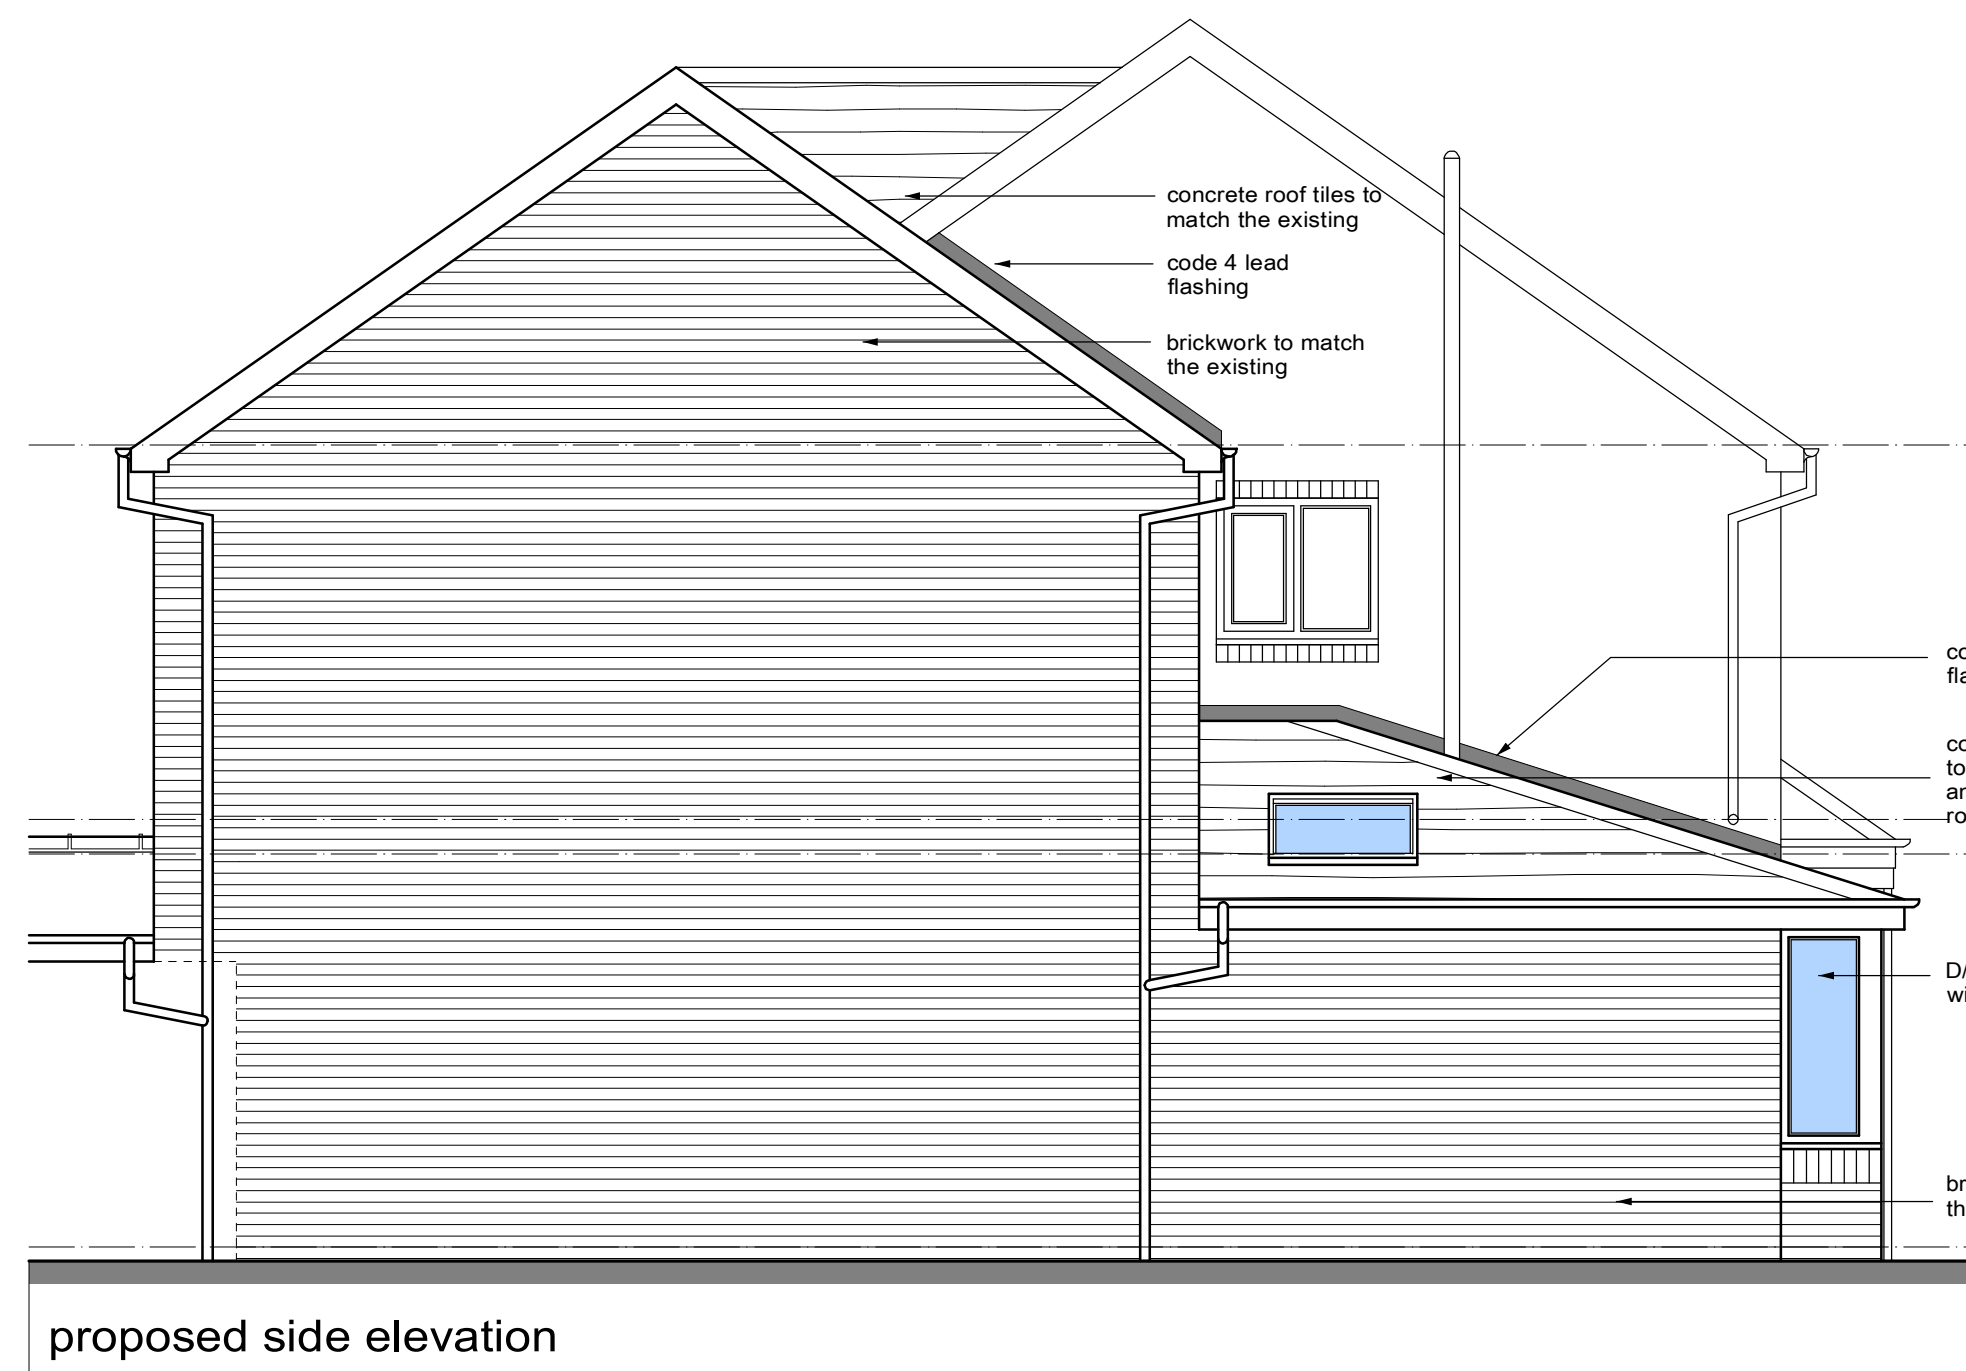


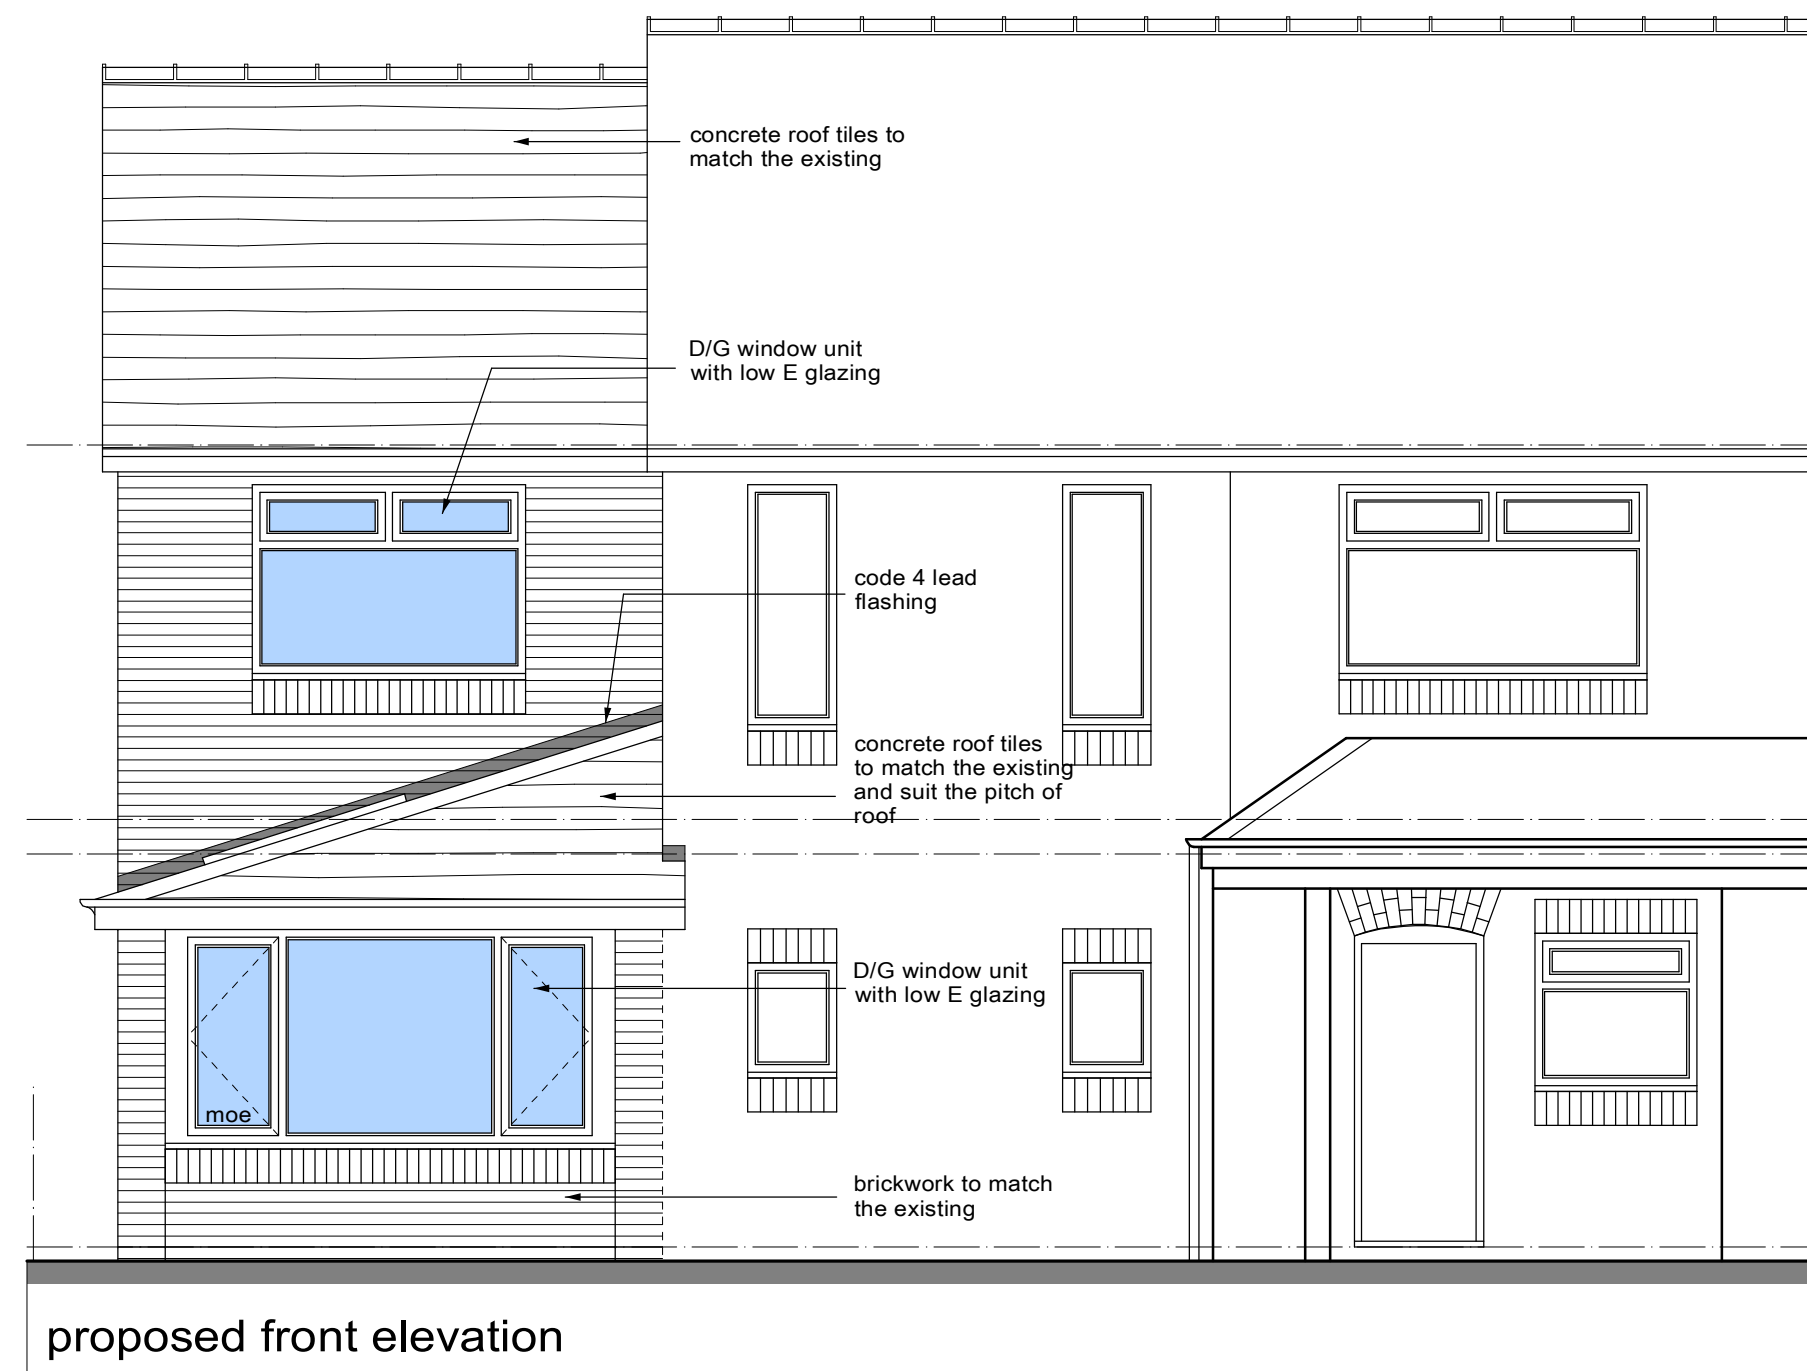

This drawing has been prepared for the sole purpose of obtaining Planning Permission and Building Regulation Approval ONLY. All structural calculations are to be checked by structural engineer prior to construction.

All dimensions & details are to be checked on site prior to construction, any discrepancies reported to ExtensionsNW prior to any work undertaken. Any work undertaken prior to full planning & building regulation approval is at the builders own risk. ExtensionsNW will not be held responsible for any problems arising.

This drawing is the copyright of ExtensionsNW and any reproduction in whole or part is strictly forbidden. Plotted on 08/03/2023. ExtensionsNW reserve the right to modify and make necessary alterations dependent on site conditions.

D	C	B	A
DATE			

SCALE	1:50	DATE	Feb 23
DRAWN	JDJ	PP	B.R.

CUSTOMER
Mr & Mrs Cross

PROJECT
Extension to the rear and side

LOCATION
42 Wood Top Bamford. OL11 4BD

LOCAL AUTHORITY

ExtensionsNW

3 Cribden Street, Rawtenstall, Boscobel, BB4 6EZ
Mob: 07968438495
Web: www.extensionsnw.co.uk E-mail: jae@extensionsnw.co.uk

JOB No.	3216 - 02	REV.	