
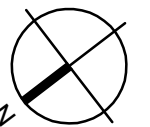
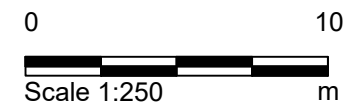


The existing building measured survey has been undertaken by Salford Archaeology and all reference to this information is referenced directly from the associated drawings.

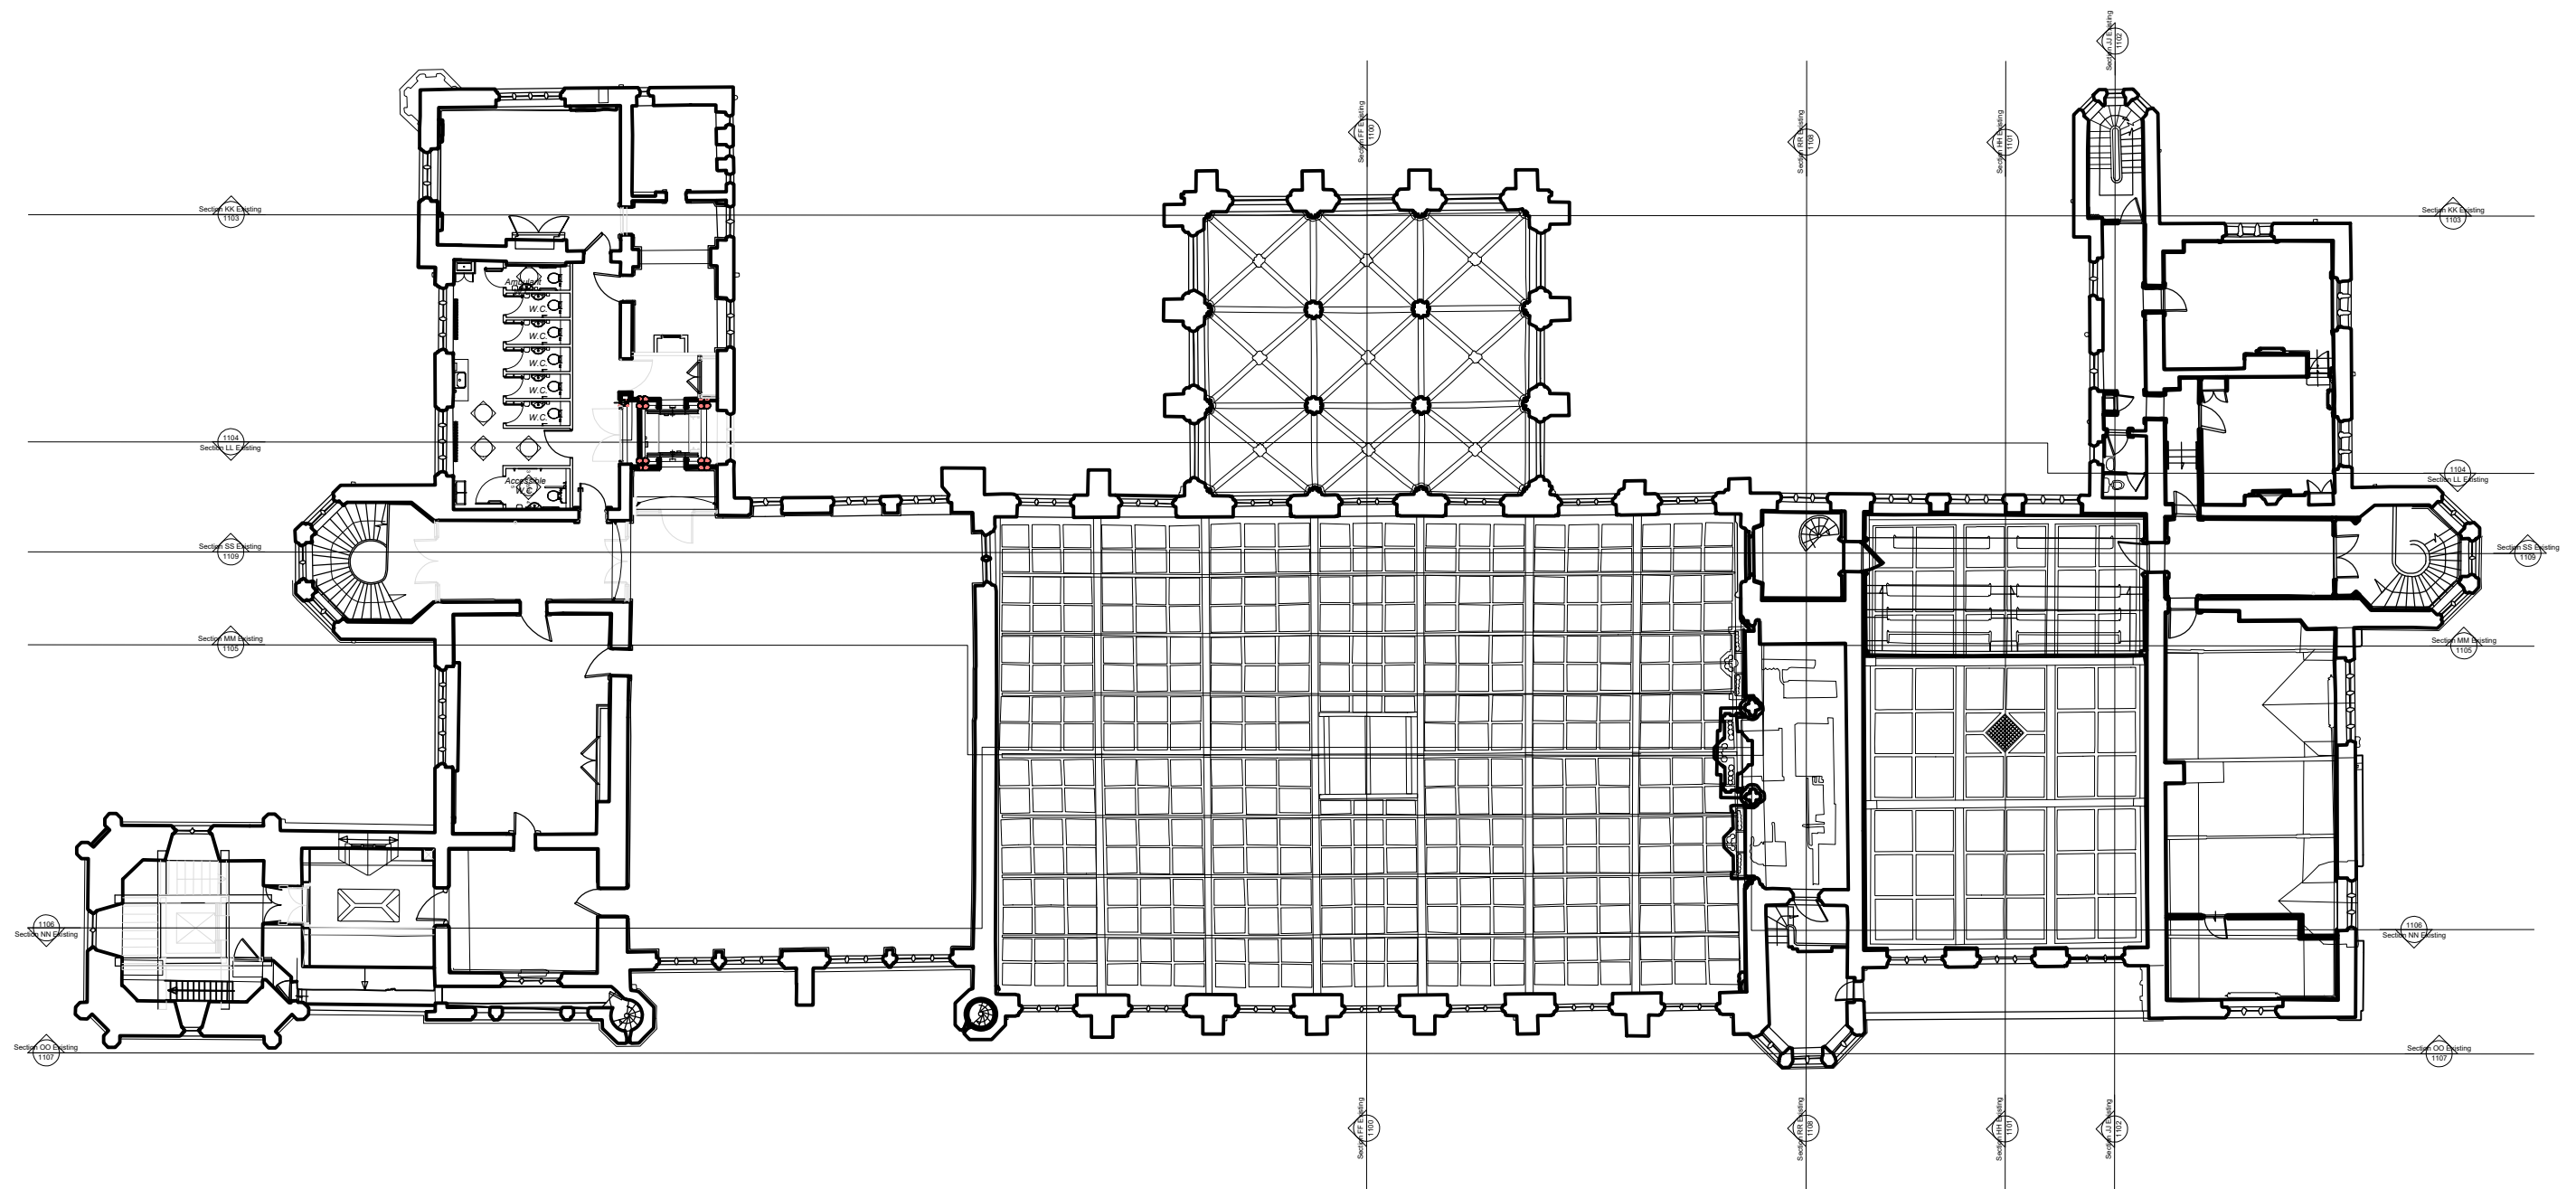

- 1 Any dwg format drawing to be read in conjunction with and at the scale of the accompanying pdf.
- 2 Where colours other than black or grey are used, the drawing must be plotted in colour.
- 3 For status "C" (Construction) drawings all dimensions are to be checked on site by the contractor, scaling is for
- 4 Local Authority purposes only.
- 5 Unless otherwise indicated, all dimensions are in millimeters.
- 6 All information on this drawing is to be read in conjunction with the relevant Donald Inis Associates
- 7 and Trade Contractors' drawings and specifications by the relevant Local Authority.
- 8 In the event of any discrepancy, please contact us immediately.
- 9 This drawing may contain survey information by others and is to be used solely for the purposes for which it
- 10 was prepared.
- 11 These are uncontrolled documents issued for information purposes only. If you have any queries regarding the
- 12 drawings, please contact DIA immediately.
- 13 Please note DIA cannot be held responsible for any errors arising from changes made to an uncontrolled dwg
- 14 file.

S0	Work in Progress	D1	Suitable for Costing
S1	Suitable for Co-ordination	D2	Suitable for Tender
S2	Suitable for Information	D3	Suitable for Contractor Design
S3	Suitable for Review & Comment	D4	Suitable for Manufacture/Procurement
S4	Suitable for Stage Approval		
A1,A2,A3, An etc. Approved and accepted as stage complete B1,B2,B3, Bn etc. Partially signed off: with minor comments from the Client			
CR	Construction Record		

P02	13-02-23	CZS	ARF	For Costing						
P01	11-01-23	CZS	ARF	Initial Issue						
Rev	Date	Dwn	Auth	Revision	Rev	Date	Dwn	Auth	Revision	

Rochdale Town Hall
for Rochdale Development Agency

Phase Three
Second Floor Plan Existing

Scale A3@	Status	Purpose of issue
1:250	D1	For Costing

File Name							
RTH.06 - DIA - XX- 30 - DR- A - 1004							P02
Project	Originator	Volume	Level	Type	Role	Number	Revision