


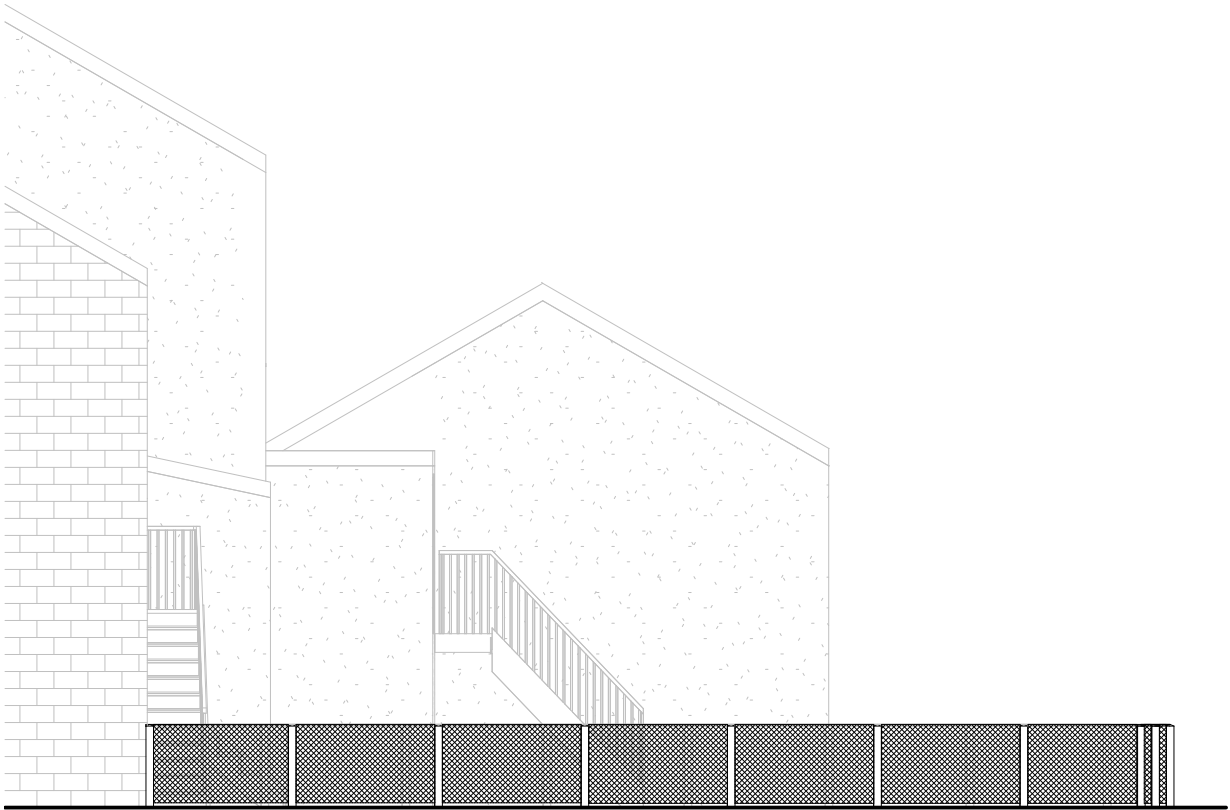

CLIENT: OsaZe Ehizojie

© Copyright Diogel Architecture. All dimensions to be checked and verified on site. This drawing is to be read in conjunction with all other relevant drawings and specifications. Any discrepancies in the drawings are to be reported immediately to Diogel Architecture. This drawing is not to be used for construction or sales purposes unless marked 'issued for construction'.
Dimensions and area schedules are subject to change.

DIOGEL
Your Home, Your Safe Place, Your World
adam@diogelarchitecture.co.uk / +44 (0)1248 800 321


REV	DESCRIPTION	DATE

Replacement of Existing Fencing
Land to the North of Queens Road, OL15 8AB
Side Elevation - Existing

SCALE: 1 : 100
DRAWN: BA

REVISION

1264-01-05-03

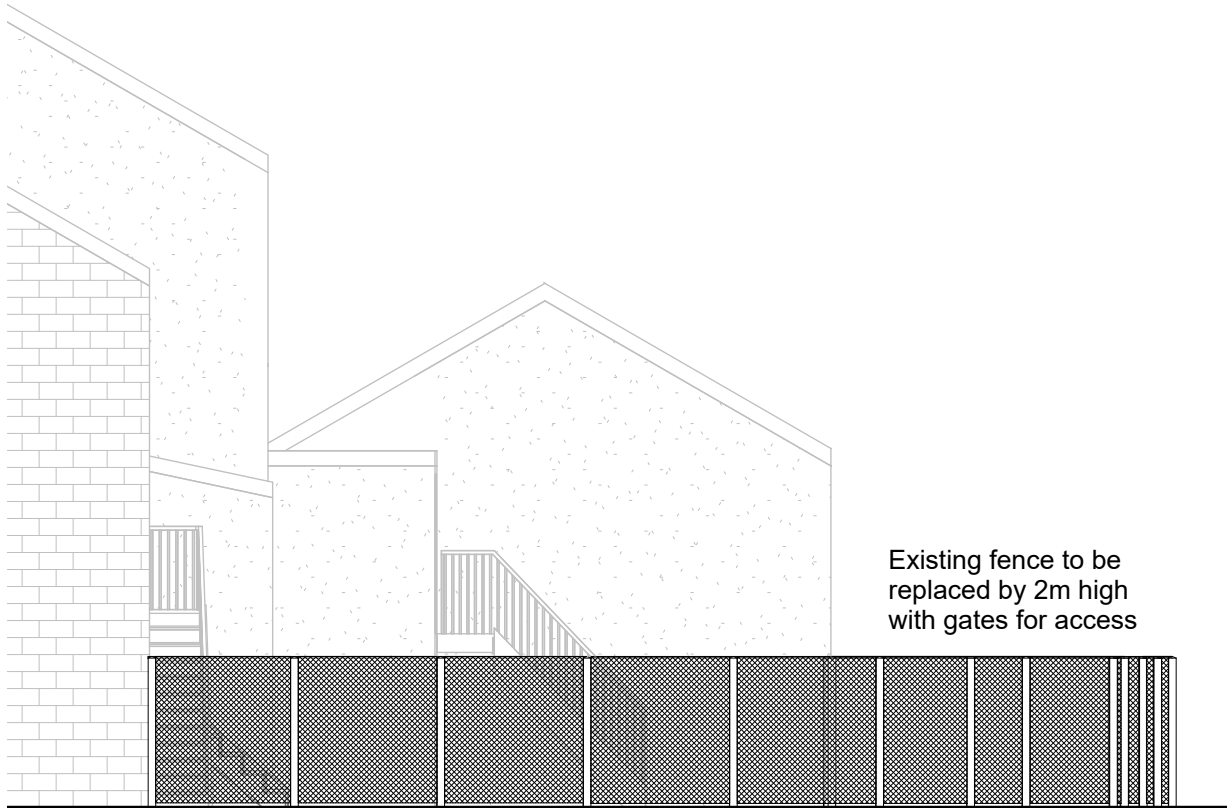

CLIENT: Osave Ehizojie

© Copyright Diogel Architecture. All dimensions to be checked and verified on site. This drawing is to be read in conjunction with all other relevant drawings and specifications. Any discrepancies in the drawings are to be reported immediately to Diogel Architecture. This drawing is not to be used for construction or sales purposes unless marked 'issued for construction'.
Dimensions and area schedules are subject to change.

DIOGEL
Your Home, Your Safe Place, Your World
adam@diogelarchitecture.co.uk / +44 (0)1248 800 321

REV	DESCRIPTION	DATE

Replacement of Existing Fencing
Land to the North of Queens Road, OL15 8AB
Side Elevation - Proposed

SCALE: 1 : 100
DRAWN: BA

REVISION

1264-01-05-04