


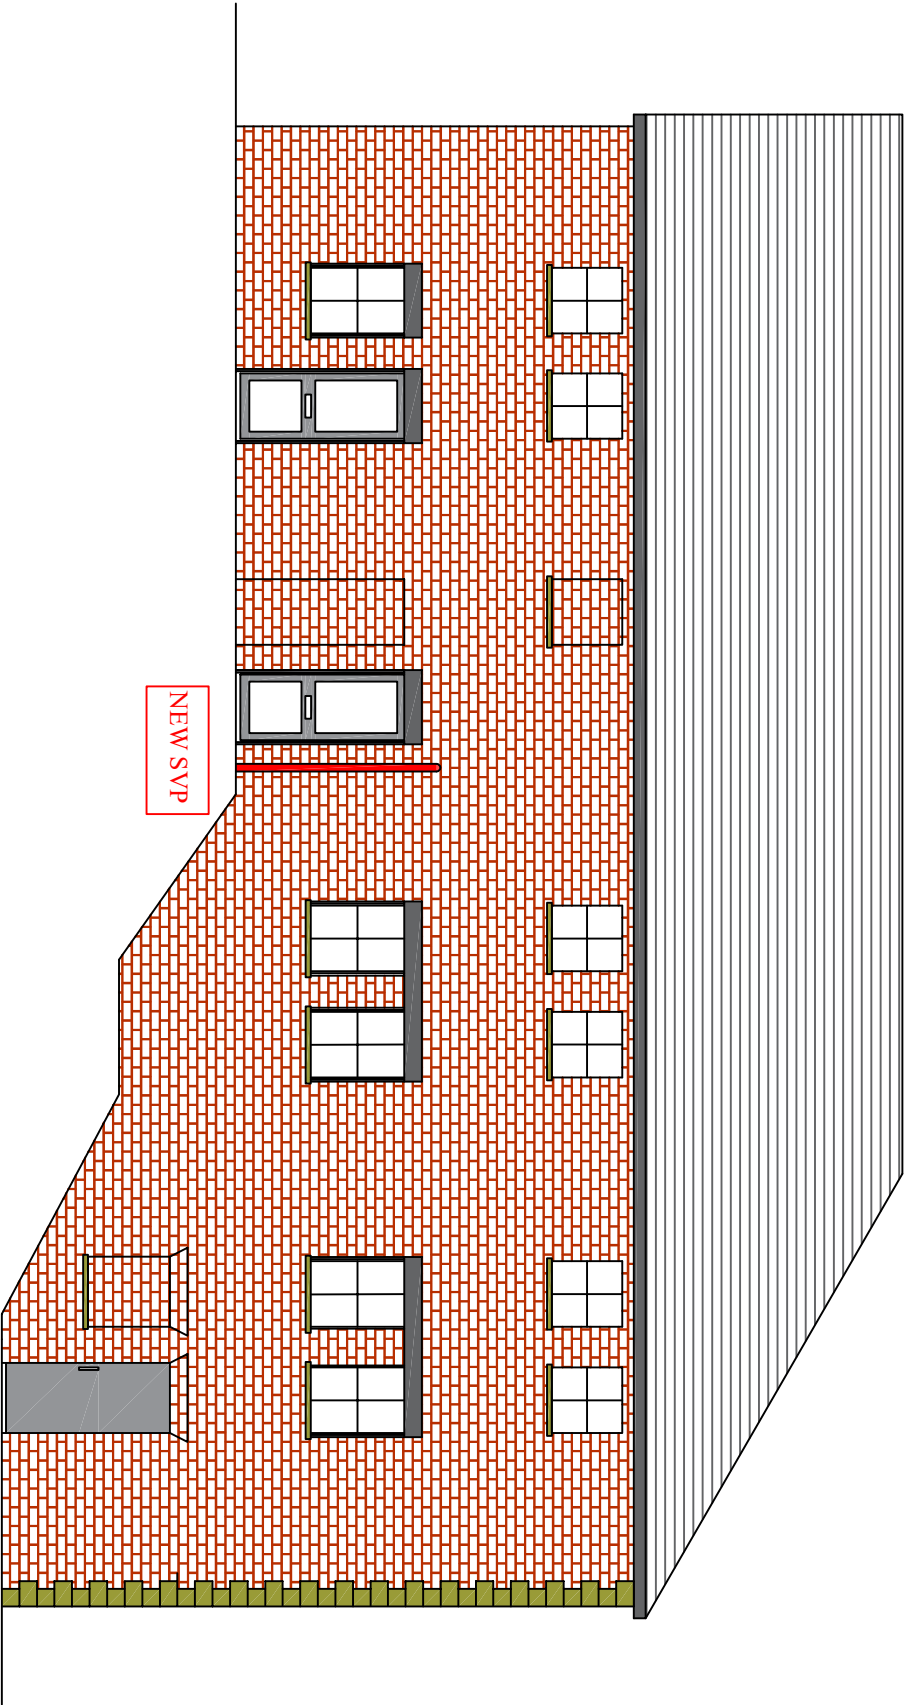

NEW SVP



SCALE BAR 1:100

ALL DIMENSIONS TO BE CHECKED PRIOR
COMMENCING ON SITE AND ANY DISCREPANCIES TO BE
REPORTED TO THE DESIGNER. Do not scale drawings

58B LONG STREET, MIDDLETON, M24 6UQ		
PROPOSED NORTH SIDE ELEVATION		
SCALE	1:100	DRG.NO.
DATE	JULY 24	012024/7