
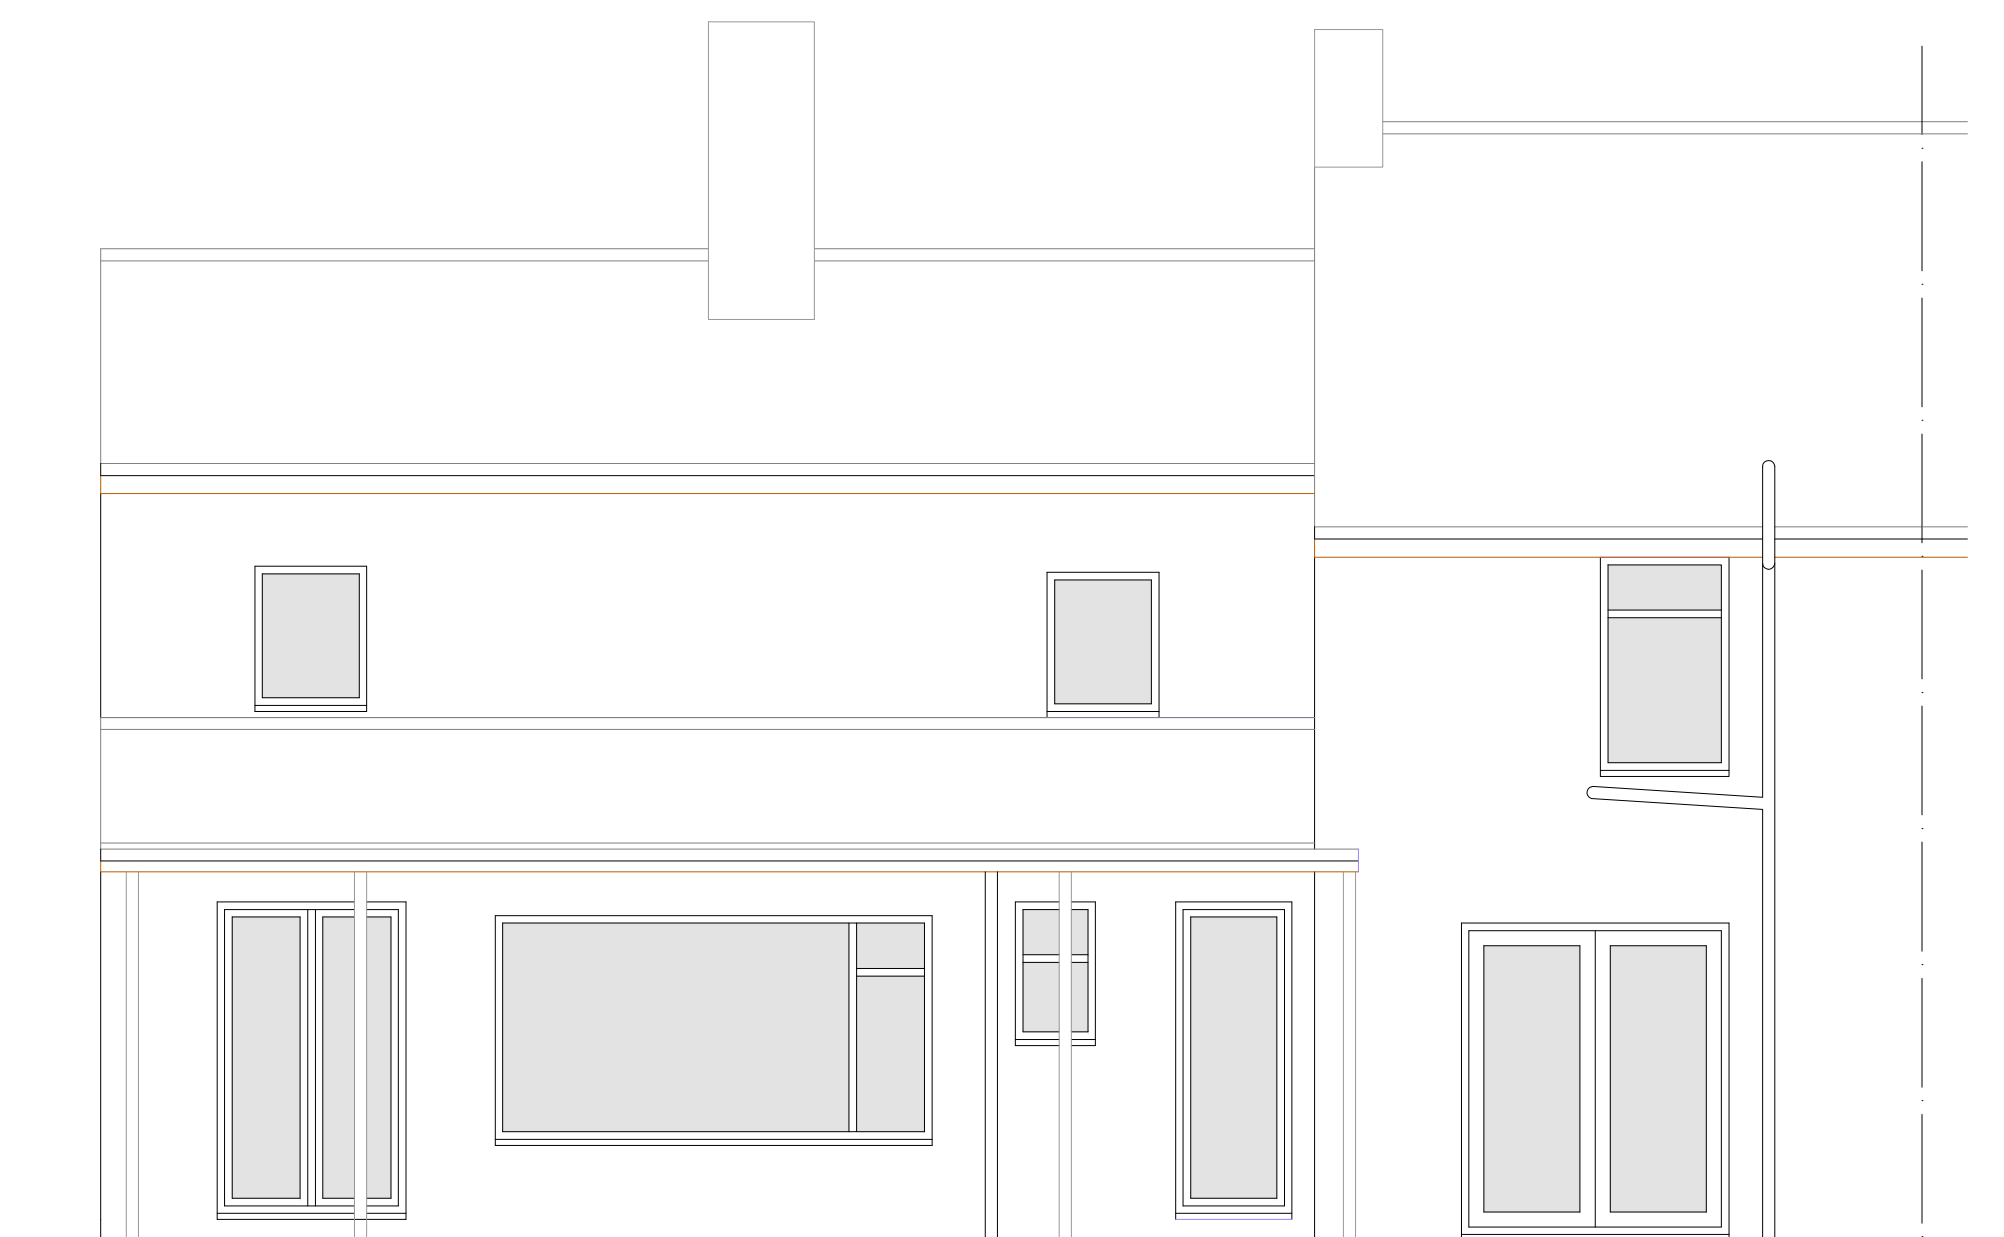
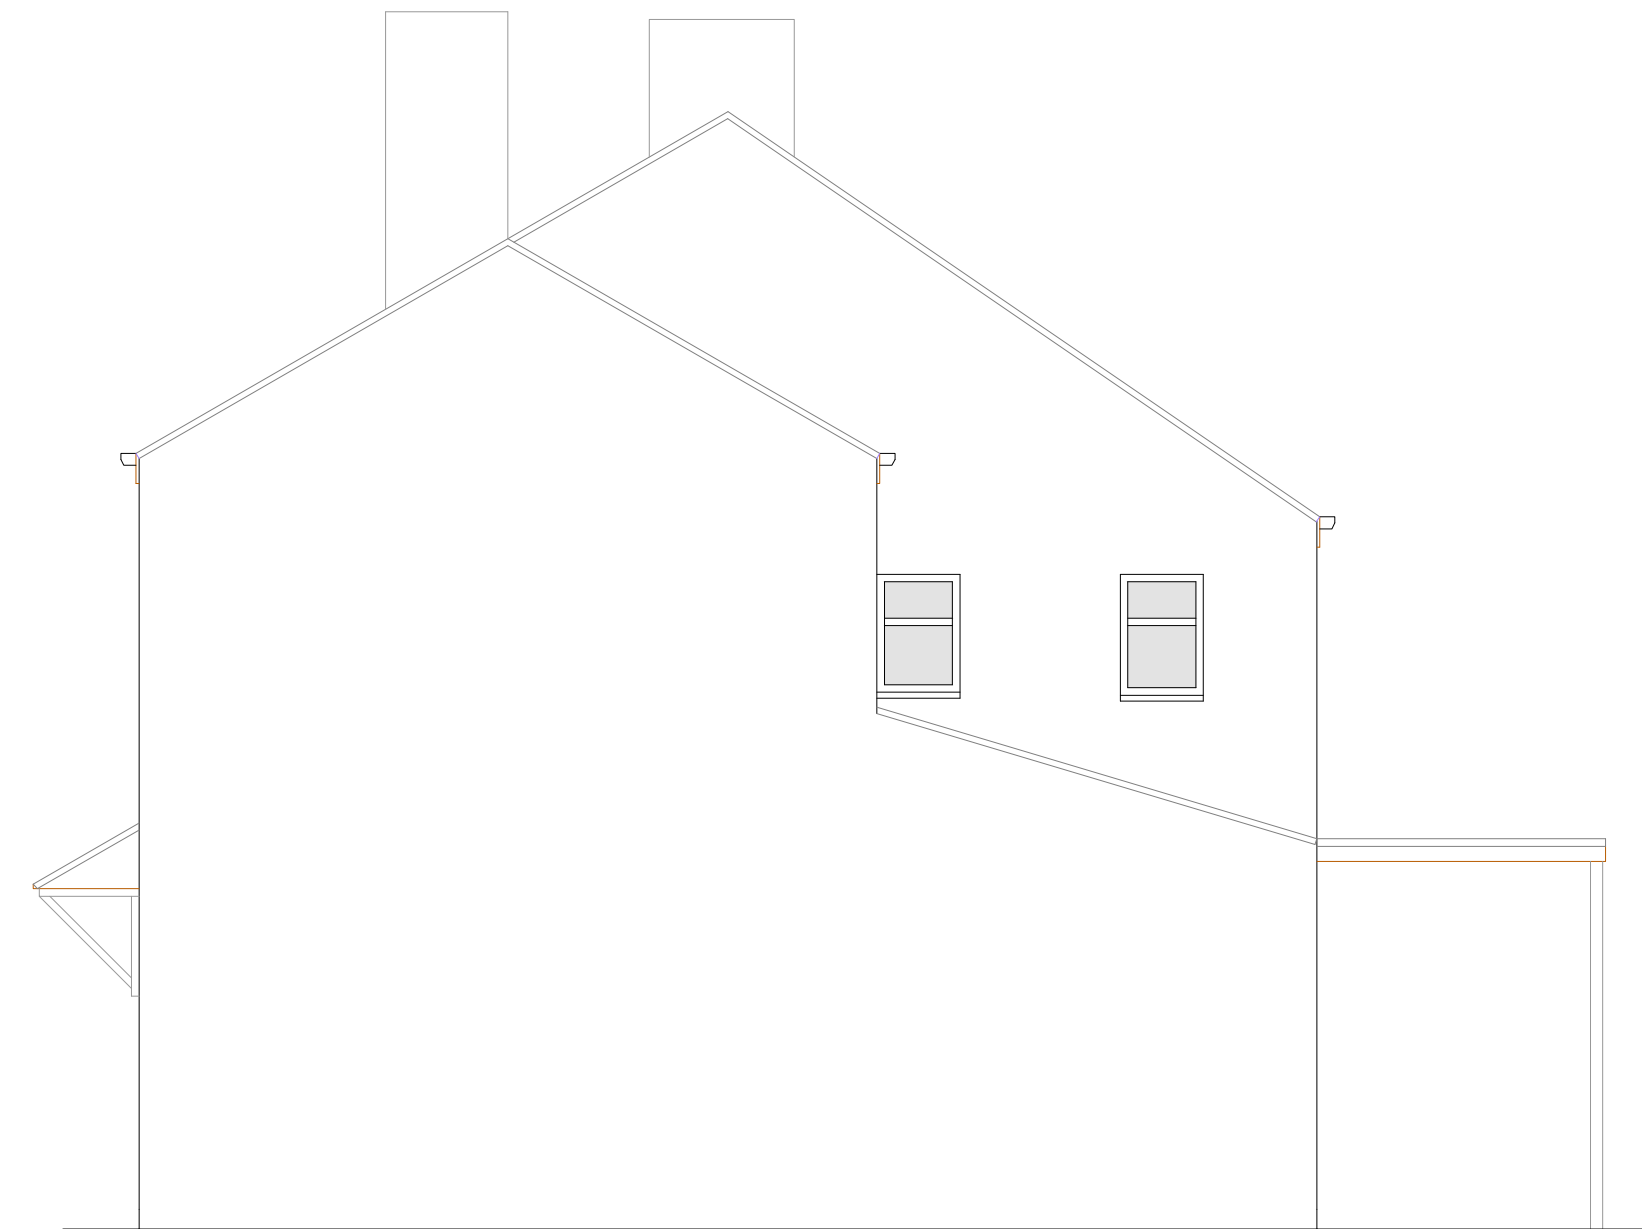


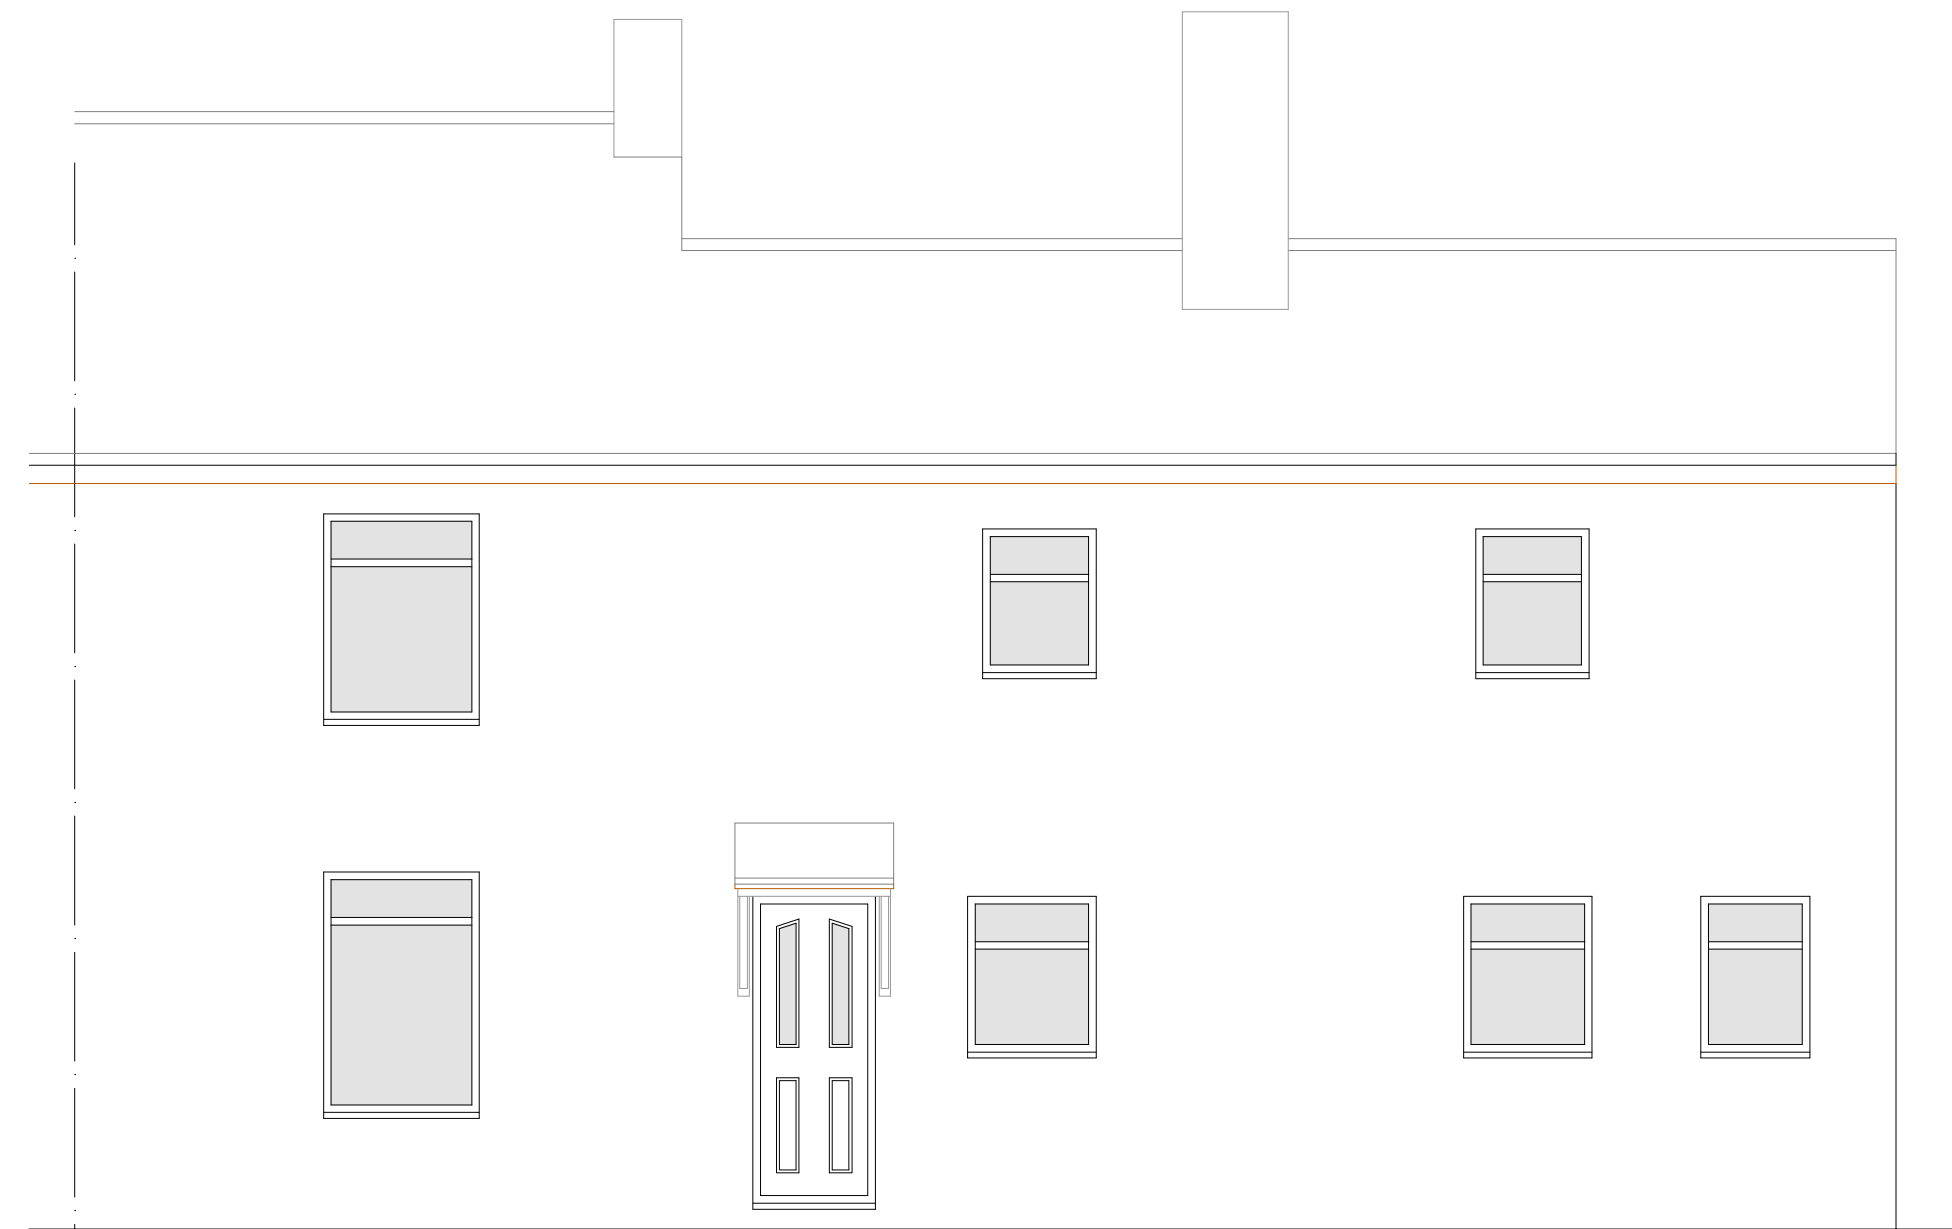

This drawing is provided as a document to gain either Planning Permission or Building Regulation approval purposes only. It is not a guarantee that Planning Permission will be granted.

This drawing and all contents are the copyright of James Campbell Associates Ltd. No copies to be made from the drawing & details within unless authorised by James Campbell Associates Ltd.

The contract for the works is between the client and his / her contractor. Contractor to visit site, study the details provided within the drawing and be familiar with both the work to be carried out in accordance with the details provided. Any stated discrepancies to must be reported to James Campbell Associates Ltd. immediately and materials to comply with all relevant British Standards and carry a genuine BRC guarantee. The materials specified within this drawing are a guide for the contractor as they are recognised materials with general contractors. James Campbell Associates Ltd. is not the contractor who decides to use any different materials that are not stated on the drawing to form James Campbell Associates Ltd.

Any discrepancies discovered or items found that where not visible at the time of the initial survey should be reported to James Campbell Associates Ltd for consultation with our client.

DRAWING TITLE

EXISTING ELEVATIONS



PROJECT

PROPOSED EXTENSIONS & REDEVELOPMENT

LOCATION

**33-35 Thornham Lane
Castleton
Rochdale**

DRAWN:-	Daniel E J Smith
---------	------------------

DATE:-	November 2023
--------	---------------

DATE:	November 2
SCALE:-	1:50 @ A1

ISSUE:-

DRAWING NUMBER:-

22.2952.2