





NOTES:

- Design of new staircase surround is to contractor's design

- All elements of the system are to be installed in strict accordance with manufacturer's written specification to meet fire spread/building regulations and Materials to be agreement certified

- All materials must achieve A2-s1, d0 or better

- Staircase shown is a typical example, some staircases may vary in design slightly

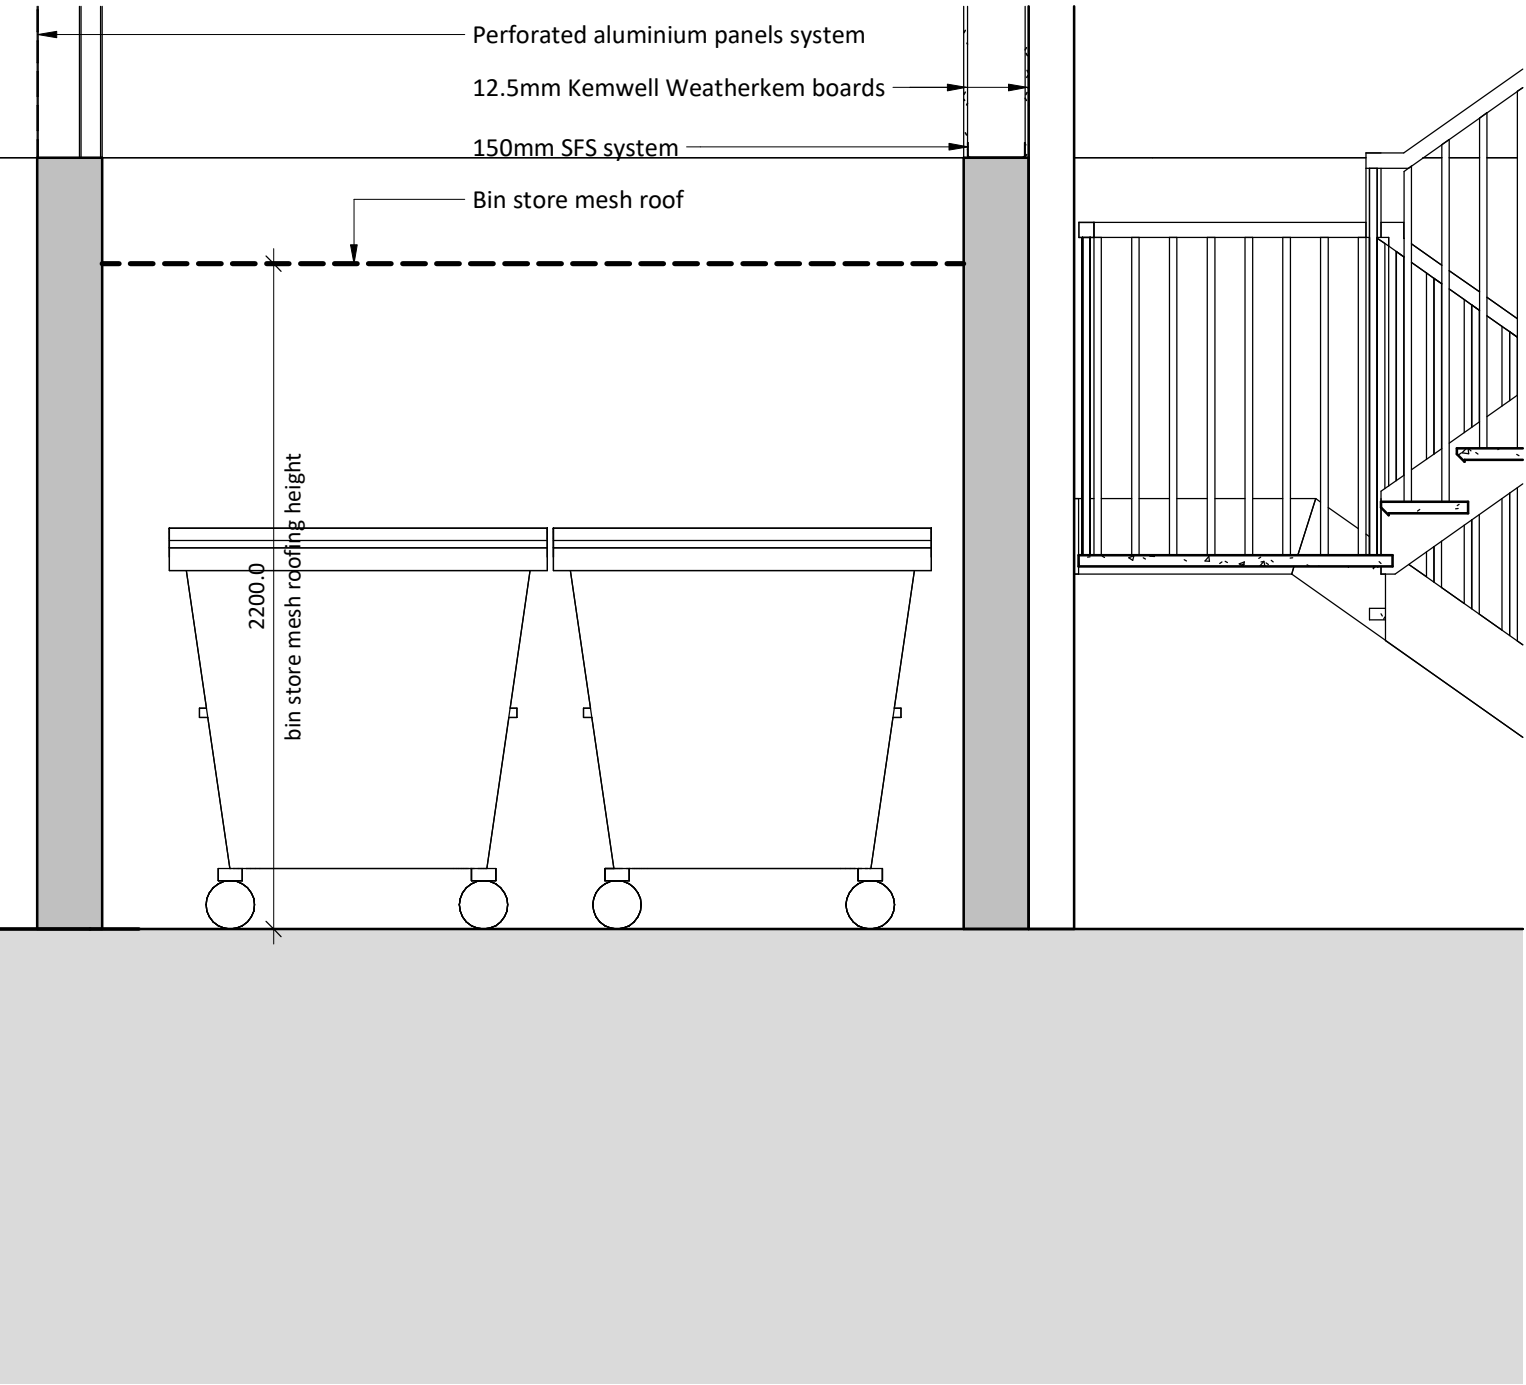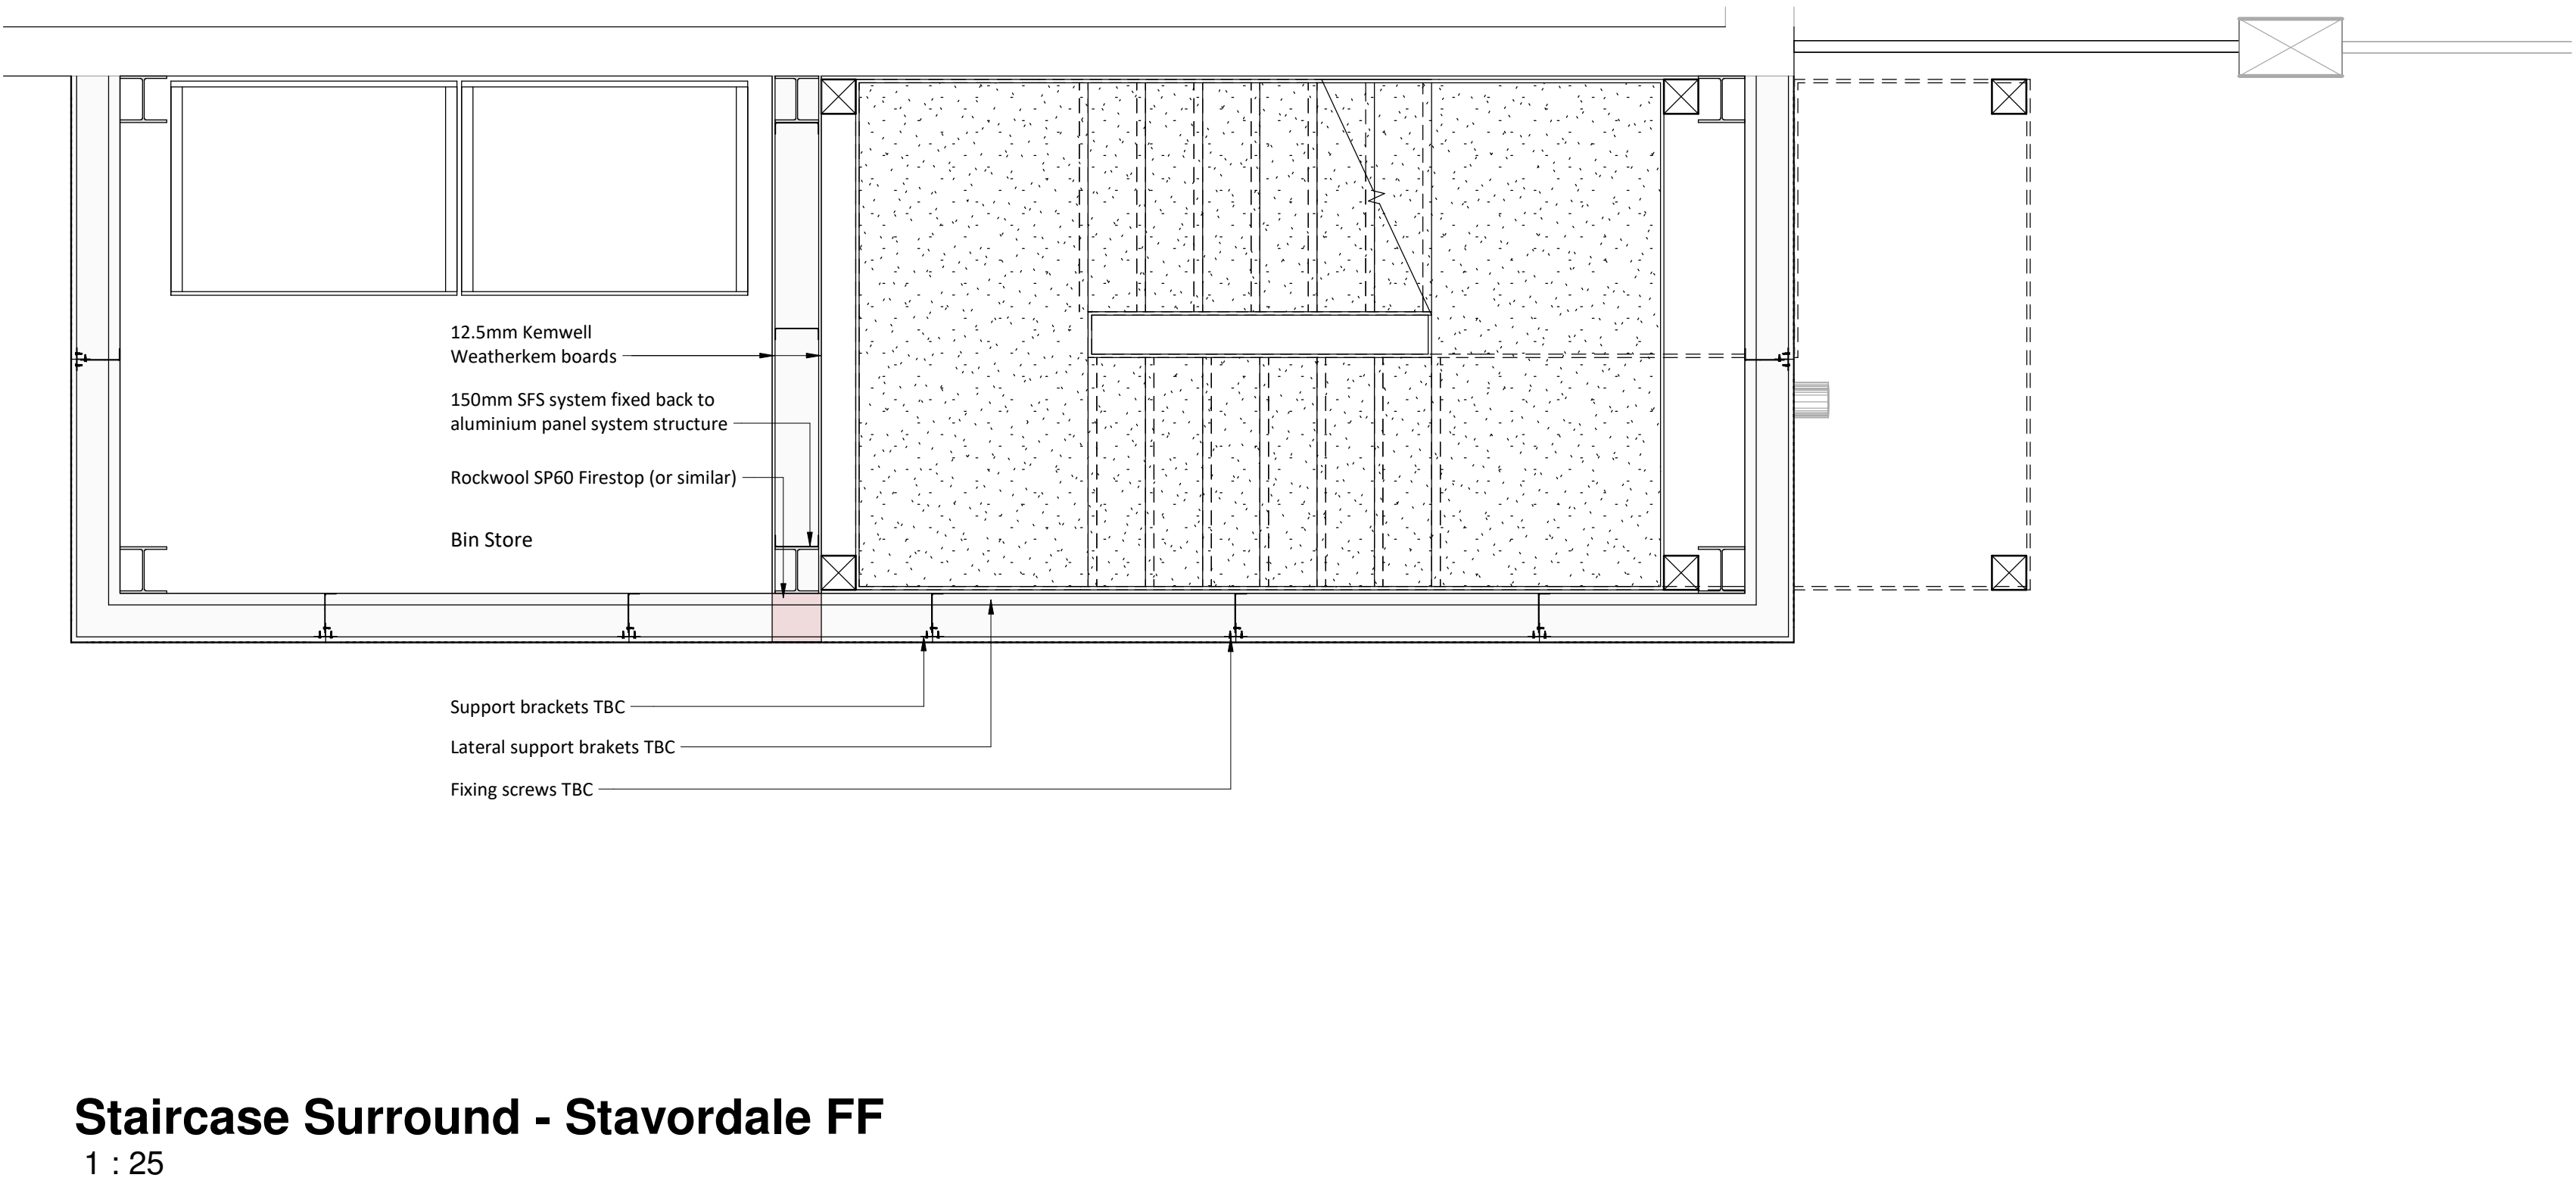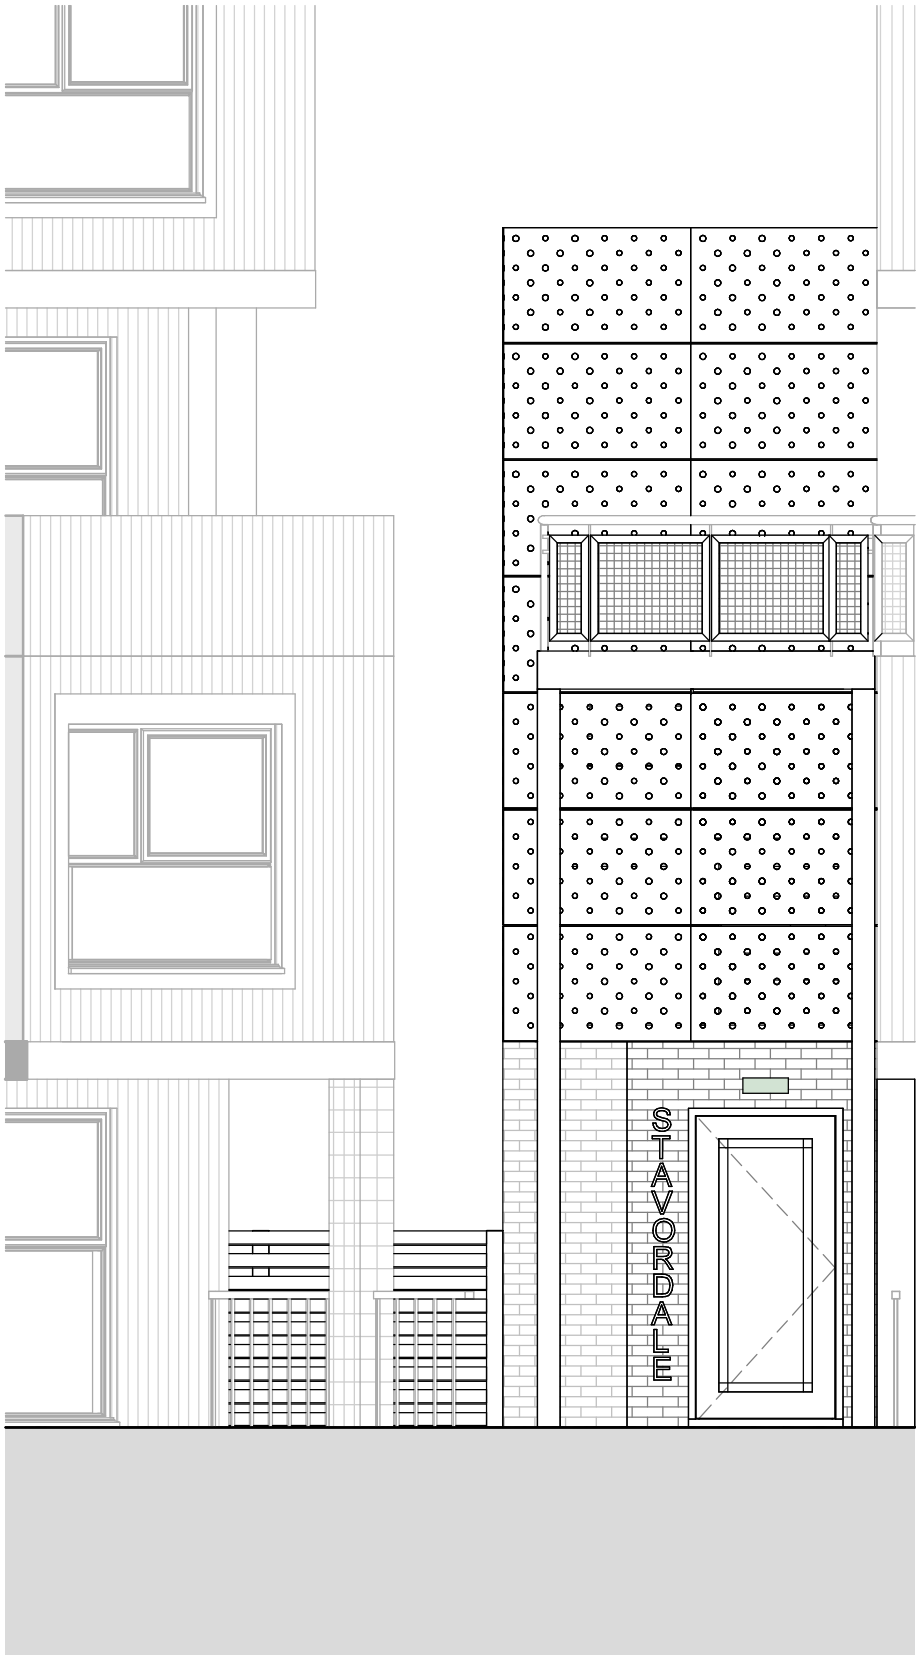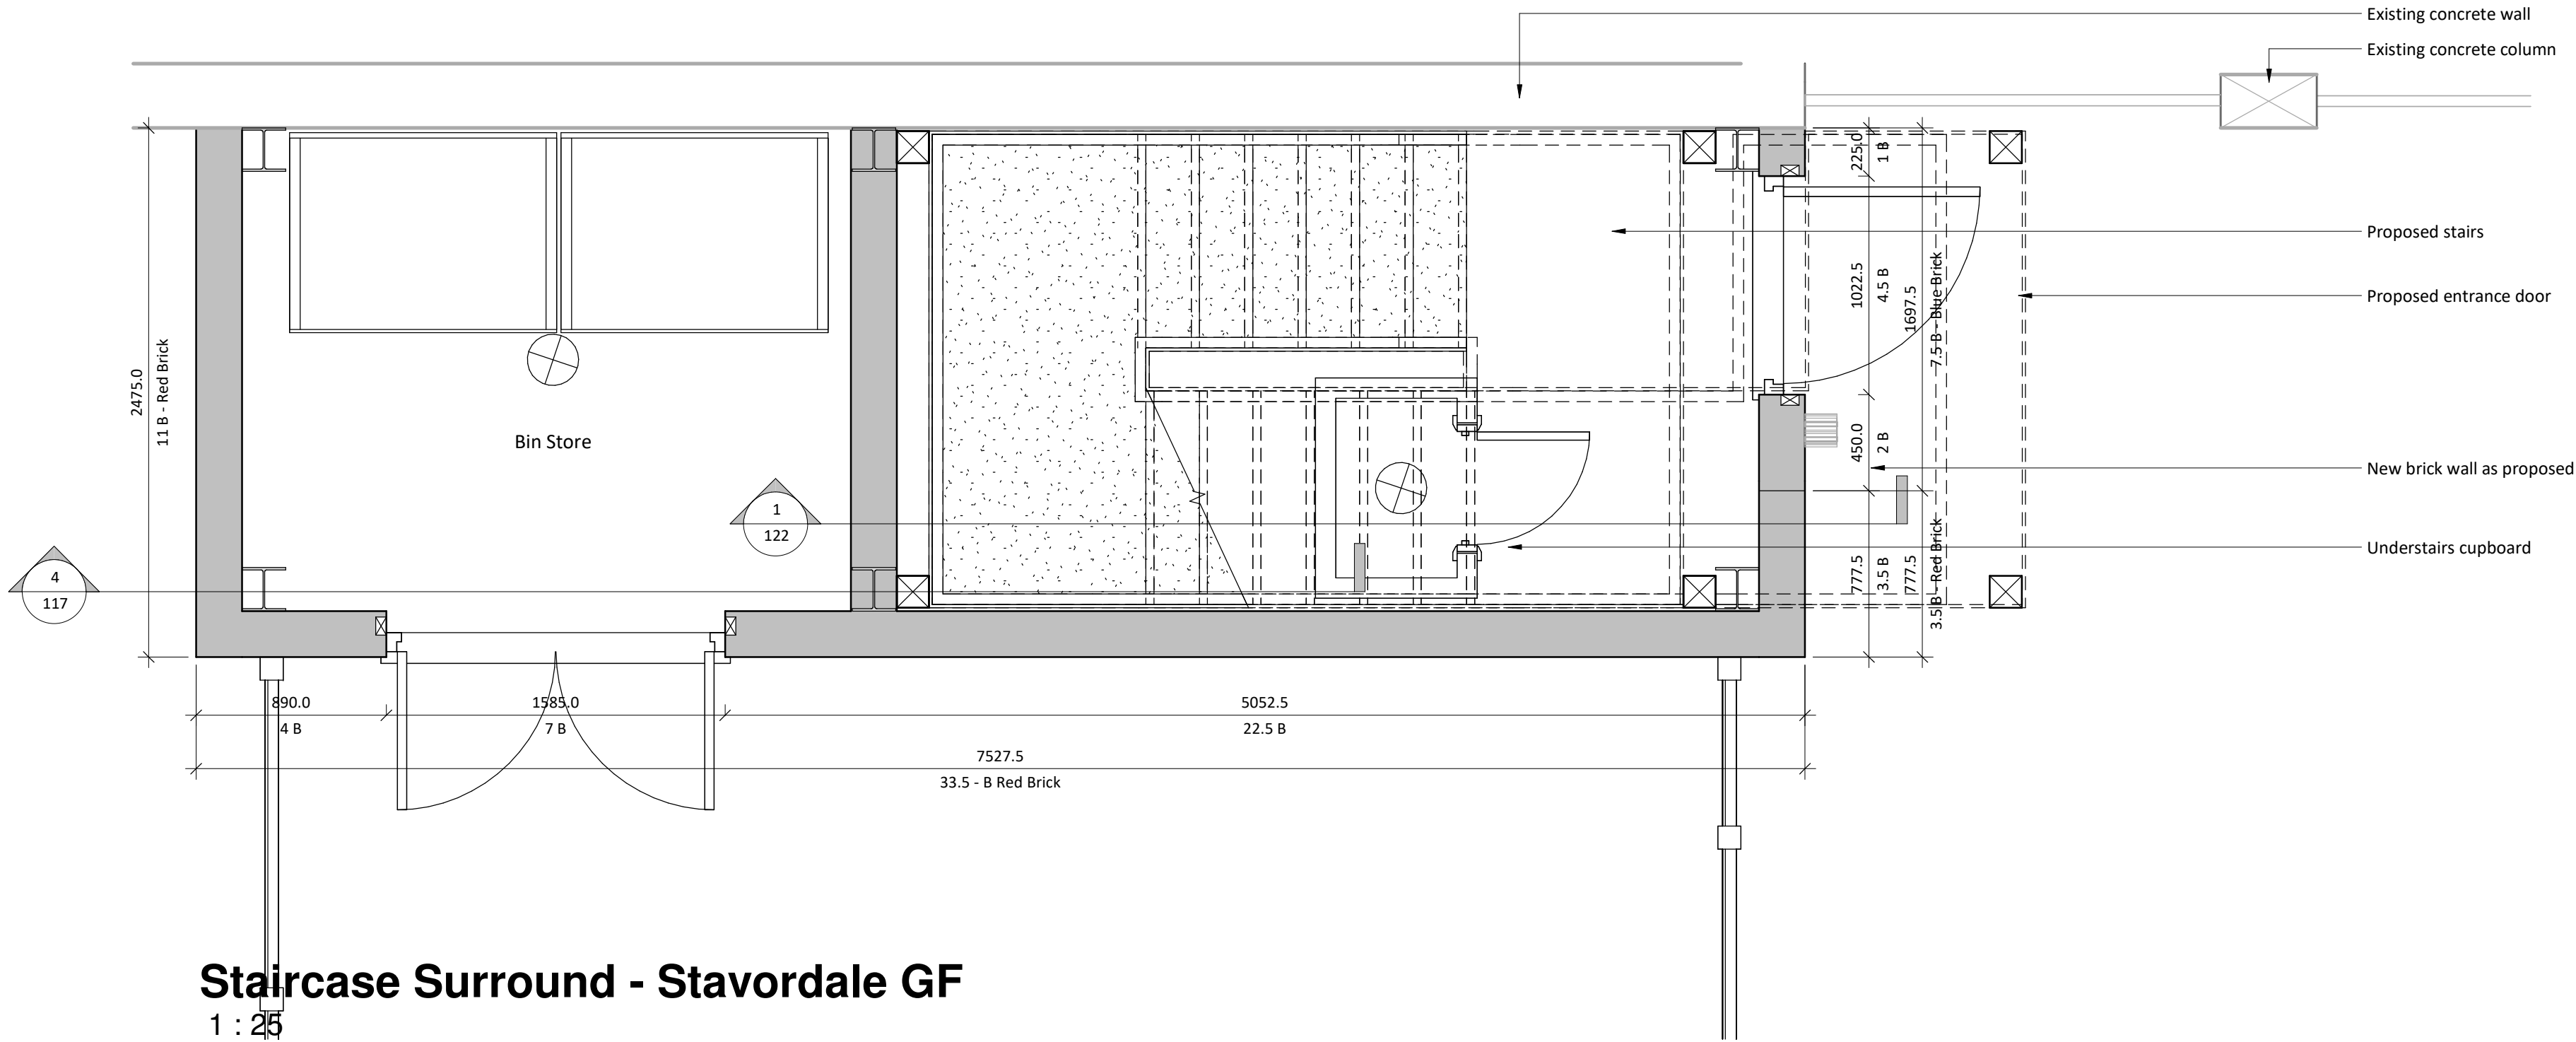

3	19.10.23	AP	Drawing revised following redesign of the staircase at Stavordale block.
2	04.09.23	AP	Drawing revised to show the proposed staircase.
1	06.12.22	AP	Drawing revised to show proposed fire stopping location.
Rev	Date	Int	Description



CLIENT:
Rochdale Borough Housing

PROJECT:
LOWER FALINGE

DESCRIPTION:
Staircase Surround / Bin Store Details - Stavordale Ph4

PURPOSE OF ISSUE:
Building Regulations

DRAWN BY:	CHECKED	DATE:	SCALE @ A1:
AP	VS	23/11/22	As indicated

JOB NO:	STATUS CODE:	DRAWING NO:	REV
3749	S2	117	3

FILE IDENTIFIER:
LF-BTP-00-ZZ-DR-A-3749_117.3